


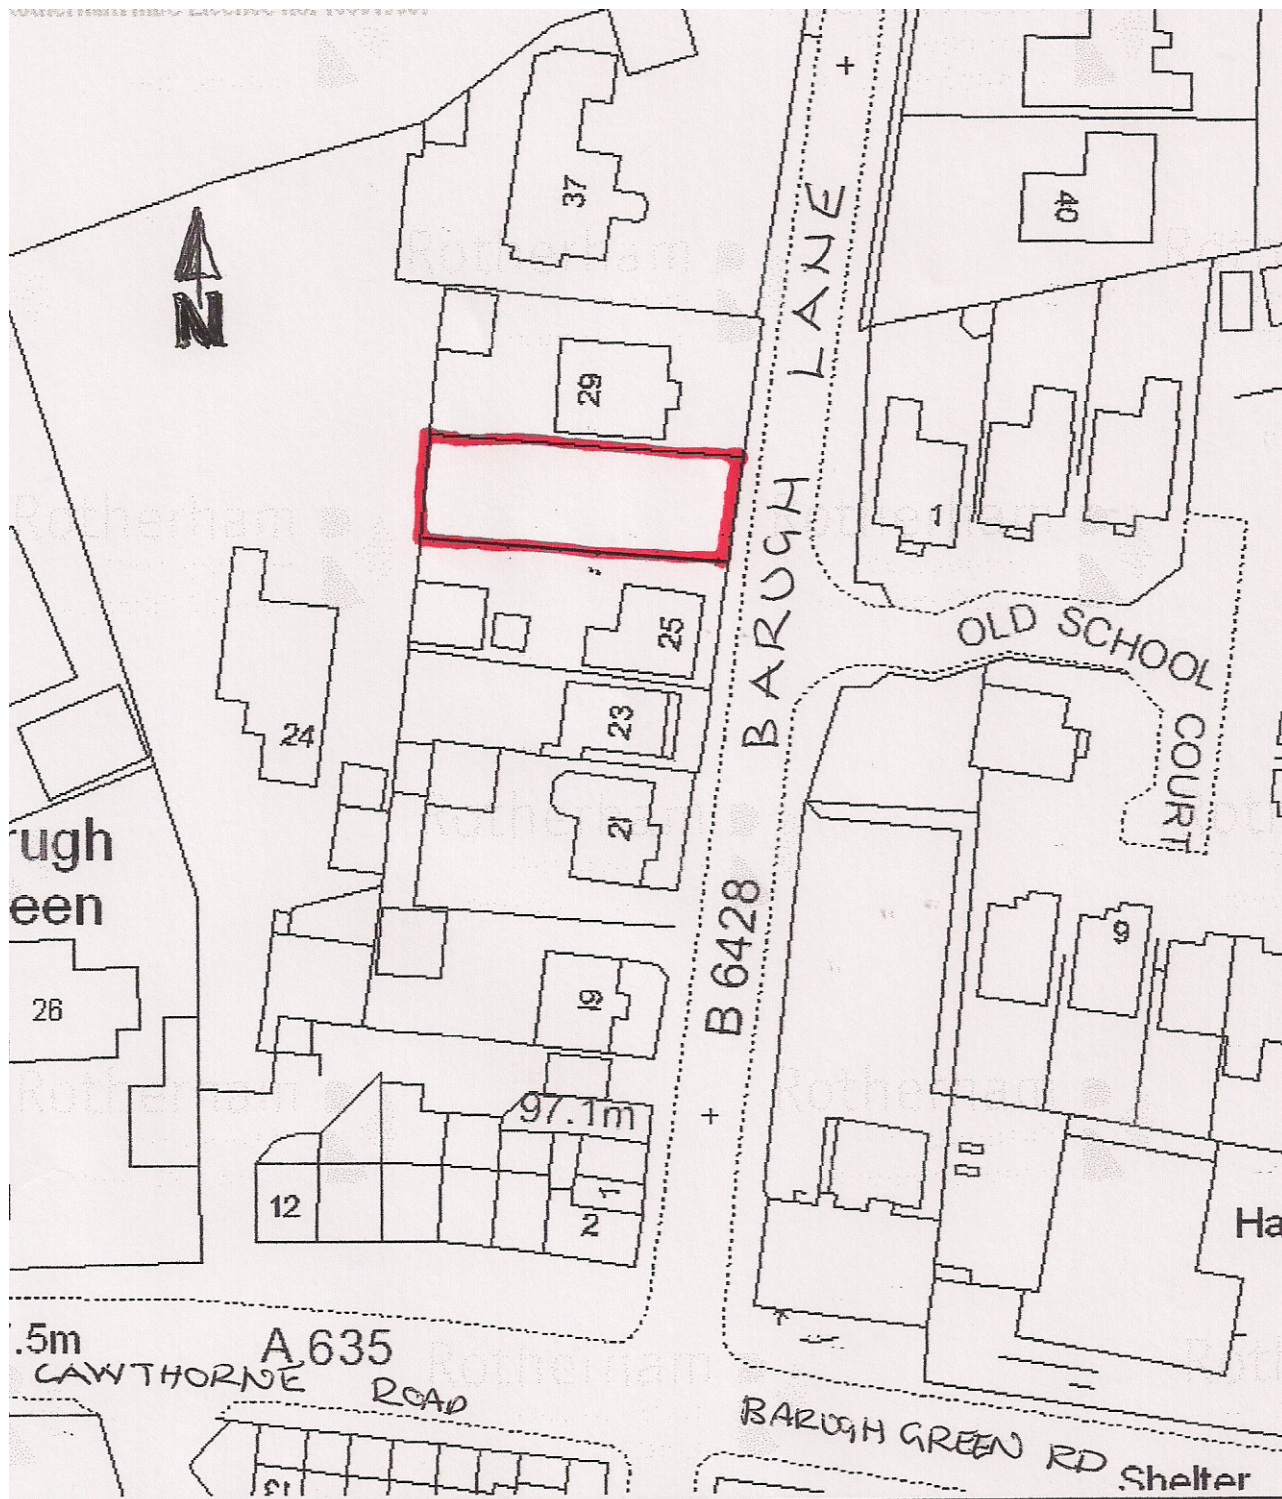

LOCATION PLAN 1:1250
ADJ 25 BARUGH LANE
BARUGH GREEN
BARNSELEY