
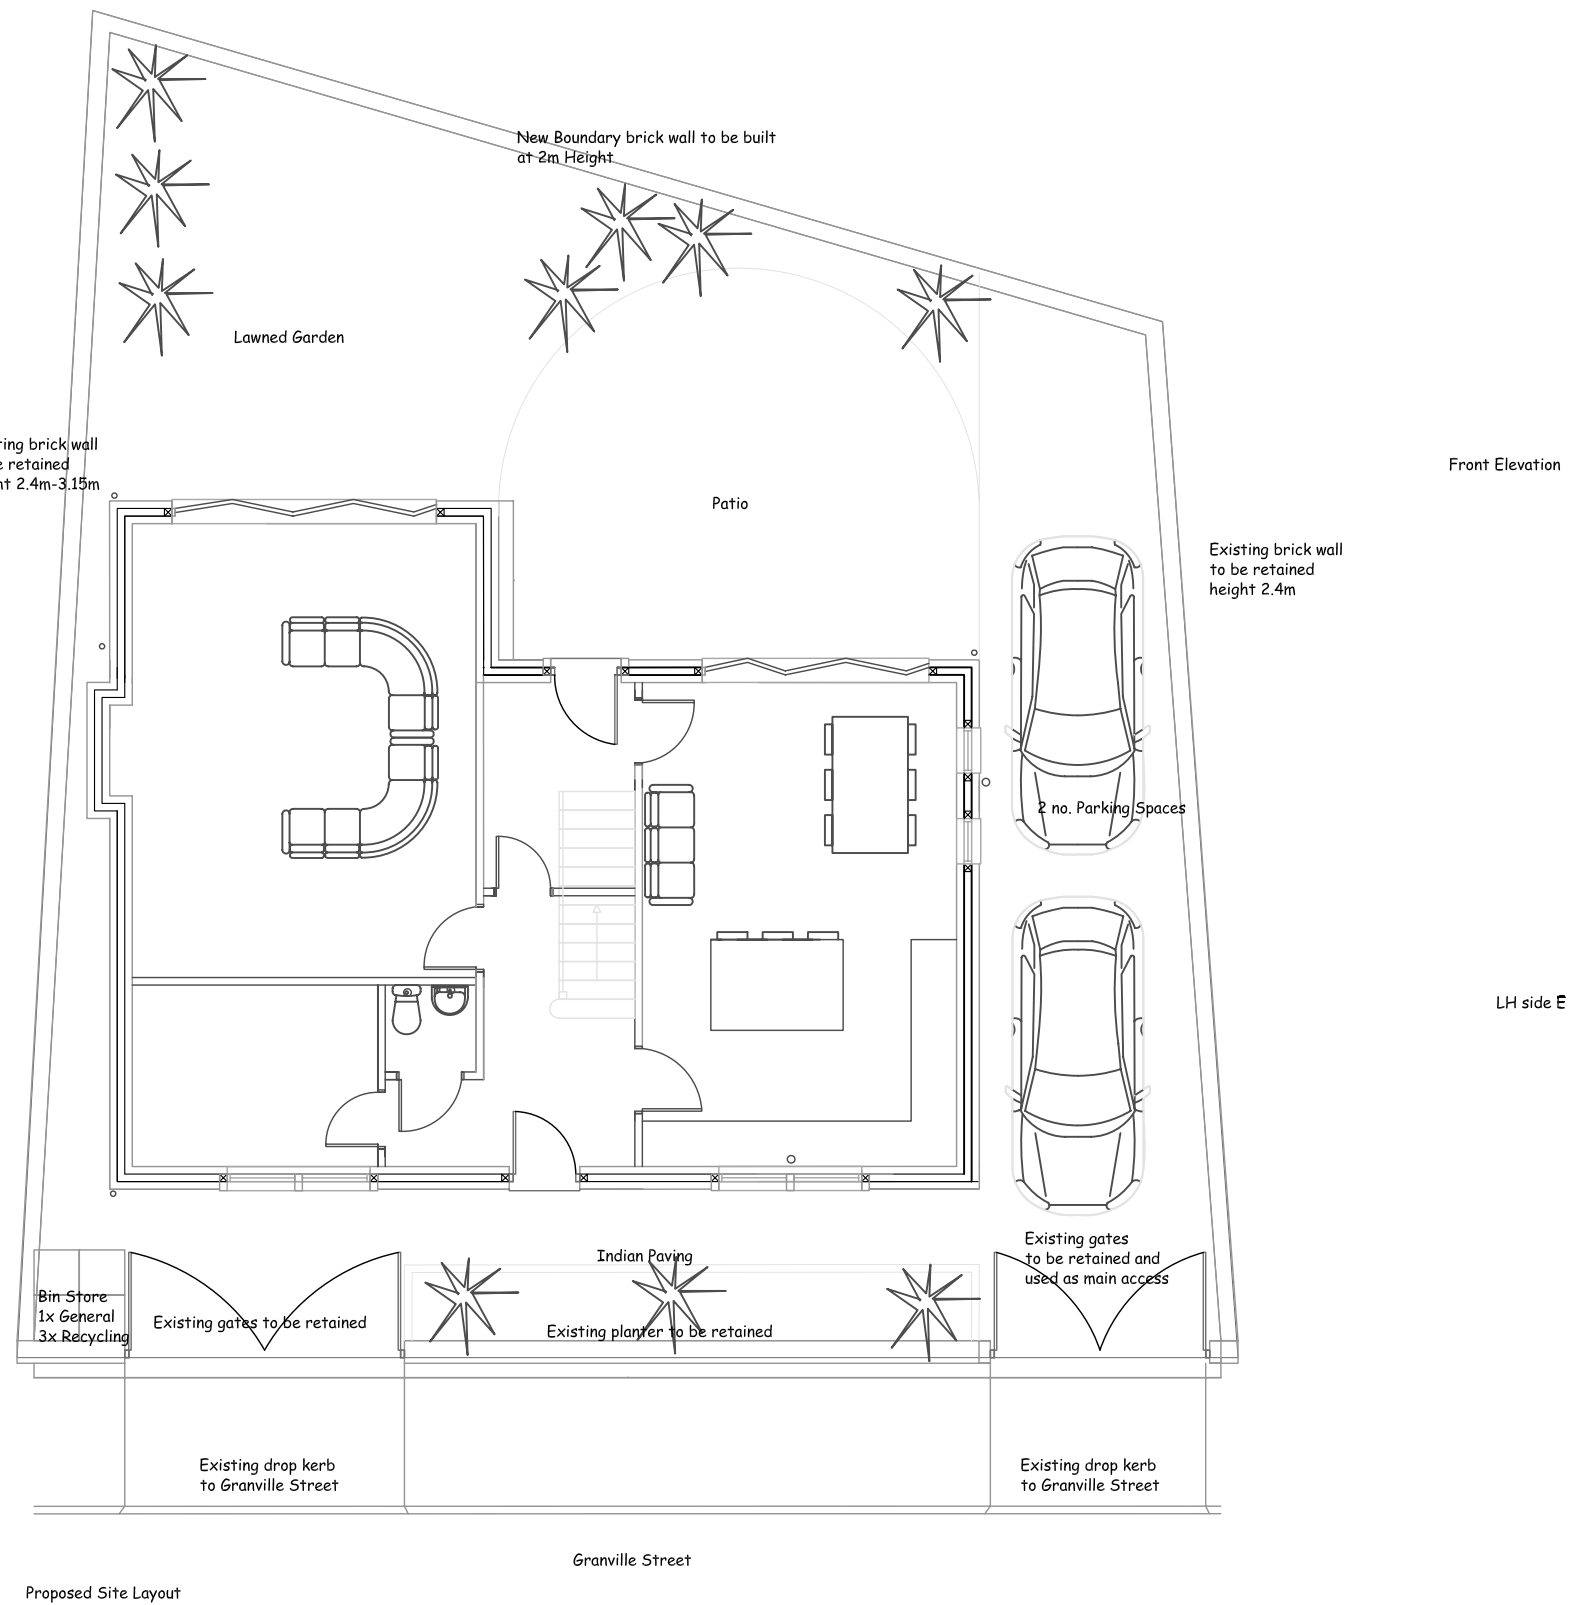


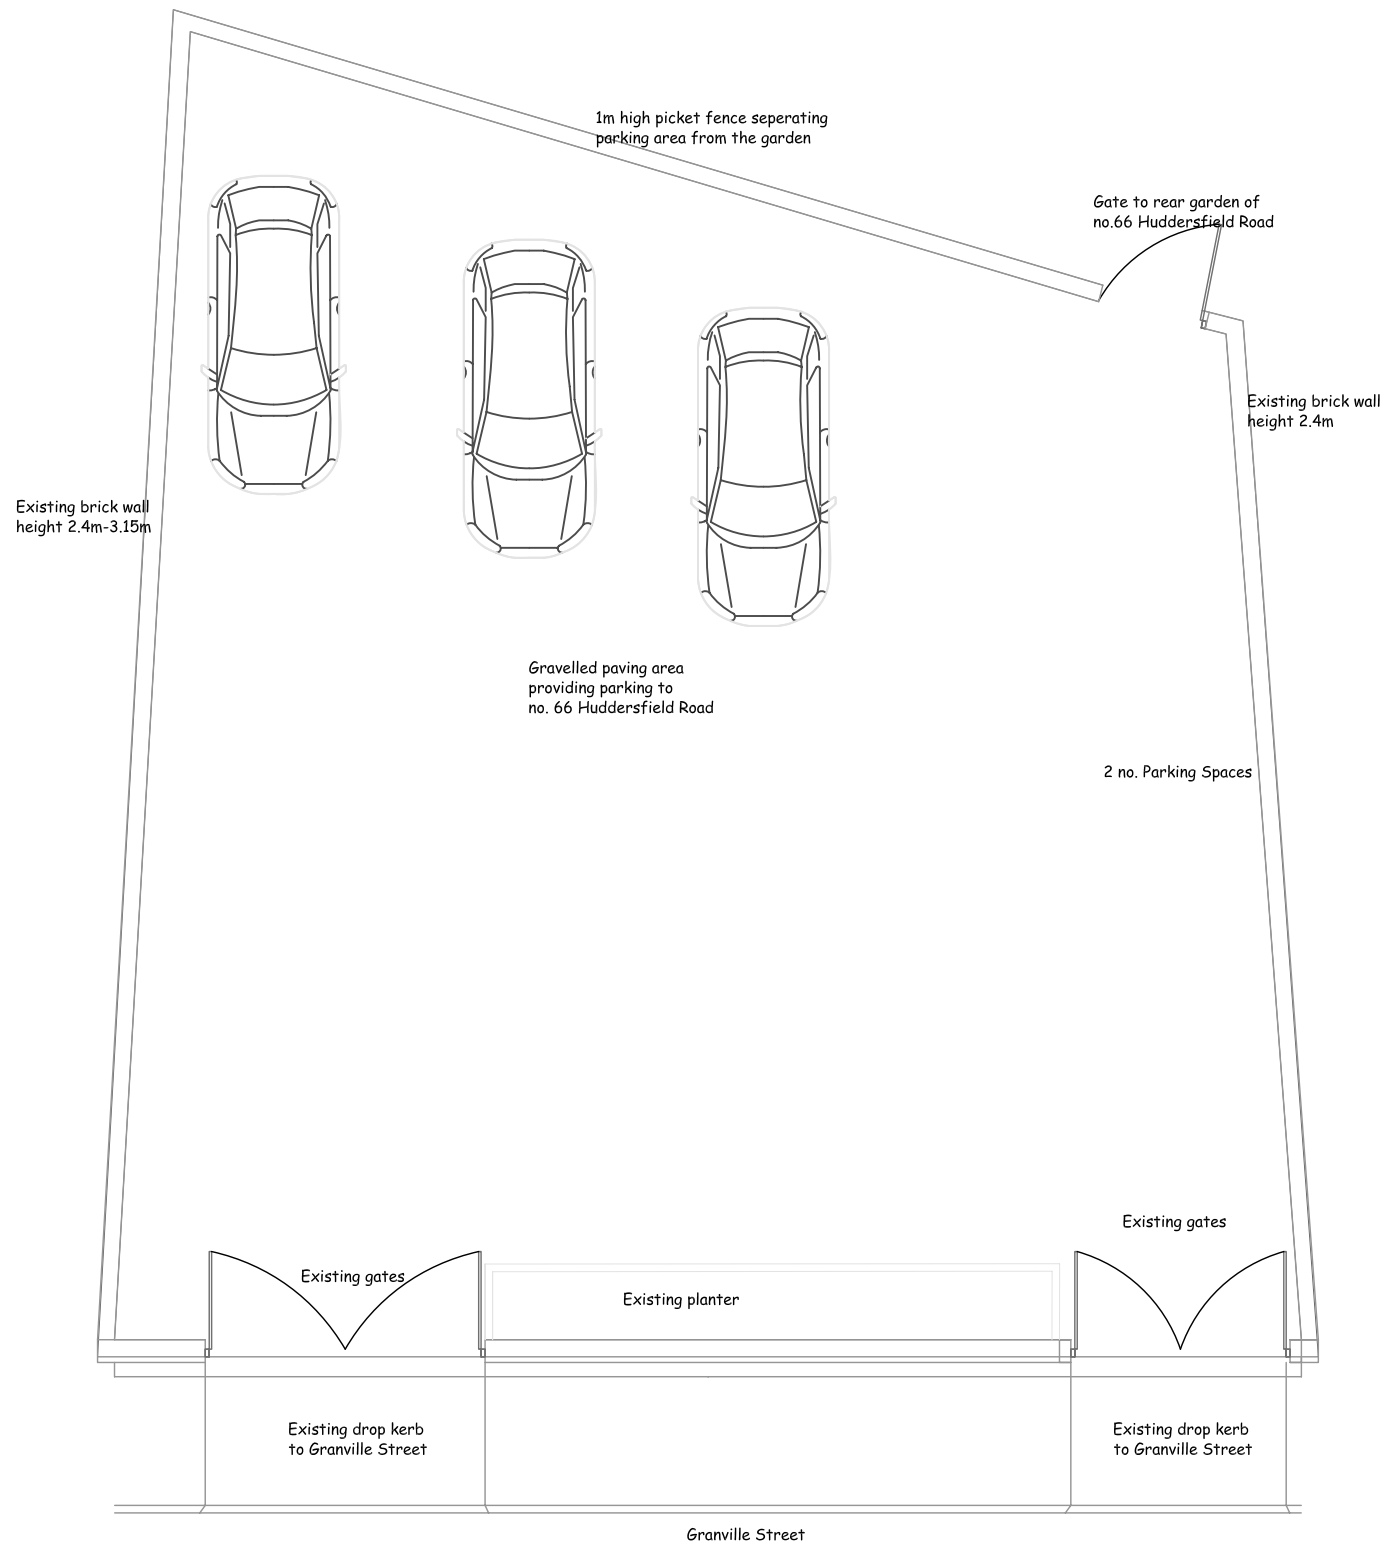

SITE
PROPOSED NEW DWELLING AT GRANVILLE STREET, BARNSELY

CLIENT
MR J. P. CHEETHAM & MISS J. EARNSHAW

DRAWING TITLE
EXISTING AND PROPOSED SITE LAYOUT

DRAWING NO.	SCALE	DATE	REVISION
36.01	1:100@A3	17.03.2020	A

Rev A - House width reduced to accomdate parking and taper in titles 02.05.2020