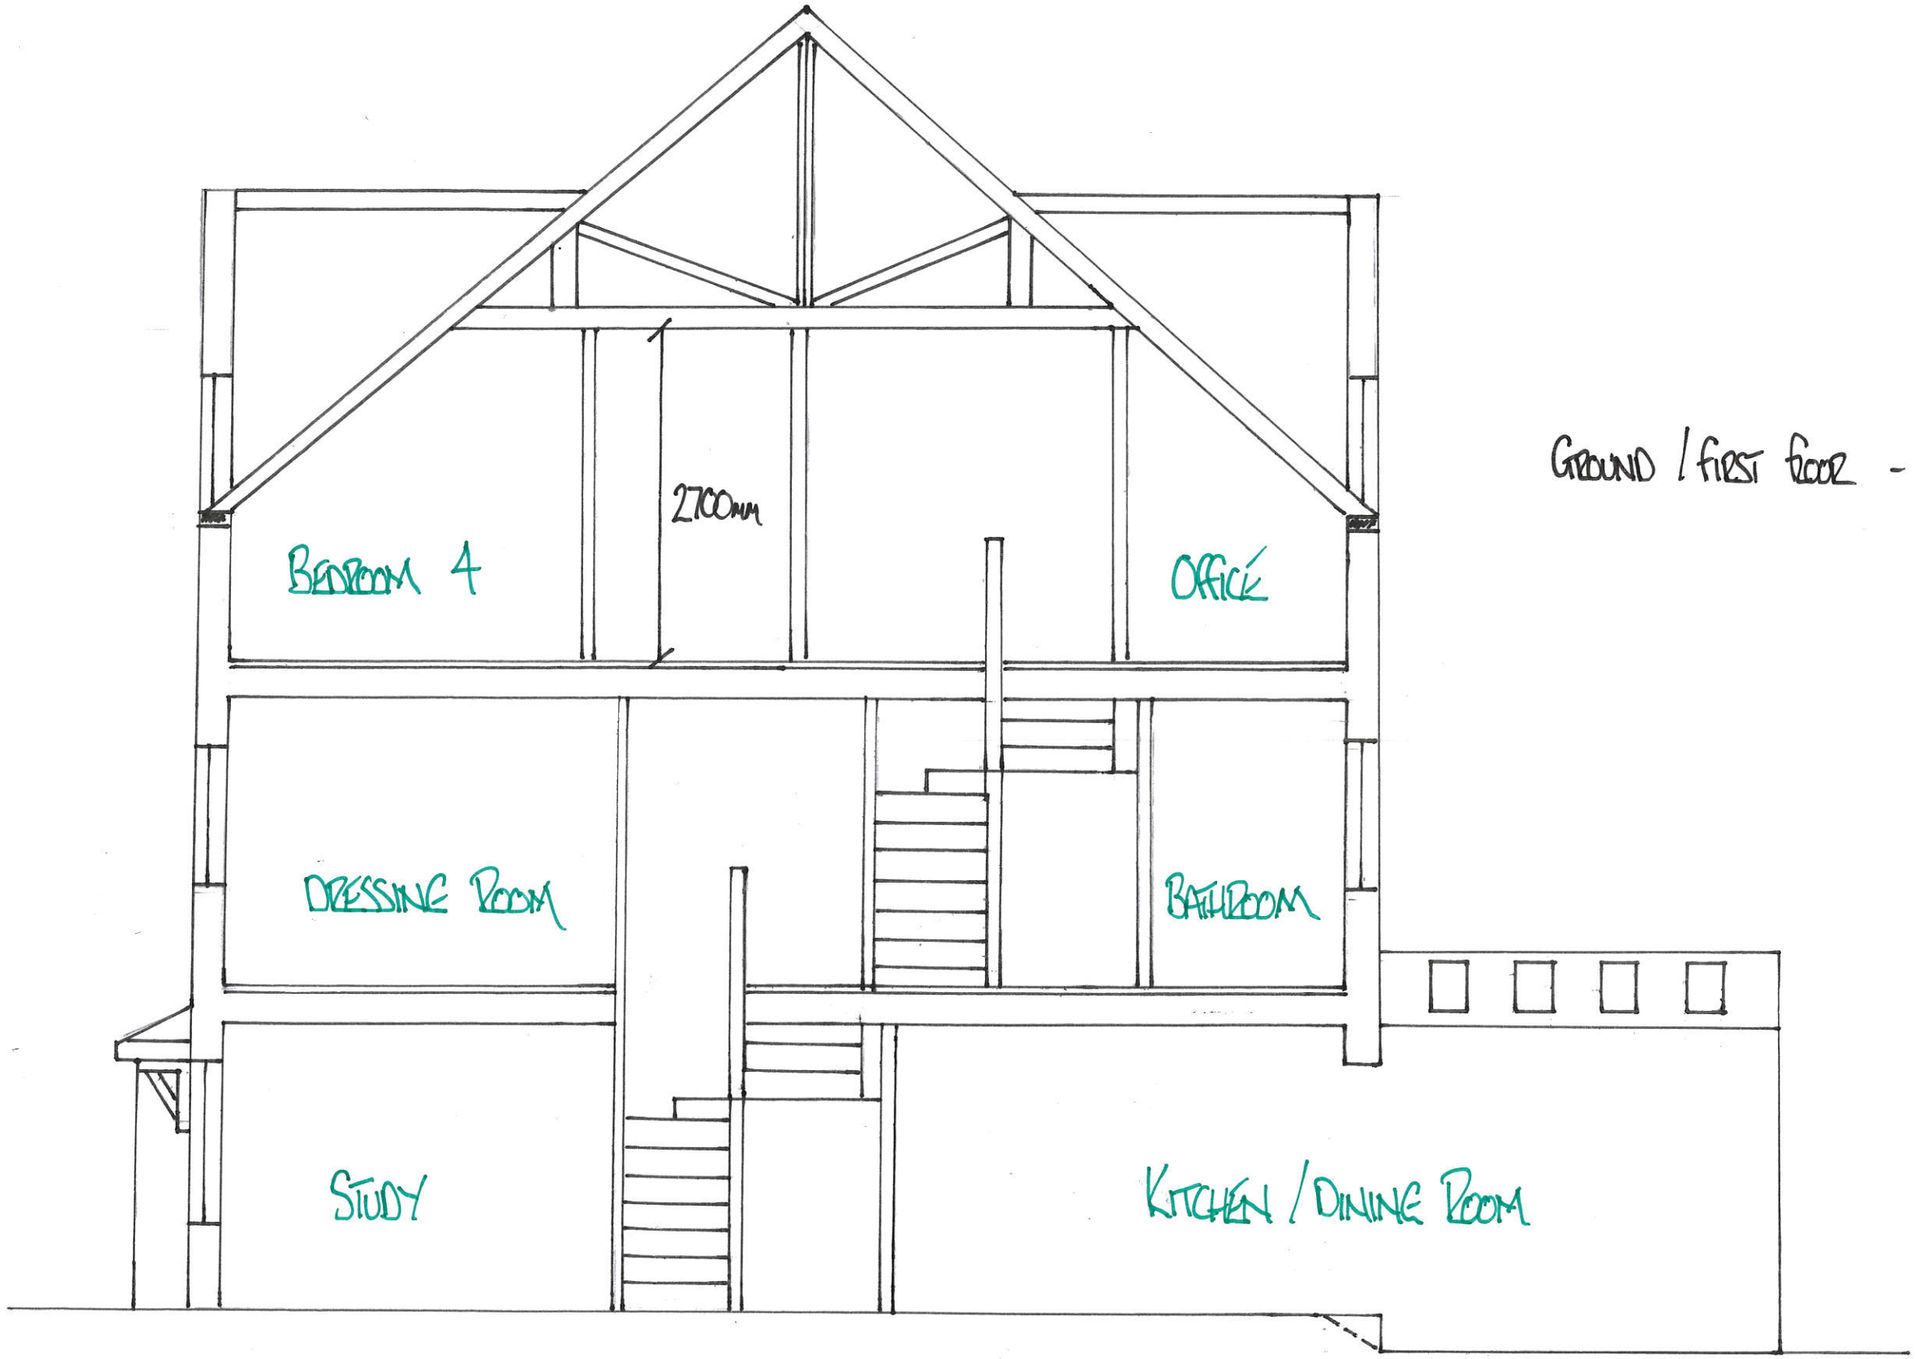


GROUND / FIRST FLOOR - FLOOR TO CEILING HEIGHTS SAME AS CURRENT LAYOUT.

Proposed extention of:
12 Bayford Way, Wombwell,
Barnsley. S73 0BU

Drawing Title:

SECTION A-A

Scale: 1:50 @ A3

Date: MARCH '16