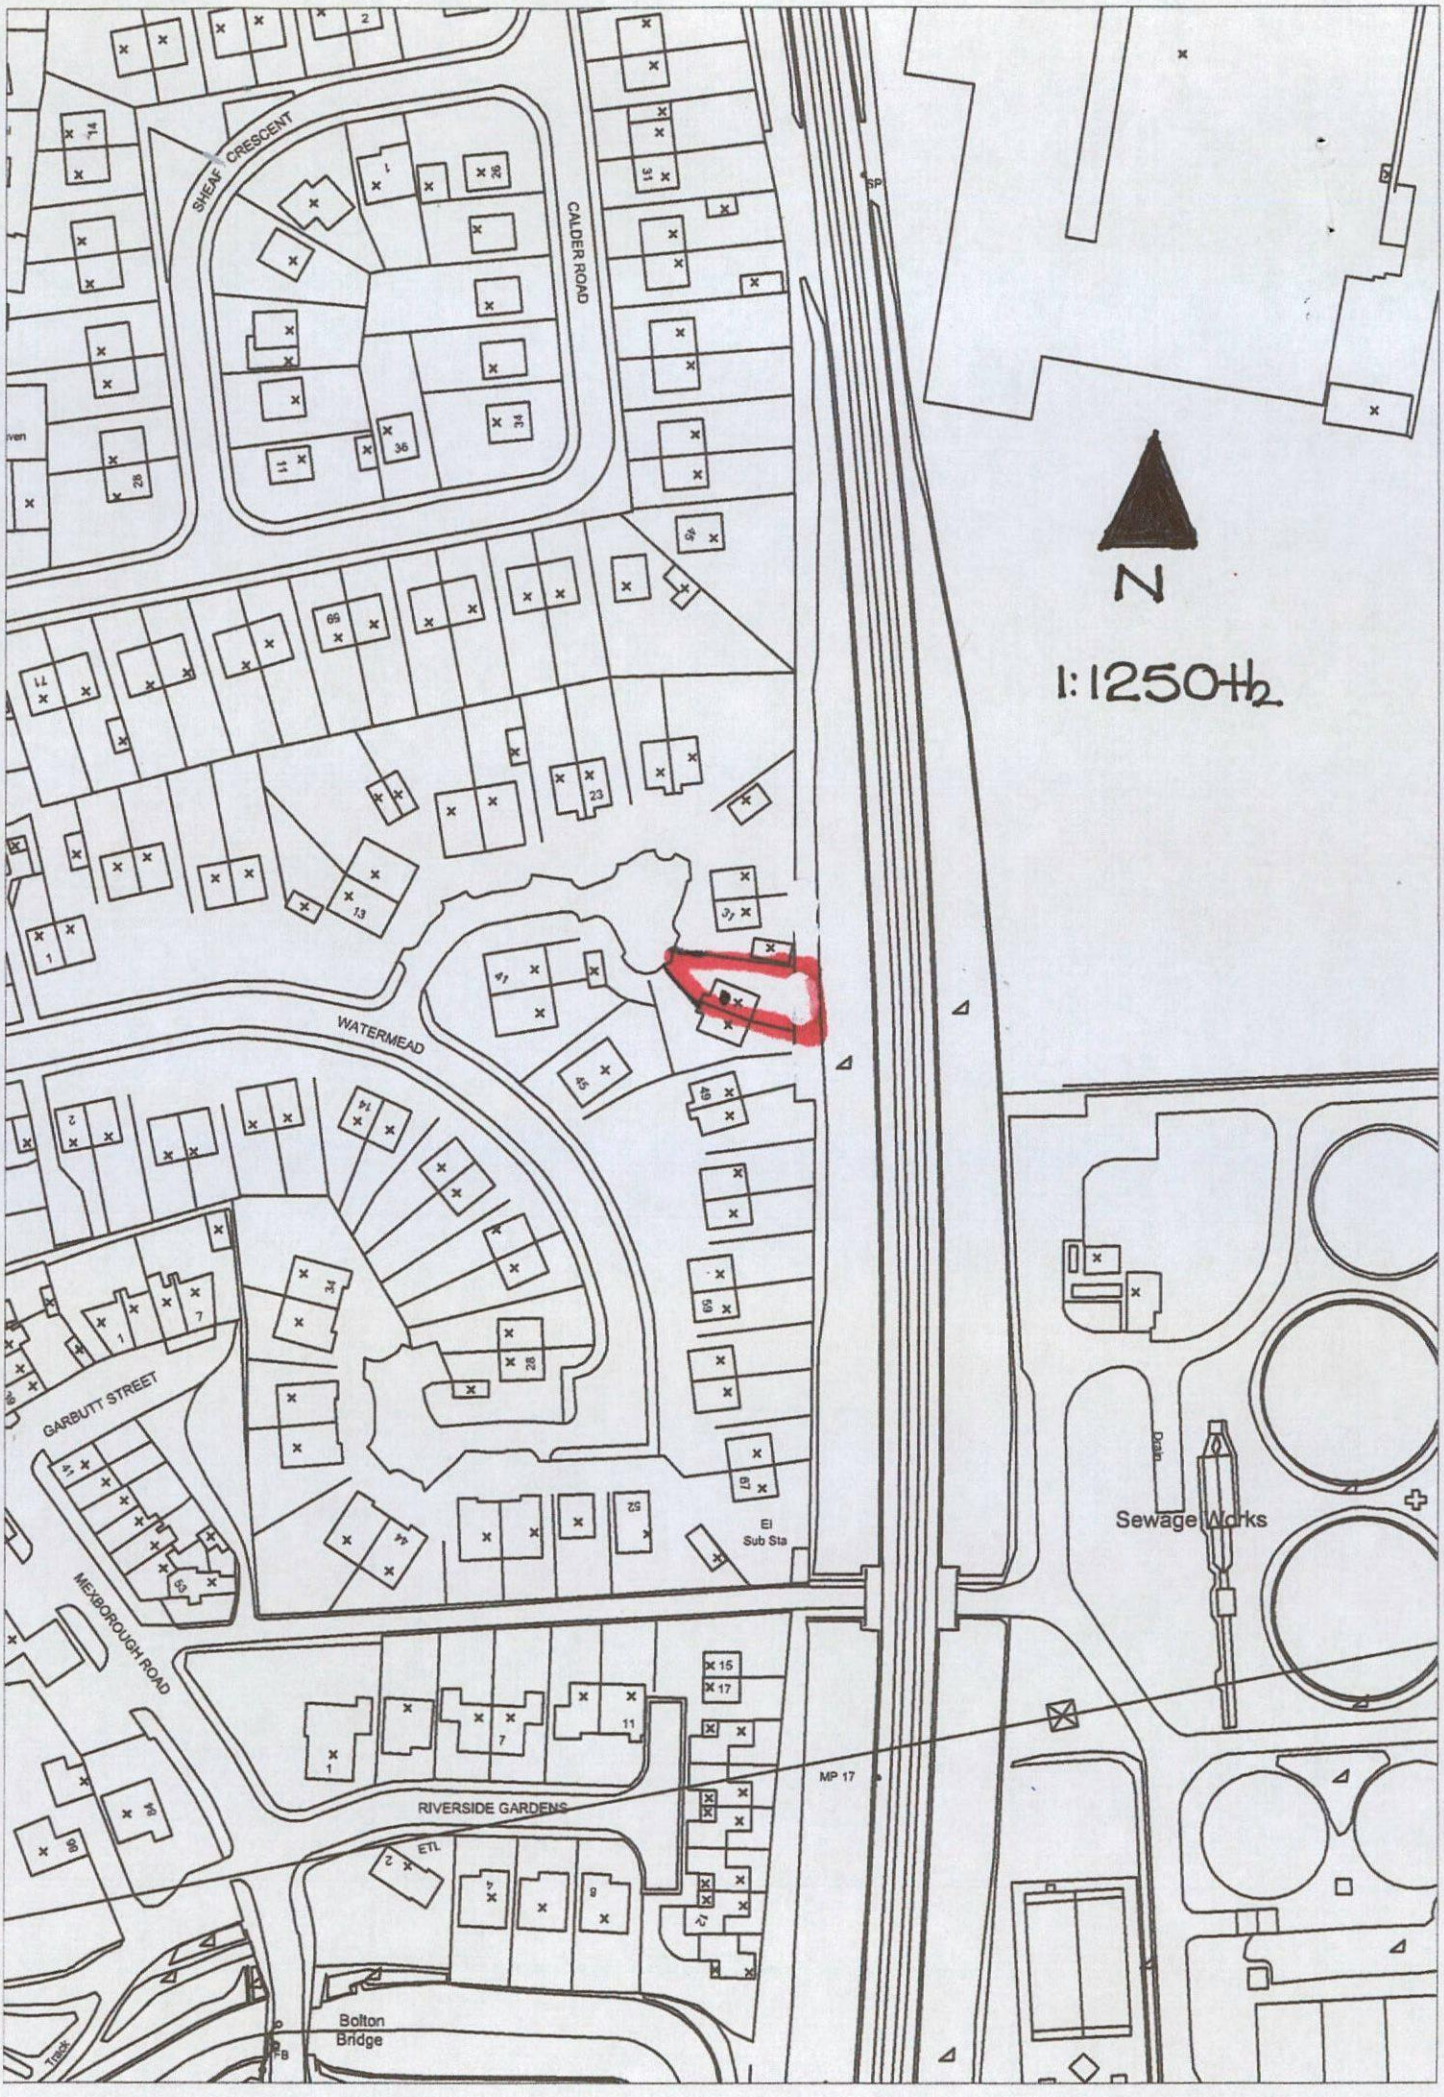

SHEAF CRESCENT
CALDER ROAD
WATERMEAD
GARBUTT STREET
MEXBOROUGH ROAD
RIVERSIDE GARDENS
Bolton Bridge
Track
ETL
El Sub Sta
Sewage Works
Drain
MP 17
SP
N
1:1250 @ A2