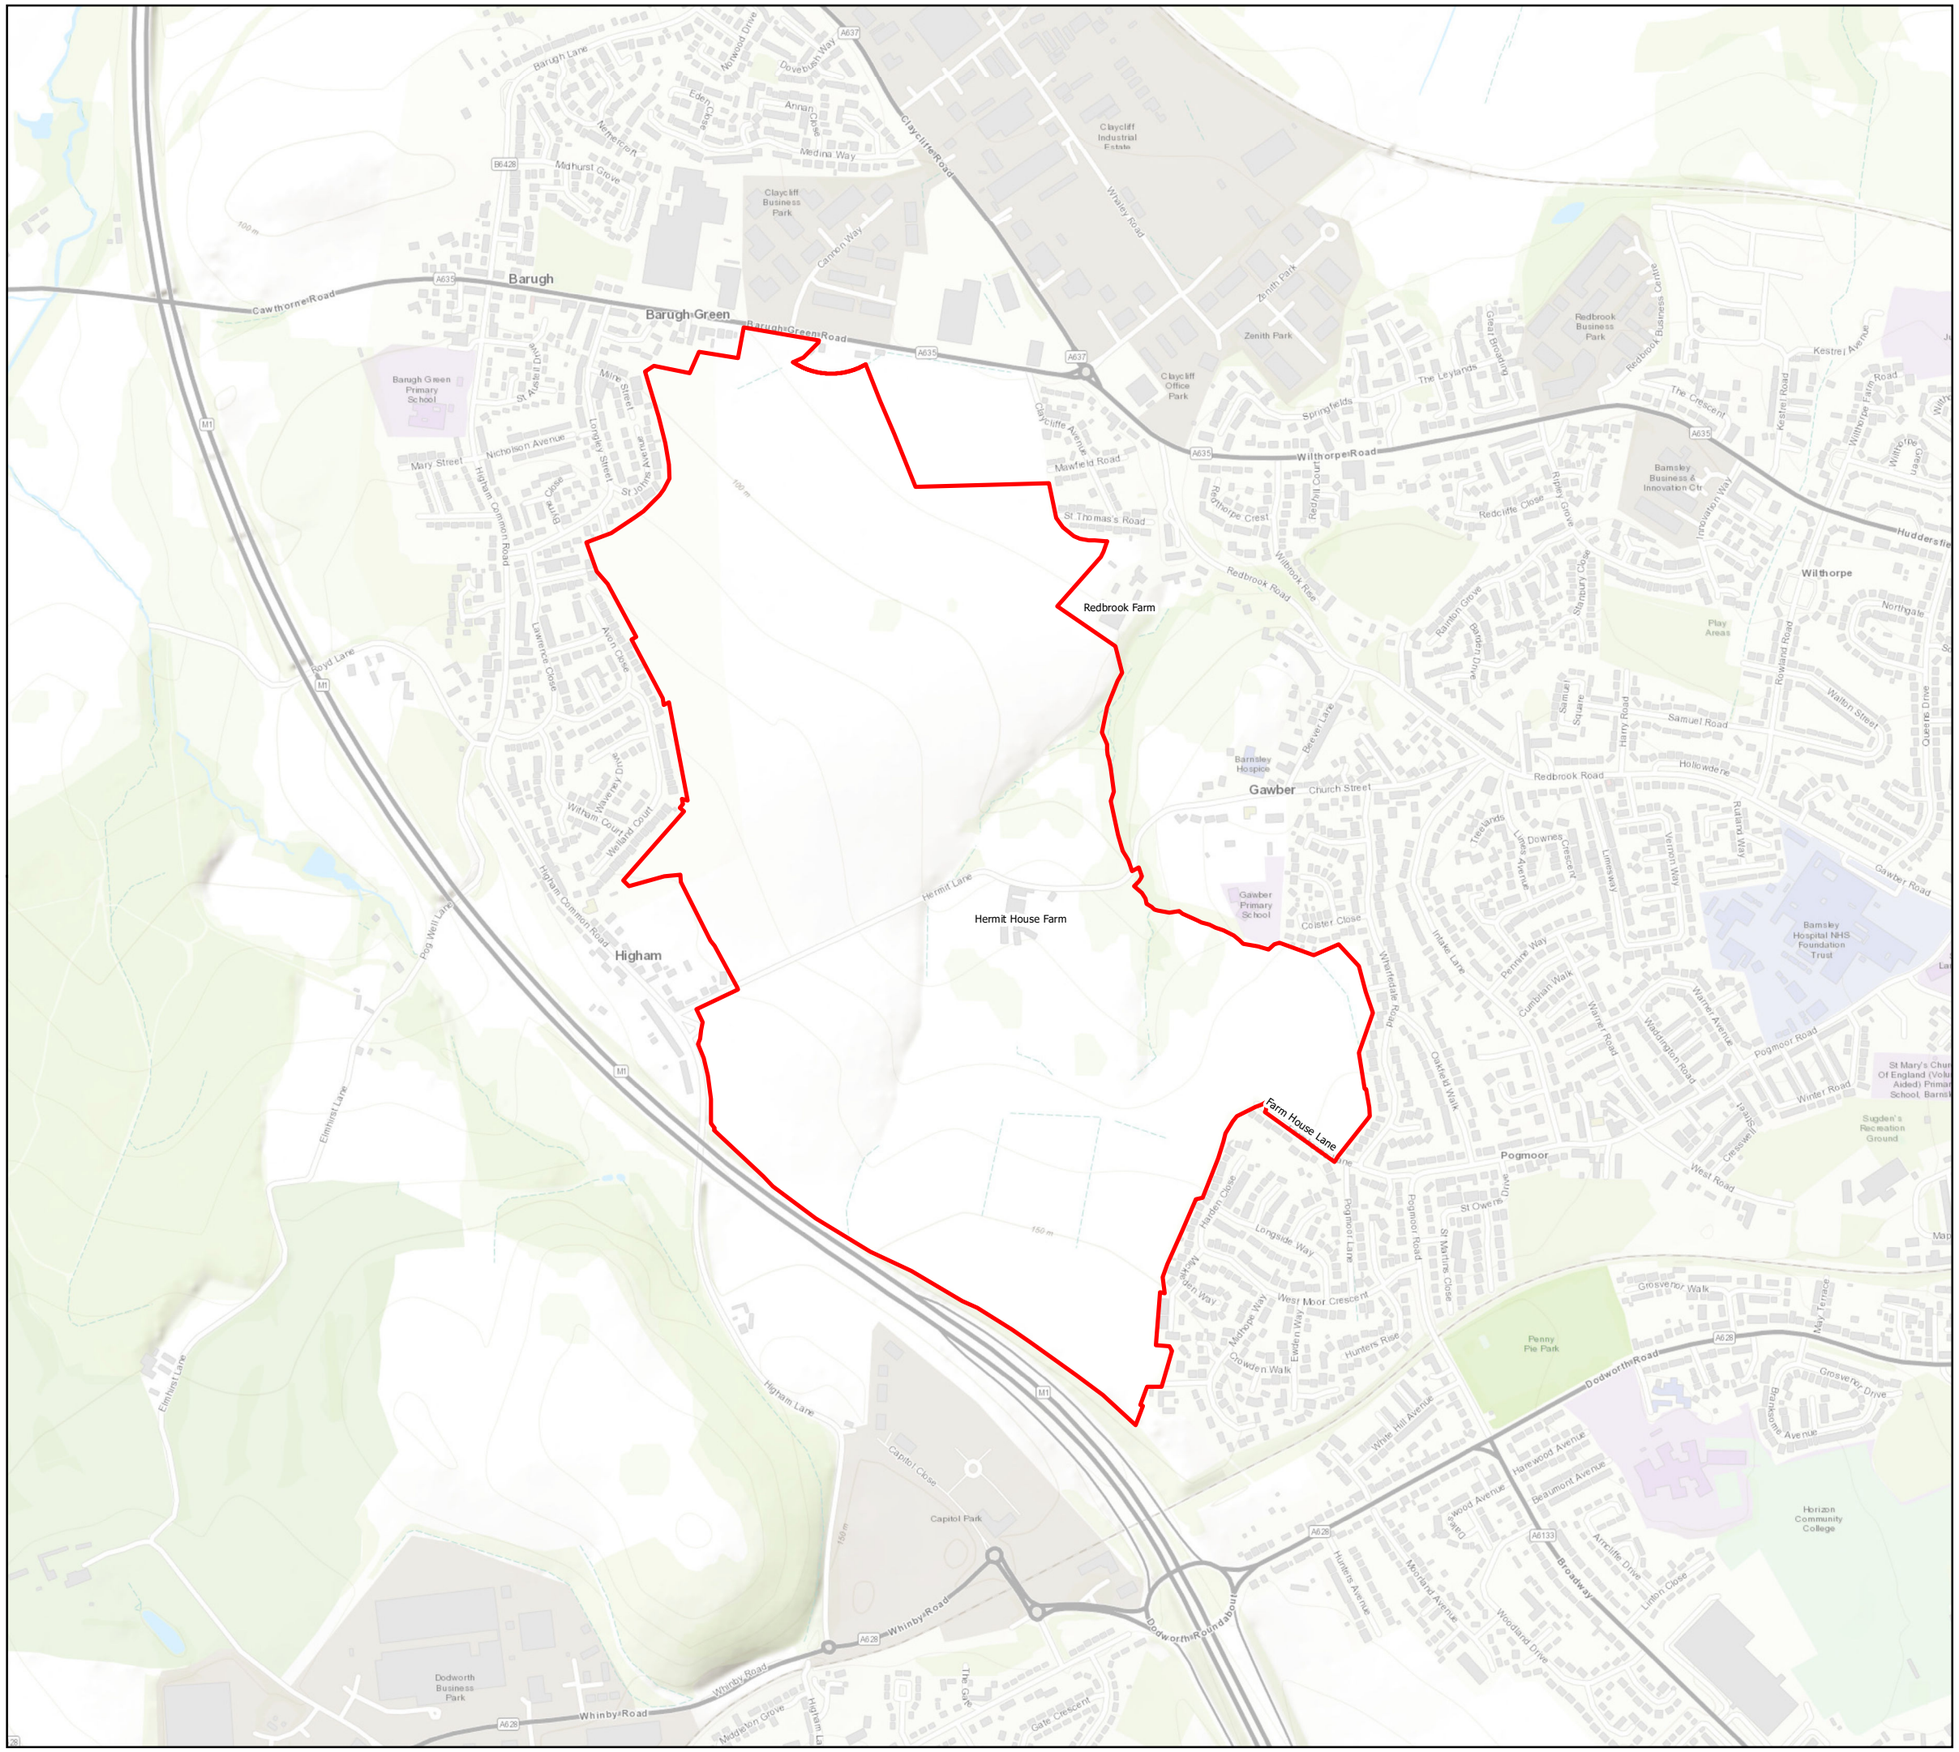

Rev	Date	Notes
A	17/12/20	Initial map production

Legend

Site boundary

0 100 200 400 Metres

Site Location Plan

Barnsley West
Strata Sterling Barnsley West Ltd

Scale at A3:	Project No:	Drawing No:	Revision:
1:10,000	784-A107940-3	Figure 7.1	A

Drawn by:	Drawn date:	Approved by:
Ben Blowers	01/07/2021	Jonathan Siberry

Contains Ordnance Survey Data © Crown copyright and database right 2019. © Natural England © Northern Ireland Environment Agency.
Open Government Data reproduced contains public sector information licensed under the Open Government Licence v3.0
Other Credits: Sources: Esri, HERE, Garmin, Intermap, increment P Corp., GEBCO, USGS, FAO, NPS, NRCAN, GeoBase, IGN, Kadaster NL, Ordnance Survey, Esri Japan,

C:\Users\ben.blowers\OneDrive - Tetra Tech, Inc\Projects\A107940-3_Barnsley West_2020\WO2\Figure7_Site loc_20201217.mxd