


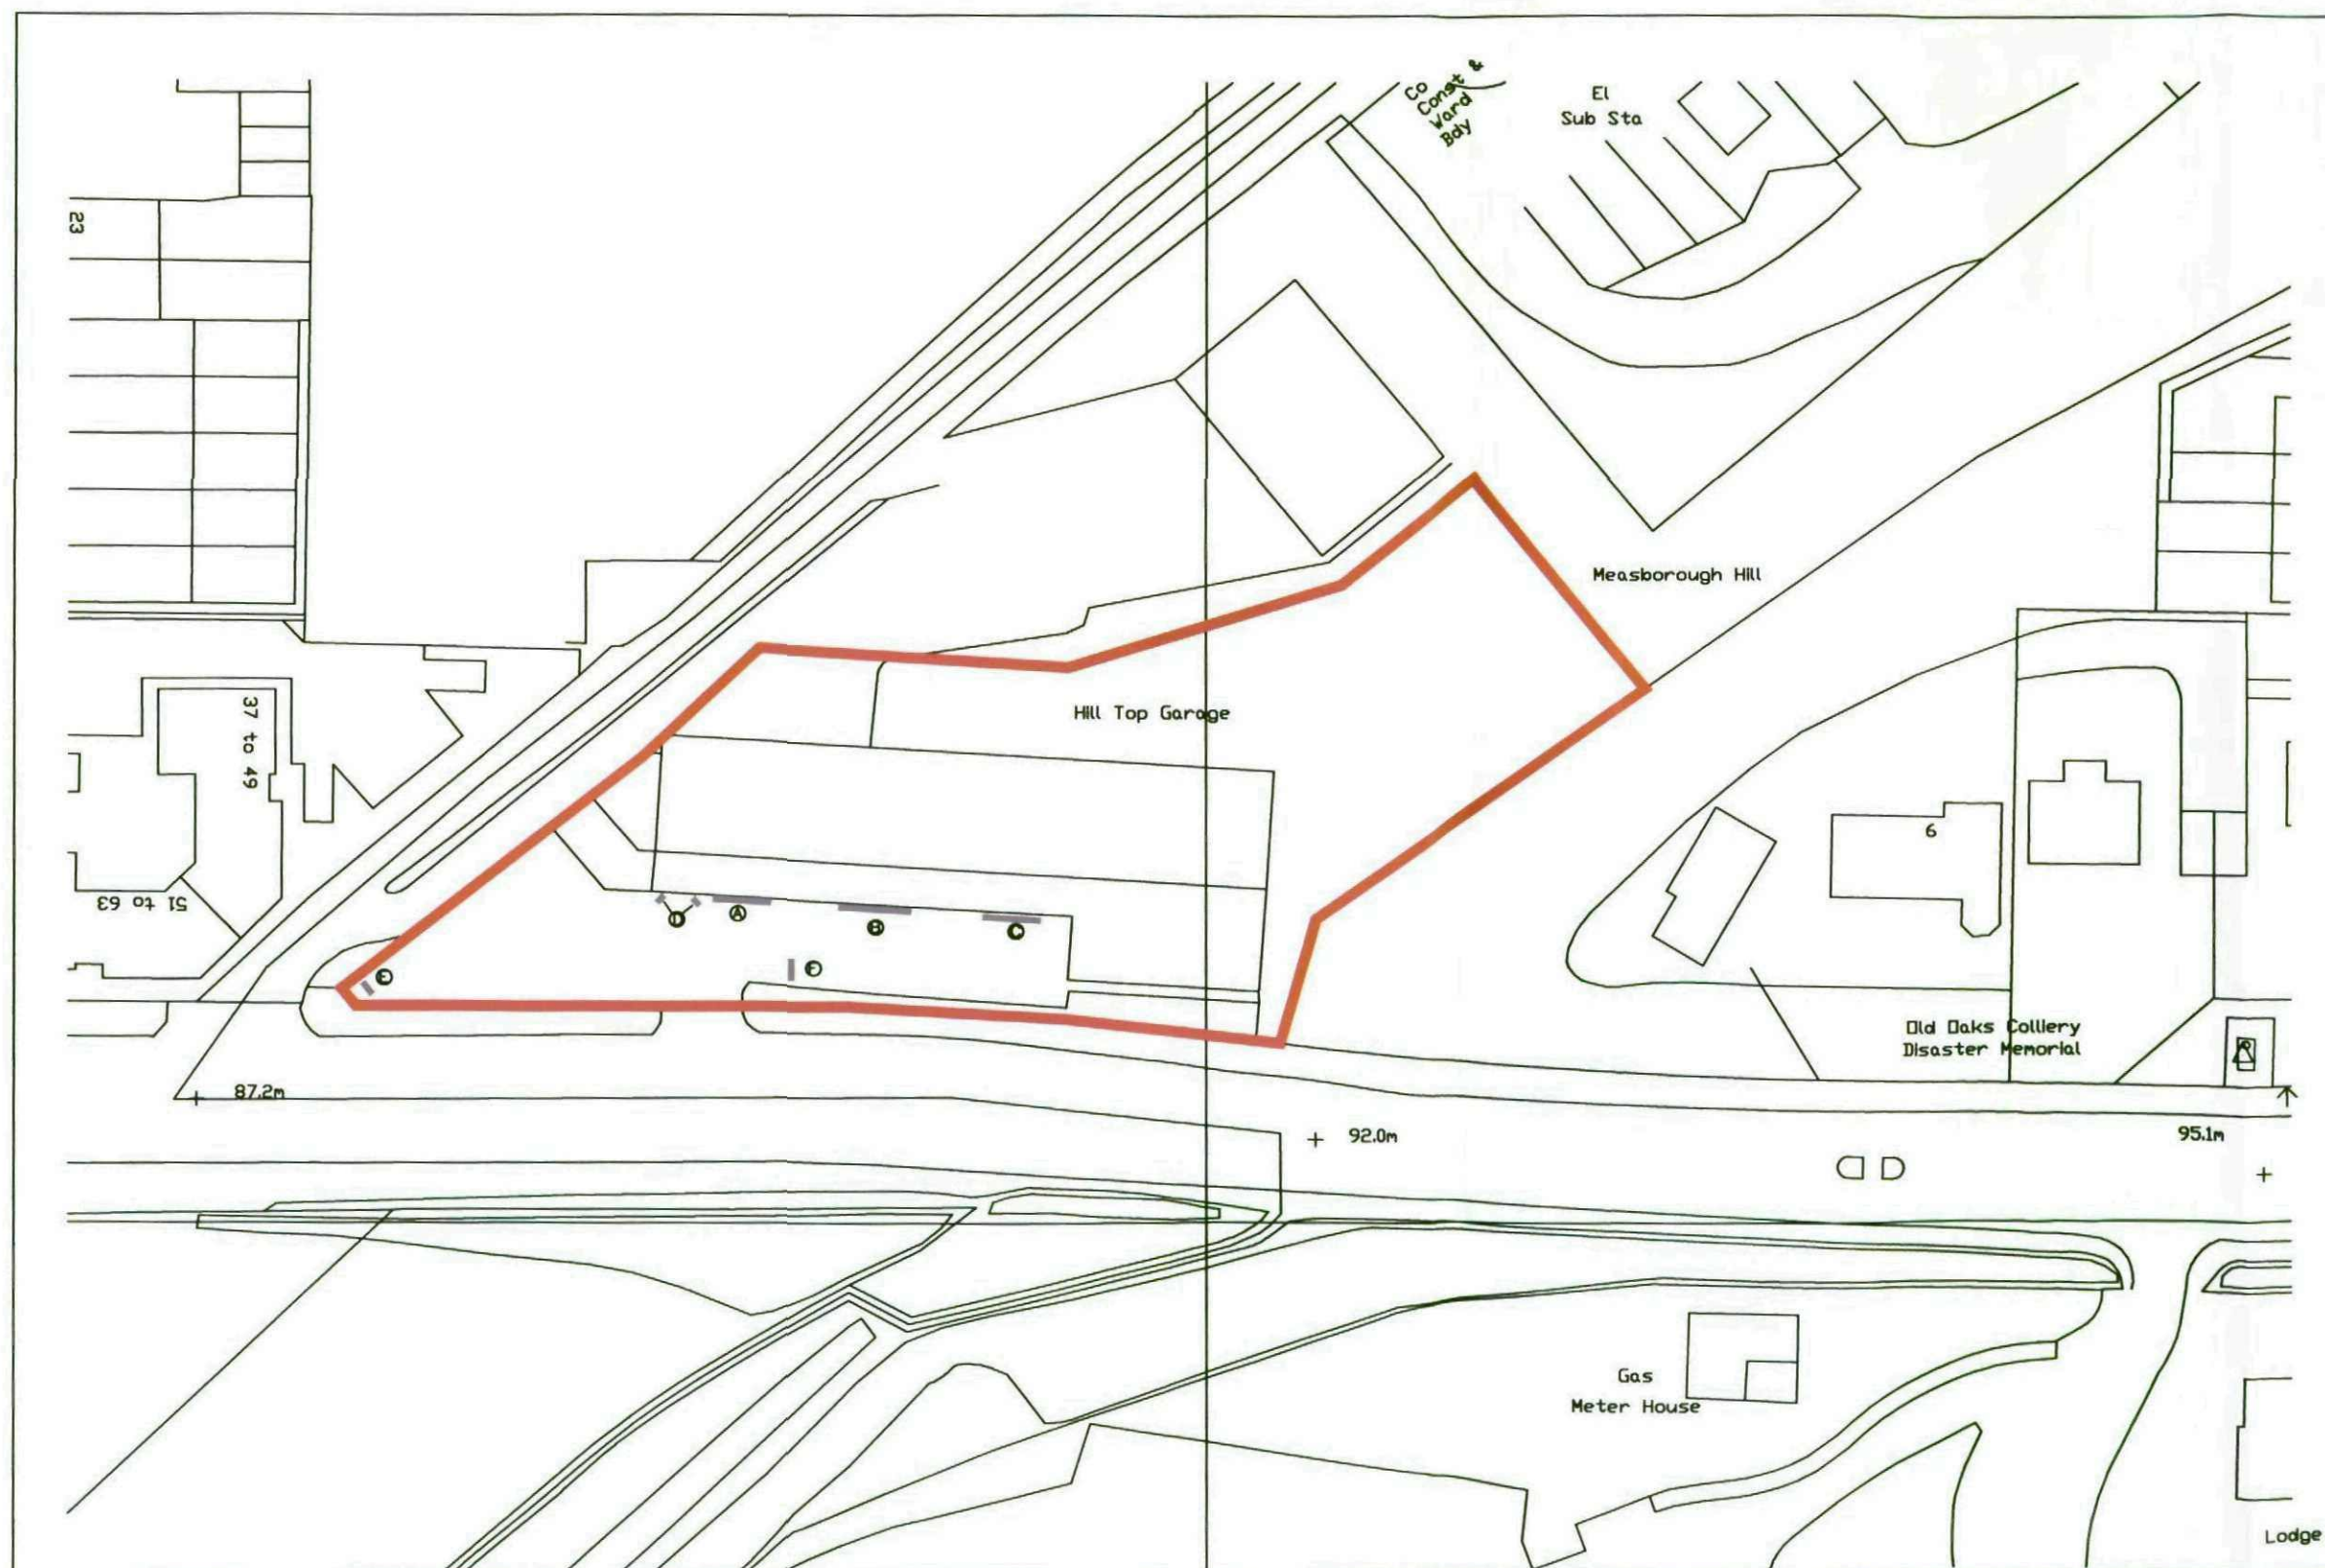

Scale Bar



QSF001 ISSUE 1



St. Peters Place, Western Road,
Lancing, Sussex, BN15 8SB
Tel : 01903 750710
Fax : 01903 754008

Copyright Tara Signs Ltd.

Scale 1:500@A3

Tolerance + -

Drg No SE-0750

Date 03/02/2012

Drawn By PDT

Checked By

Revisions Date

	SEAT	DEALER
Date		
Signature		
Signed By		

Project

BRISTOL STREET MOTORS
DONCASTER ROAD
BARNSELY
WEST YORKSHIRE
S70 3RD

Ⓐ EXISTING SIGN RELOCATED WHEN BUILDING WORK IS COMPLETED.

Ⓑ EXISTING SIGN RELOCATED WHEN BUILDING WORK IS COMPLETED.

Ⓒ EXISTING SIGN RELOCATED WHEN BUILDING WORK IS COMPLETED.



Ⓓ 1 SET OF FREE STANDING ENTRANCE SIGNS

ENTRANCE PANELS

THE DEALERSHIP ENTRANCE WILL CONSIST OF TWO CURVED PANELS, ONE ON EITHER SIDE OF THE MAIN ENTRANCE DOOR TO THE SHOWROOM. THE PANEL ON THE LEFT CARRIES THE CORPORATE IDENTIFICATION & THE CHEQUERED FLAG MOTIF. THE PANEL ON THE RIGHT CARRIES THE DEALERSHIP NAME & OTHER INFORMATION REFERRING TO THE SERVICES PROVIDED & OPENING HOURS.


ONLY THE 'S' & RED STRIPE TO ILLUMINATE.

FASCIA PANELS


THE SEAT LOGO PANELS ARE FORMED FROM 2mm ROLLED ALUMINIUM FINISHED SILVER, STENCIL CUT WITH PUSH THROUGH MOULDED LETTERS FACED RED WITH A MOULDED CHROME 'S' BADGE WITH RED SURROUND. THE DEALER PANELS ARE FORMED FROM 2mm ROLLED ALUMINIUM FINISHED SILVER, STENCIL CUT WITH PUSH THROUGH MOULDED LETTERS BLACK FACED, FASCIA SYSTEMS ARE INTERNALLY ILLUMINATED BY FLUORESCENT TUBES.

PROJECTING SIGN & POLE


THE PROJECTING SIGN IS DOUBLE SIDED & INTERNALLY ILLUMINATED CURVED ALUMINIUM PANELS WITH PUSH THROUGH MOULDED CHROME BADGE & RED FACED LETTERS MOUNTED ON A 200mm SQ POLE

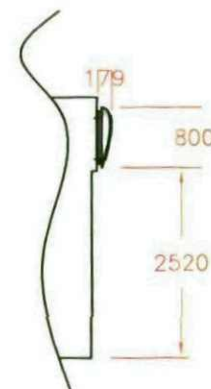

SIDE VIEW OF FASCIA CLIPS

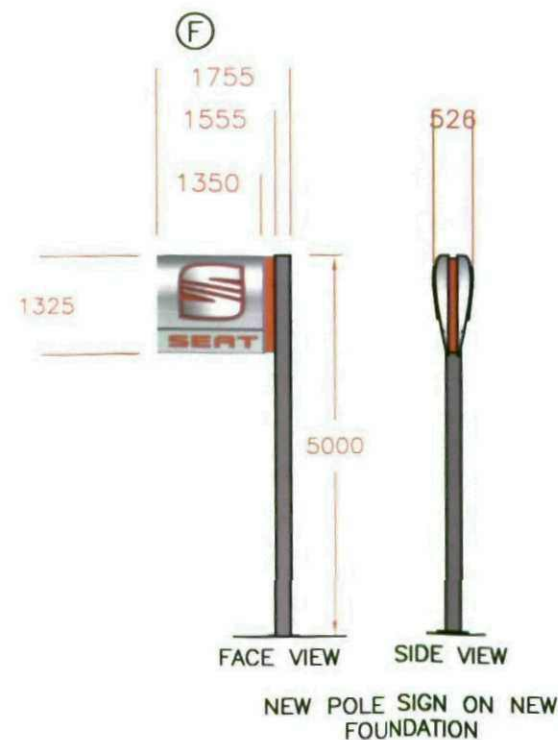

NEW POLE SIGN ON NEW FOUNDATION

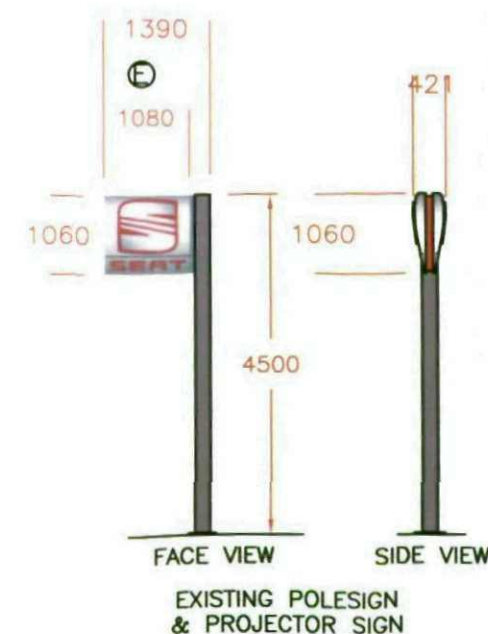

EXISTING POLE SIGN & PROJECTOR SIGN

QSF001 ISSUE 1

tara signs

St. Peters Place, Western Road,
Lancing, Sussex, BN15 8SB
Tel : 01903 750710
Fax : 01903 754008

Copyright Tara Signs Ltd.

Scale 1:100@A3

Tolerance + -

Drg No SE-0750 PLANNING

Date 03/02/2012

Drawn By PDT

Checked By

Revisions Date

	SEAT	DEALER
Date		
Signature		
Signed By		

Project

BRISTOL ST MOTORS
DONCASTER ROAD
BARNSELY
WEST YORKSHIRE
S70 3RD