

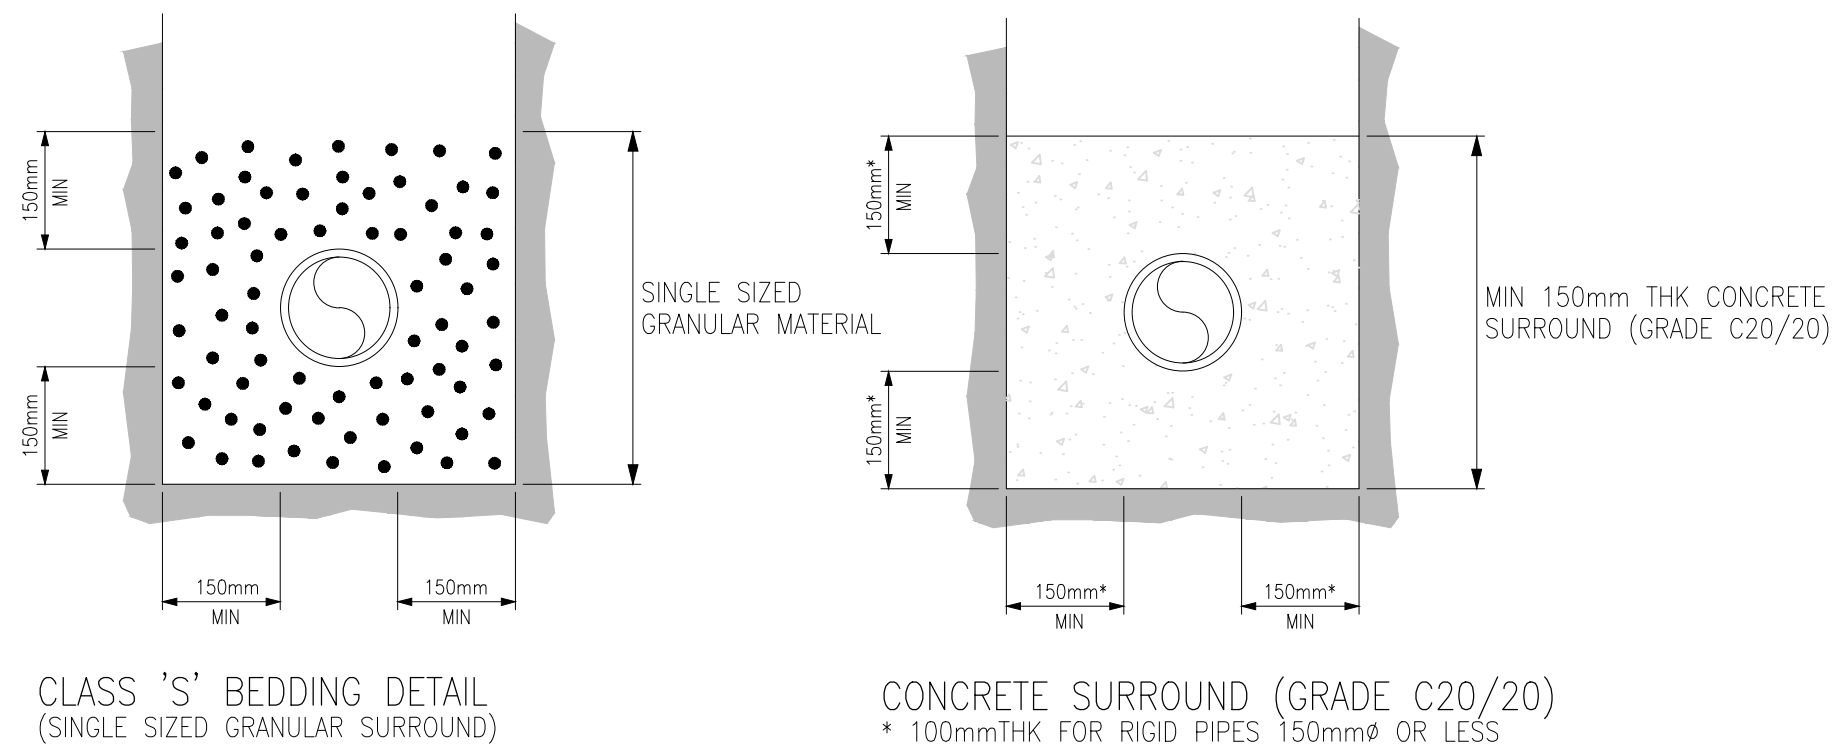
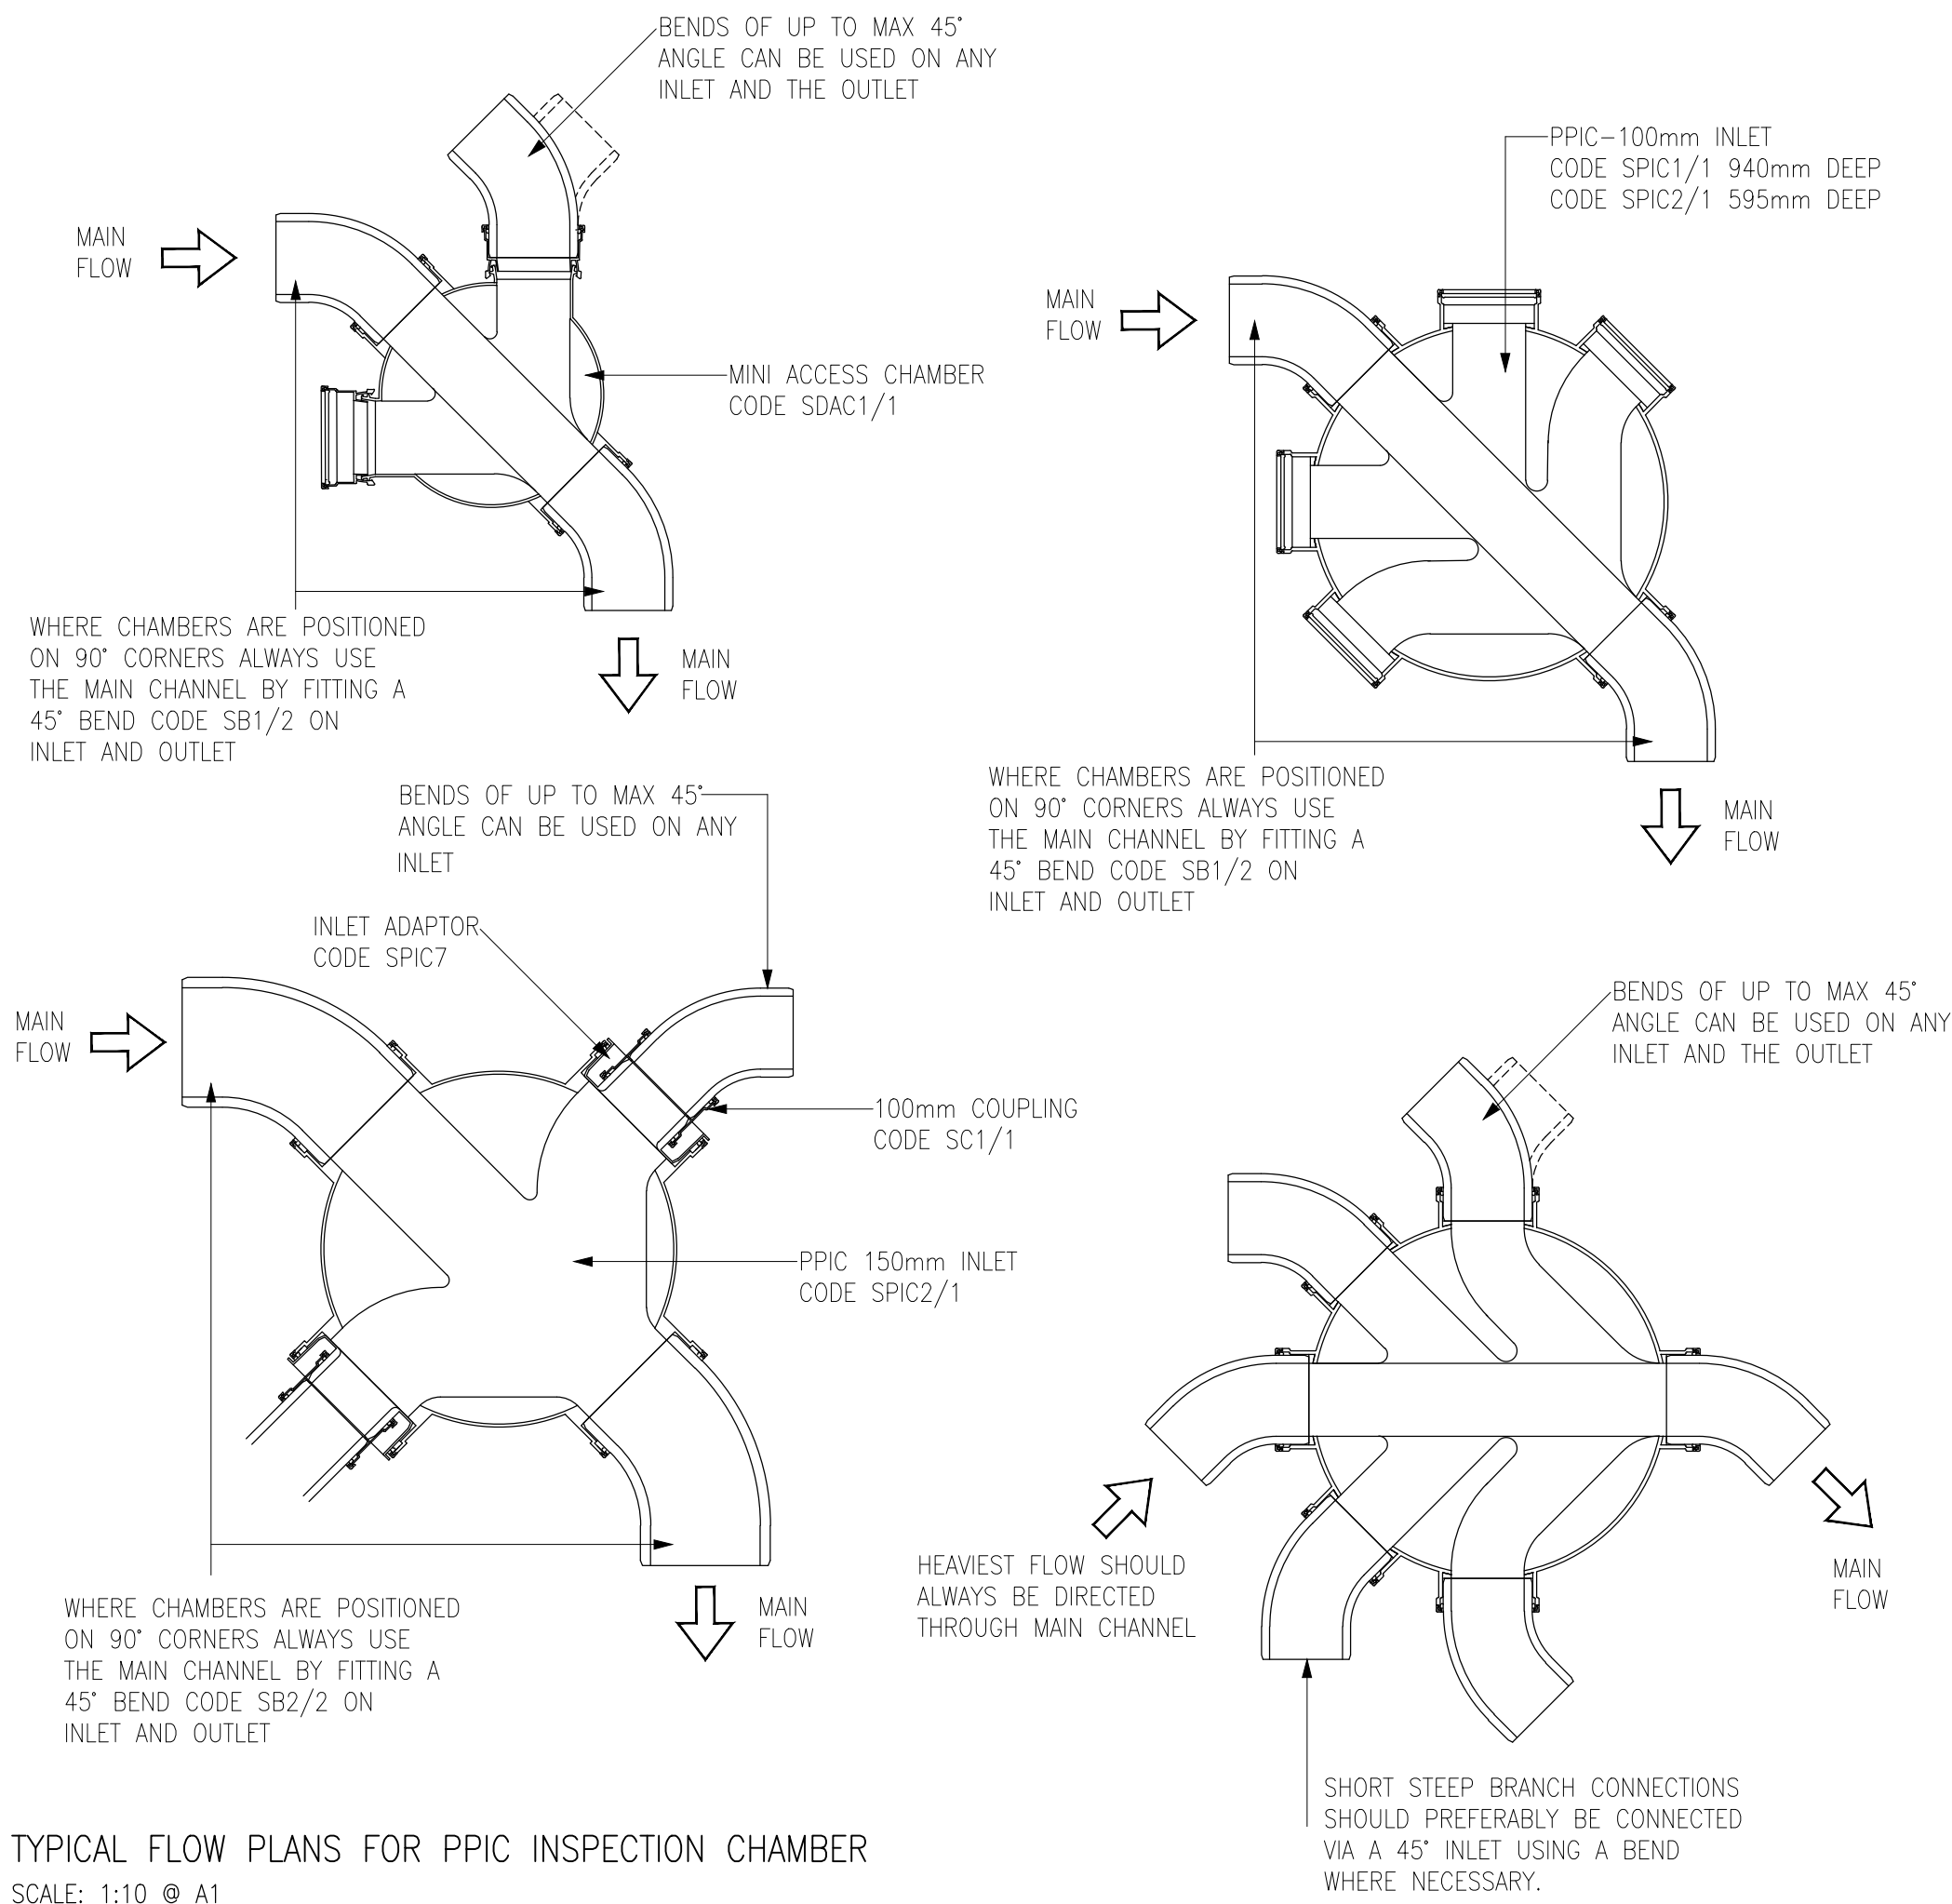
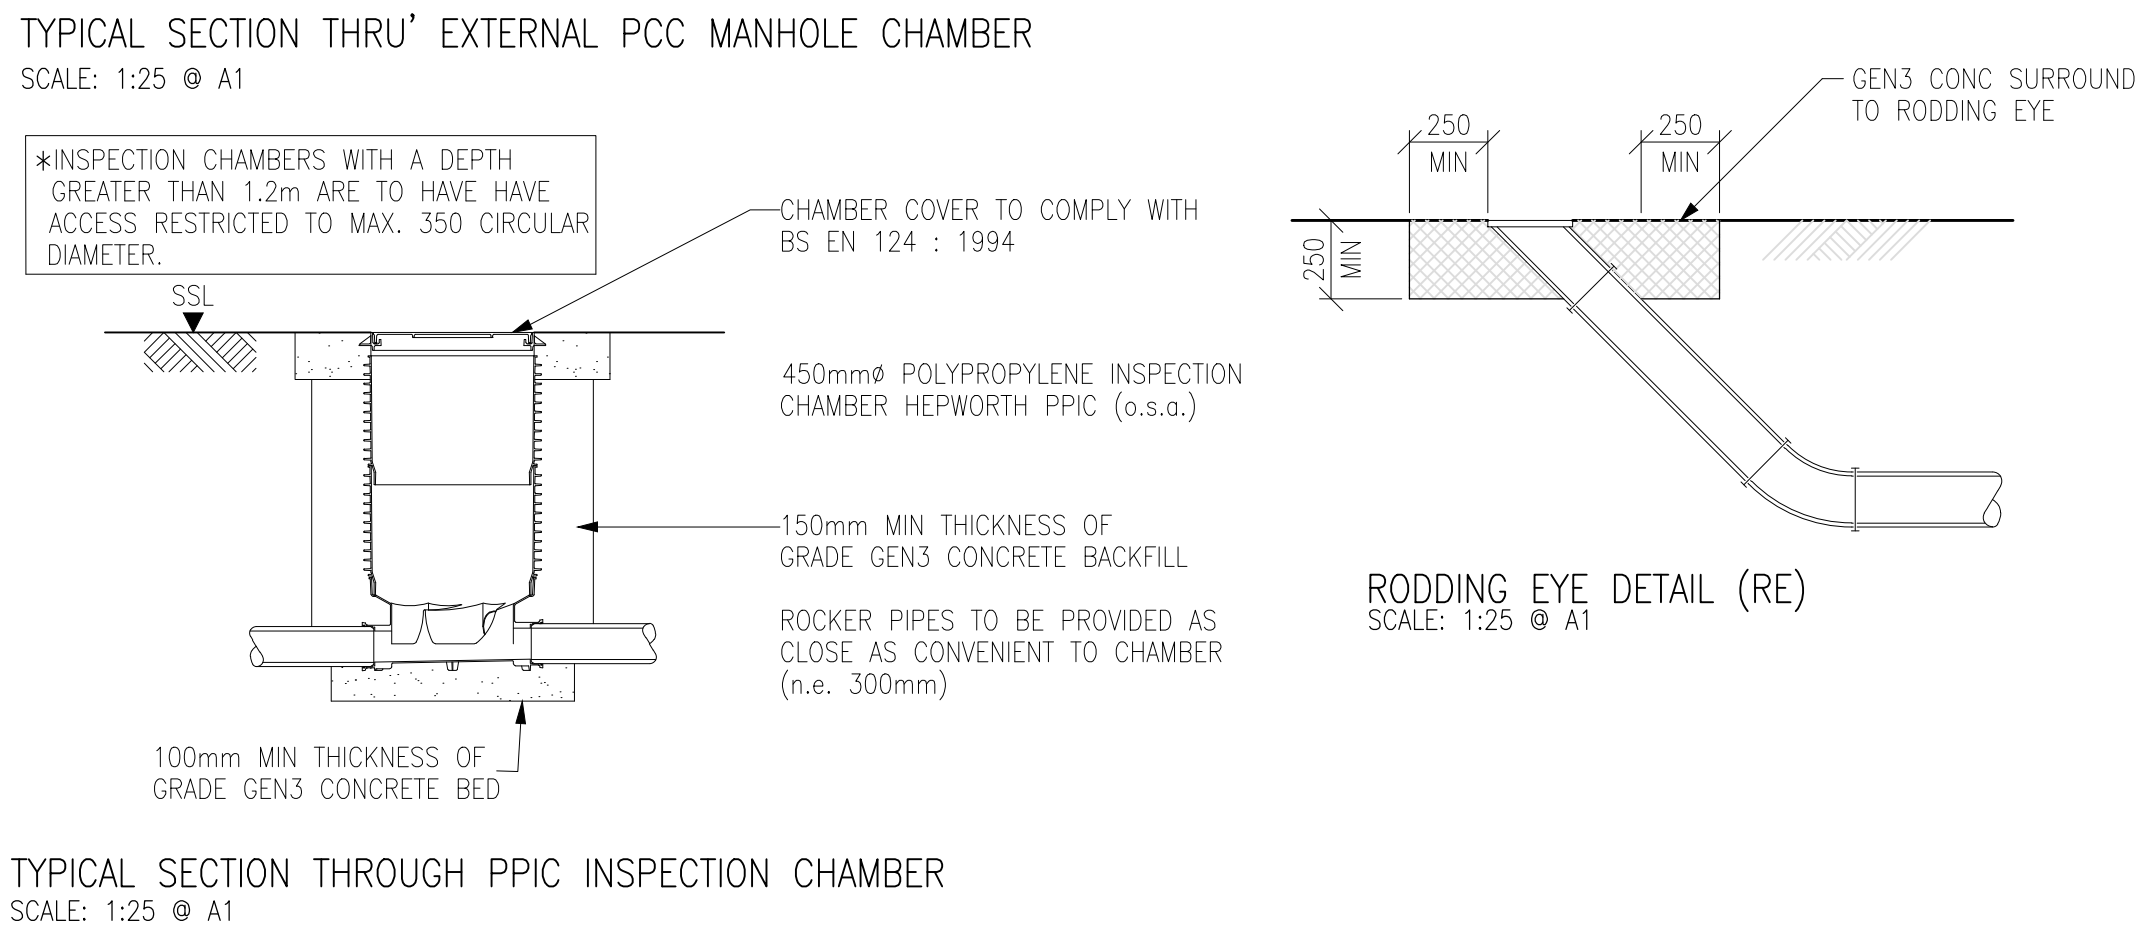


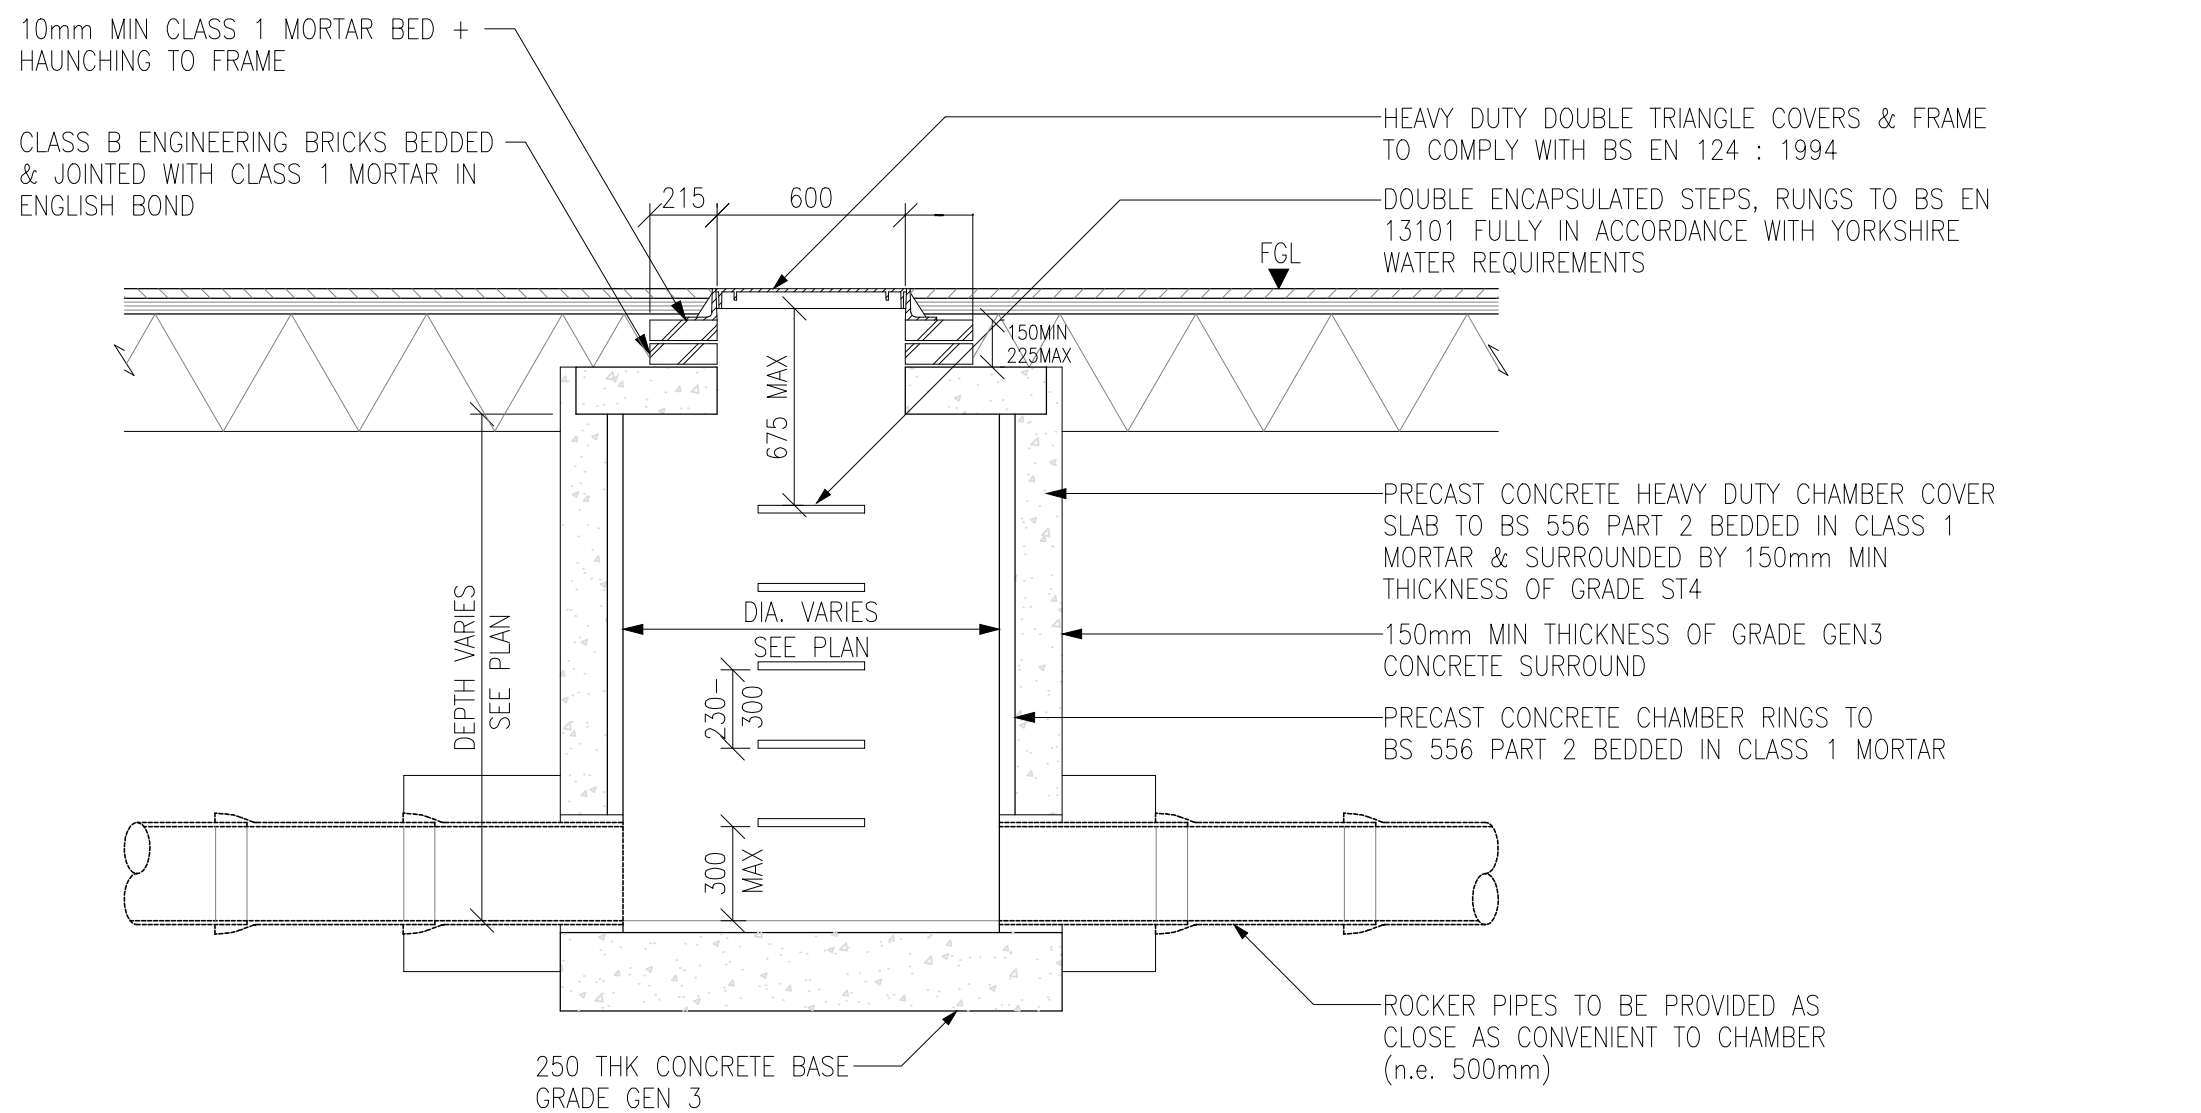

PIPE SIZE Ø	GRANULAR SIZE (mm)	
	SINGLE SIZED	GRADED
100-125	10	-
150-200	10 or 14	14 to 5
225-300	10, 14 or 20	14 to 5 or 20 to 5
375-500	14 or 20	14 to 5 or 20 to 5

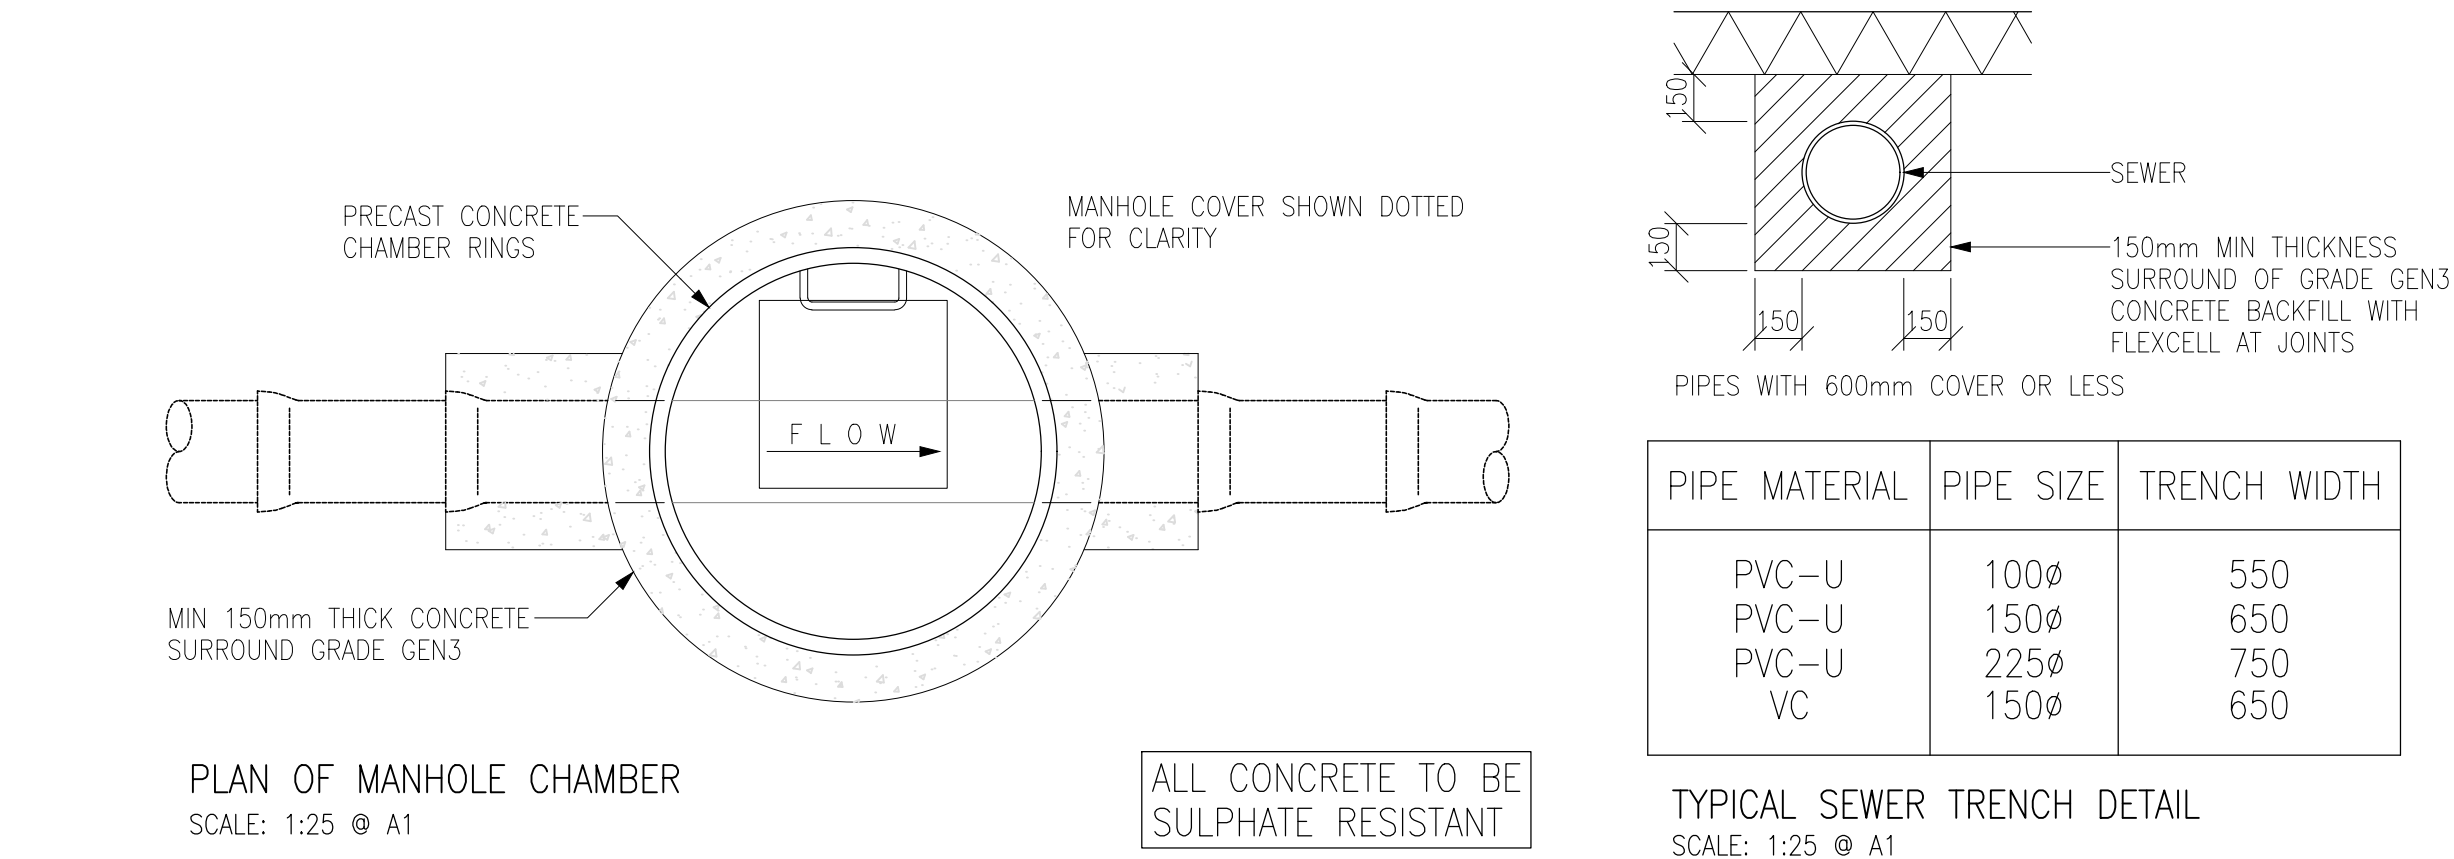

NOT FOR CONSTRUCTION

A	11/01/19	ISSUED FOR APPROVAL	DJC	MM
Rev	Date	Description	DR	CH

© copyright

UVDB
empowered by Architects
Registered

Link-up
empowered by Architects
Qualified
via Audit

**GGP
CONSULT**
**CONSULTING ENGINEERS
PROJECT MANAGEMENT**
**2 Hallam Road
Priory Park East
HULL HU4 7DY
United Kingdom**
Telephone (+44) 01482 627963
Fax (+44) 01482 641736
Email info@ggpconsult.co.uk

Client
**GRANVILLE OILS &
CHEMICALS LTD.**

Job Title
GRANVILLE OILS

Drawing Title
**TYPICAL DRAINAGE
DETAILS**

Status
APPROVAL

Scale
AS NOTED @ A1

Date
11/01/2019

Drawn By
Daniel Cook

Checked
MN

Approved
JHC

Dwg. No.	Rev
27988/005	A