

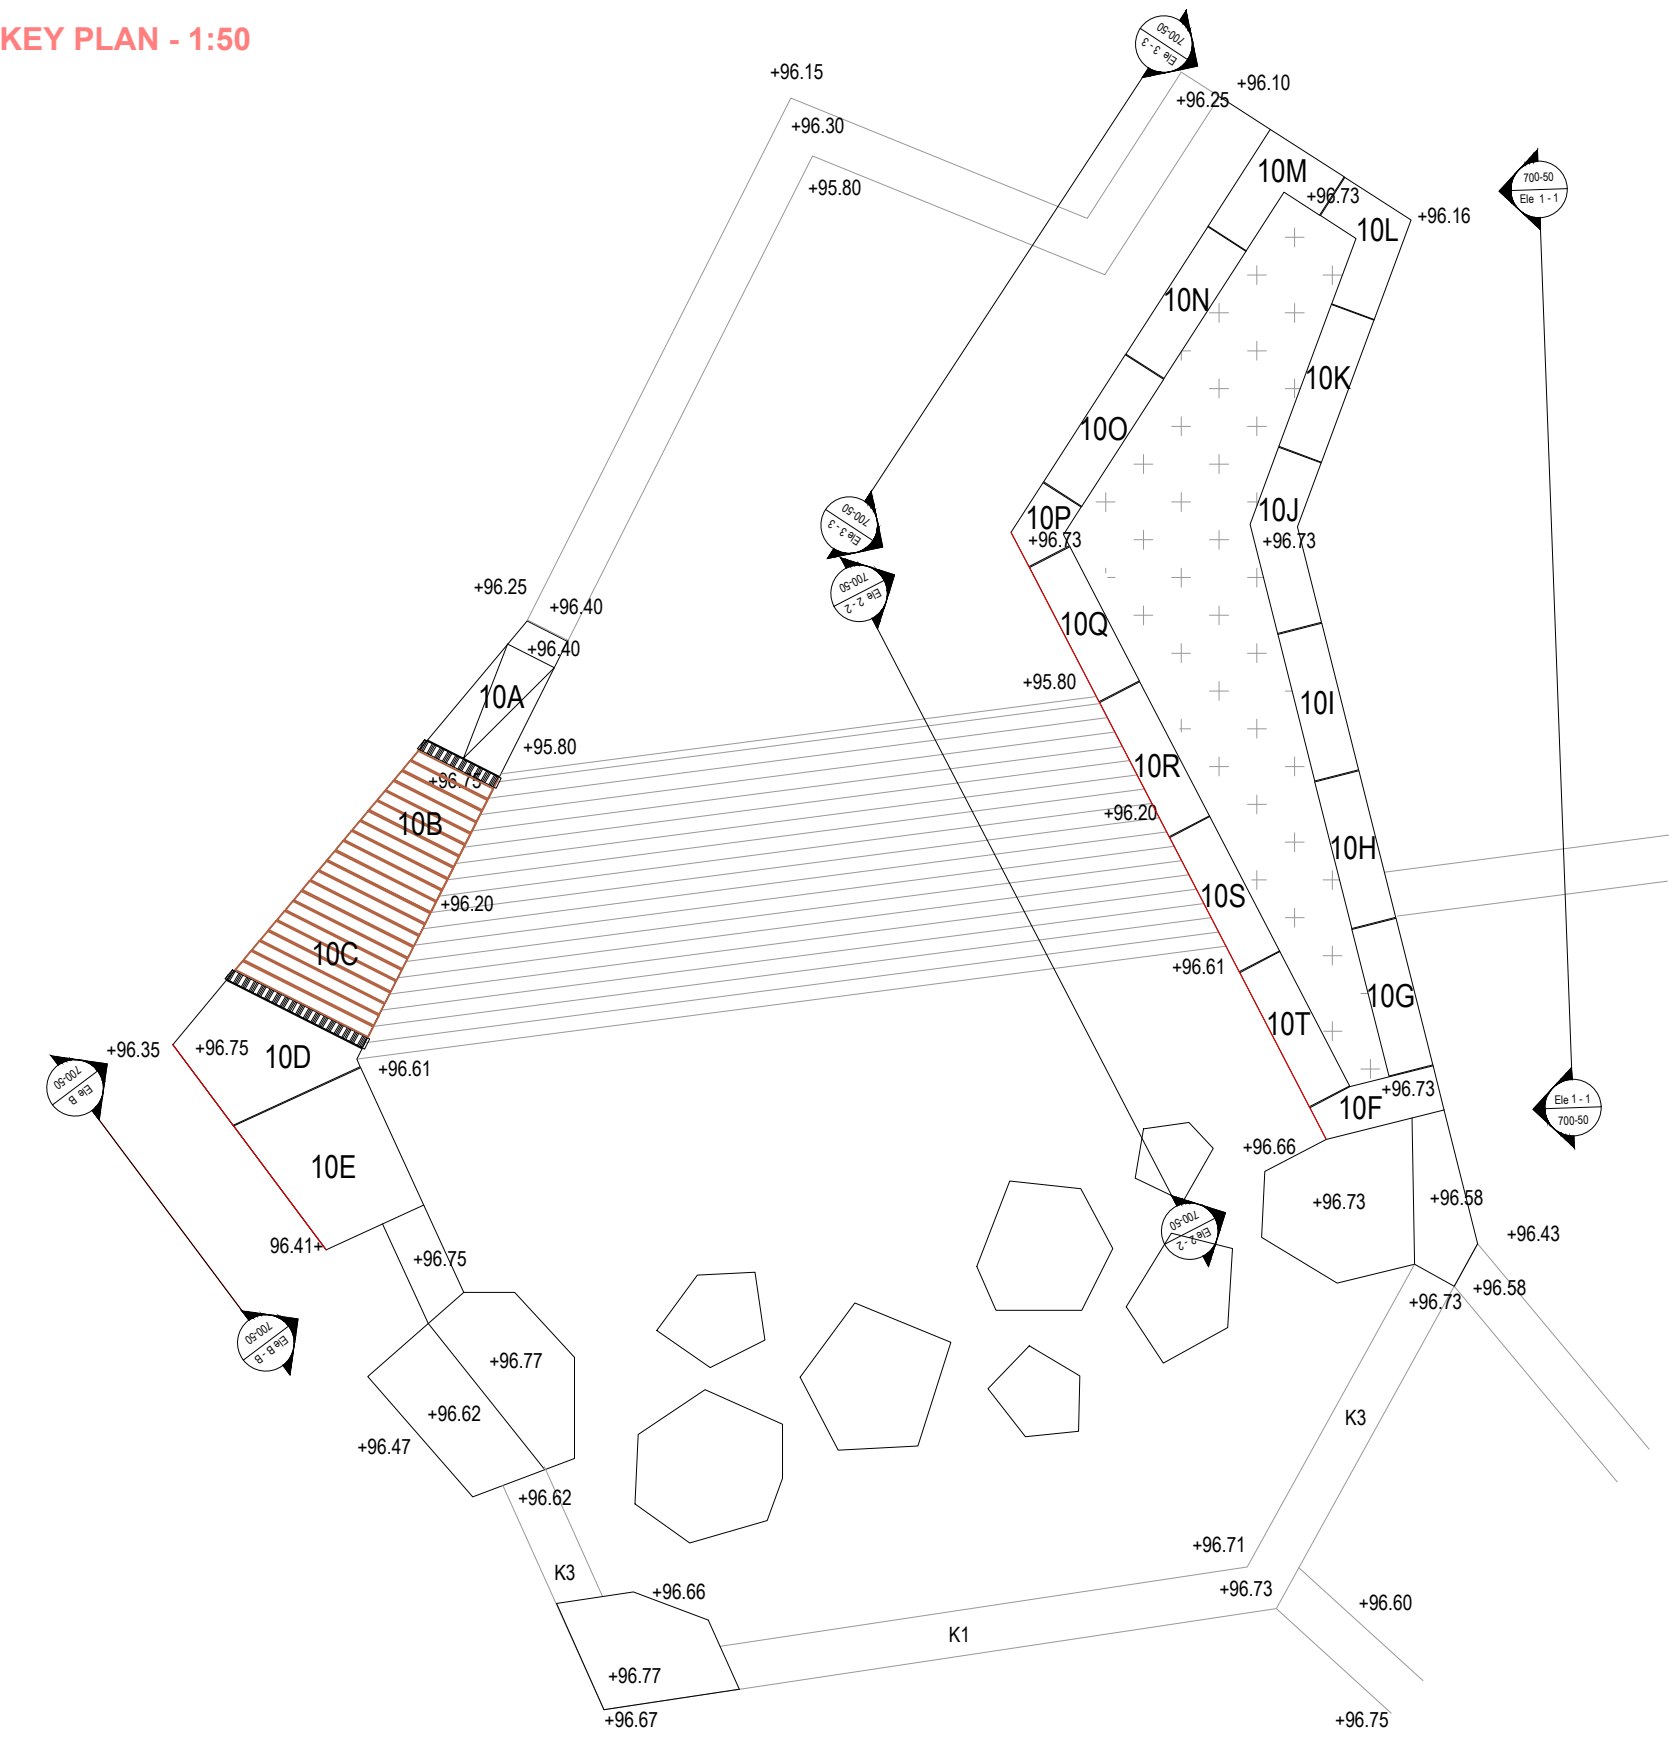


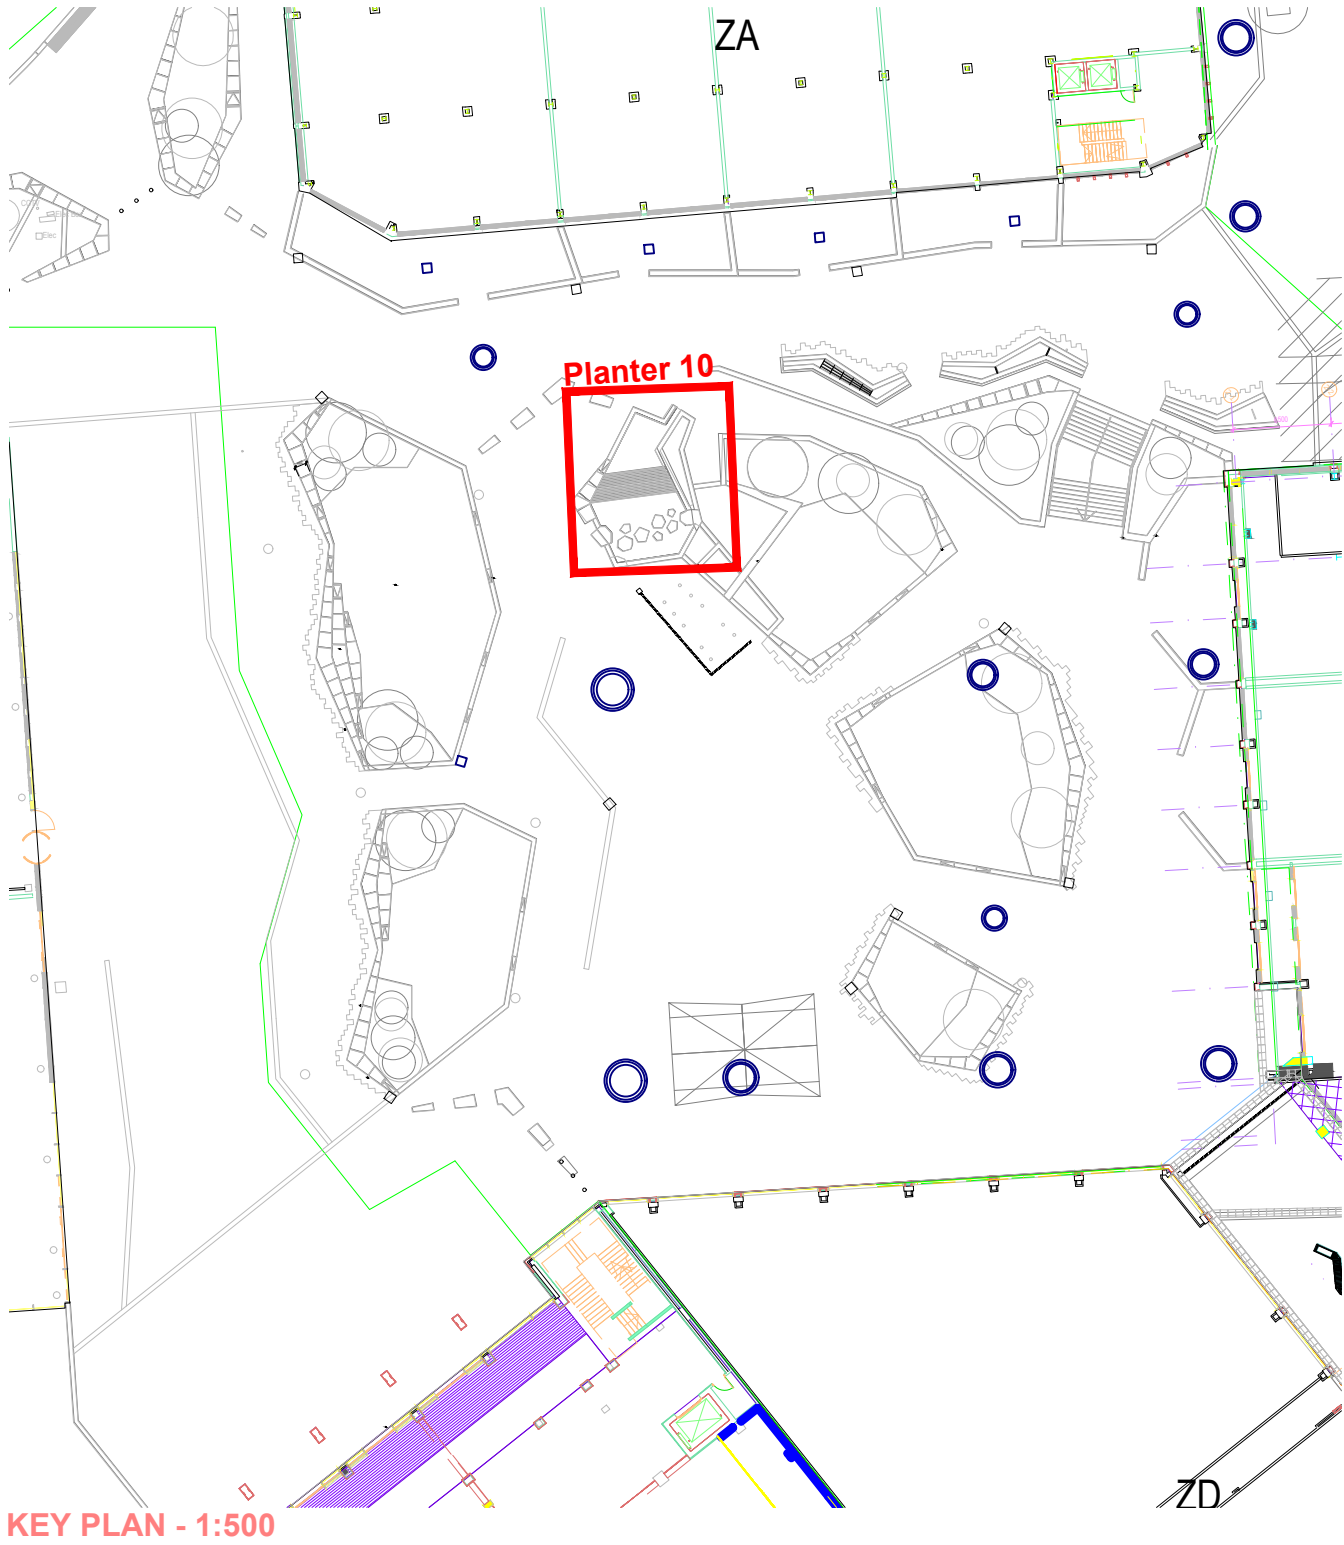


WALL PIECES - 1:20


Wall Piece 10A

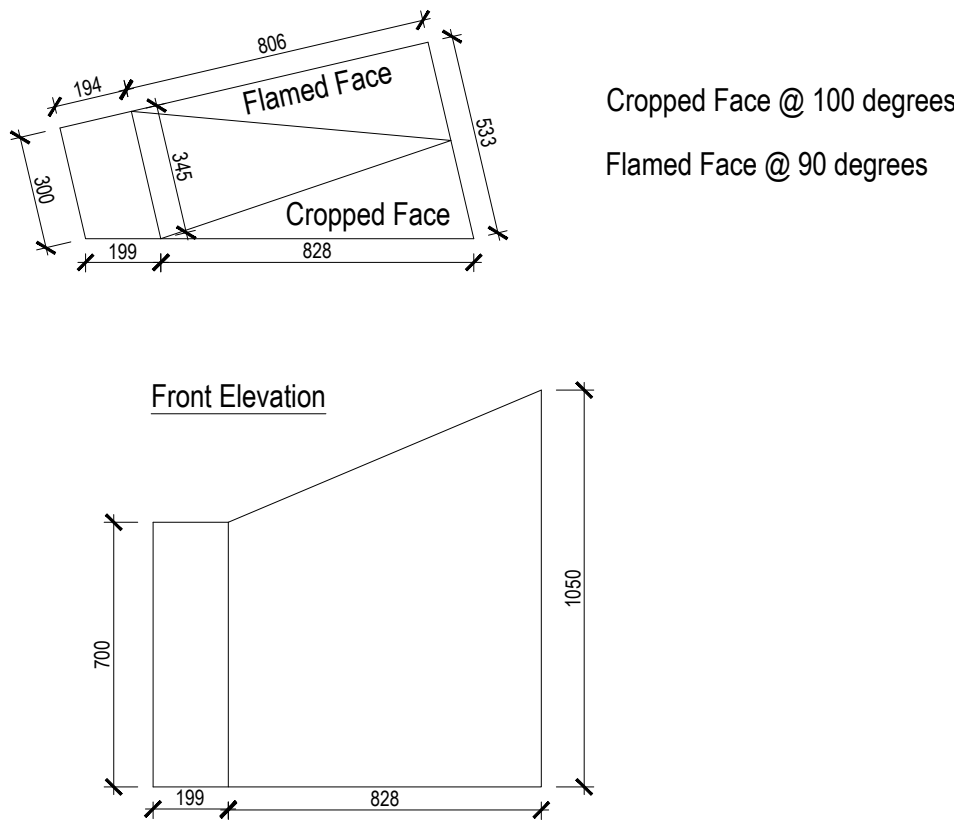


Wall Piece 10B

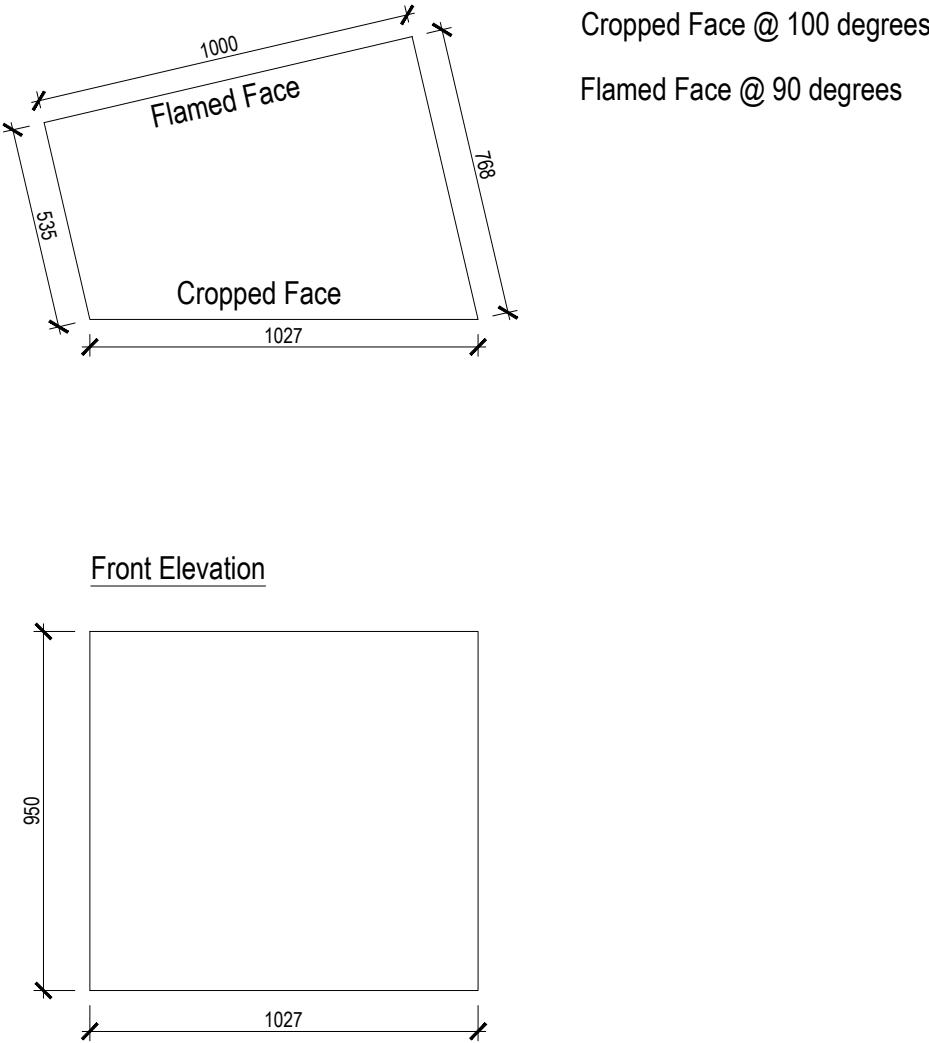


Wall Piece 10C

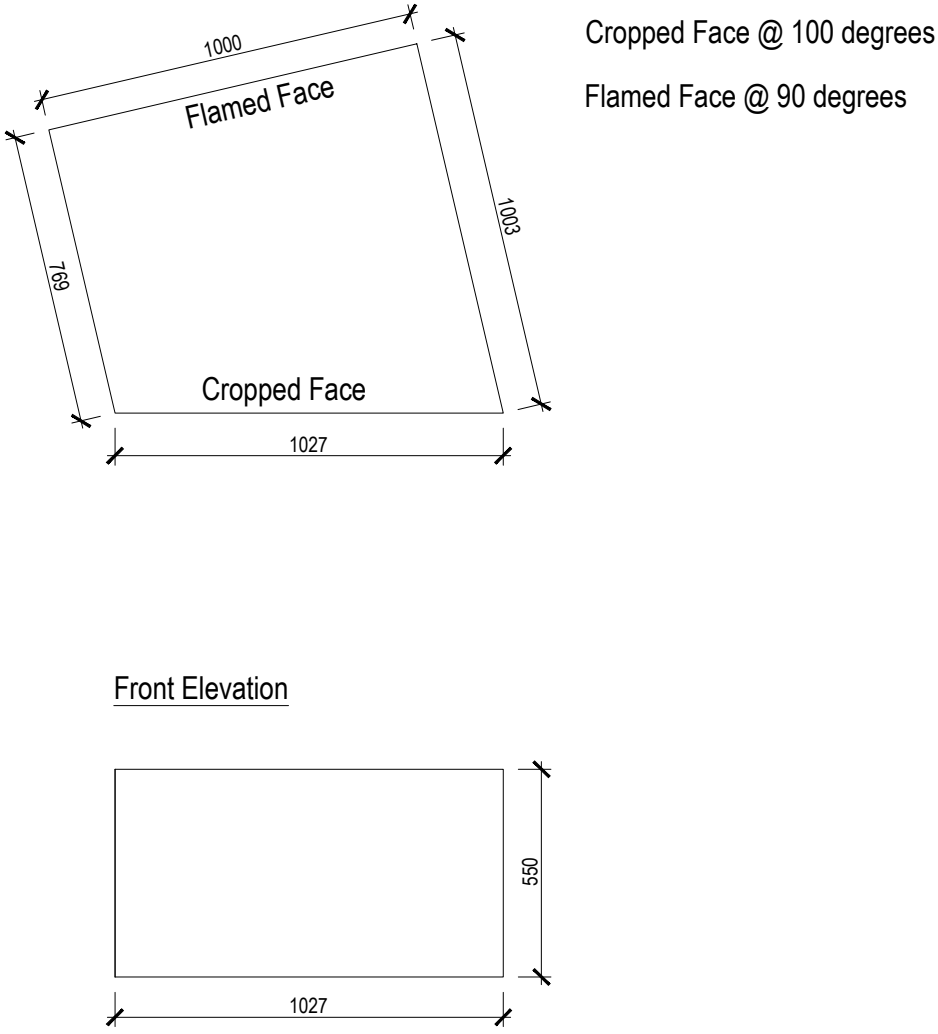

Wall Piece 10D

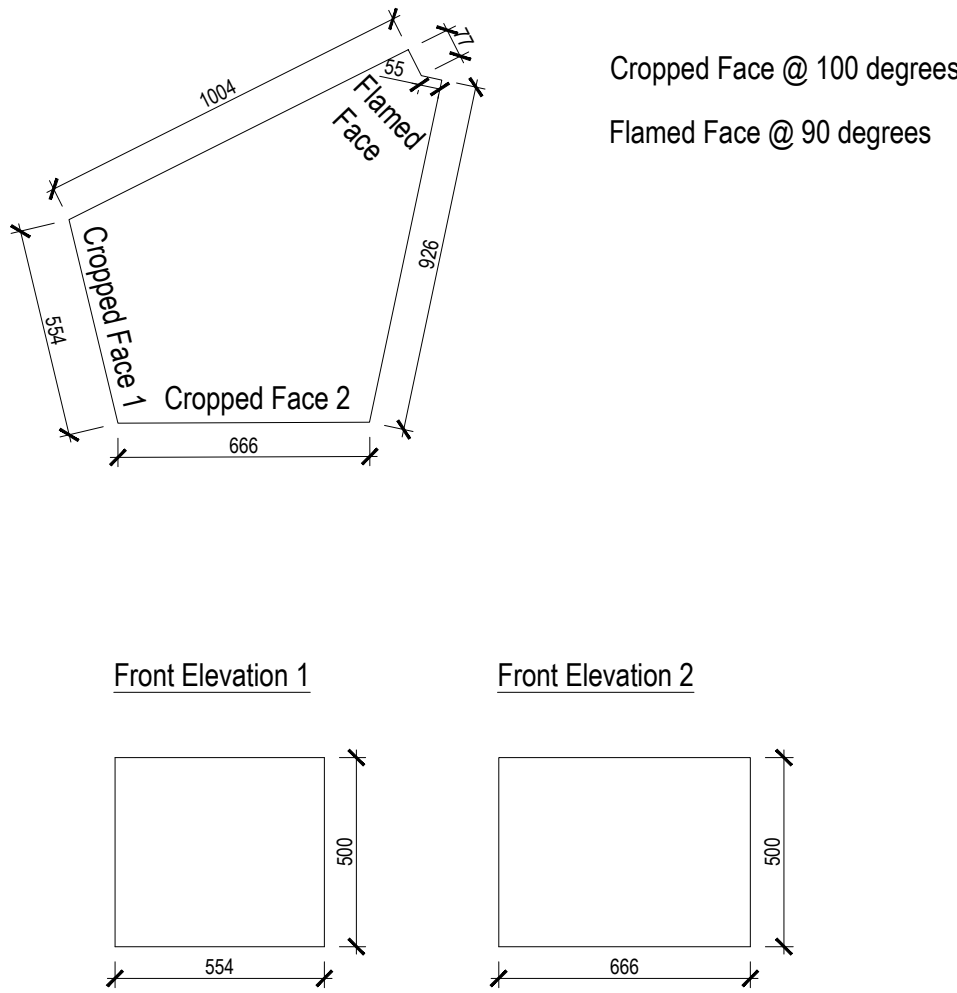

Wall Piece 10E

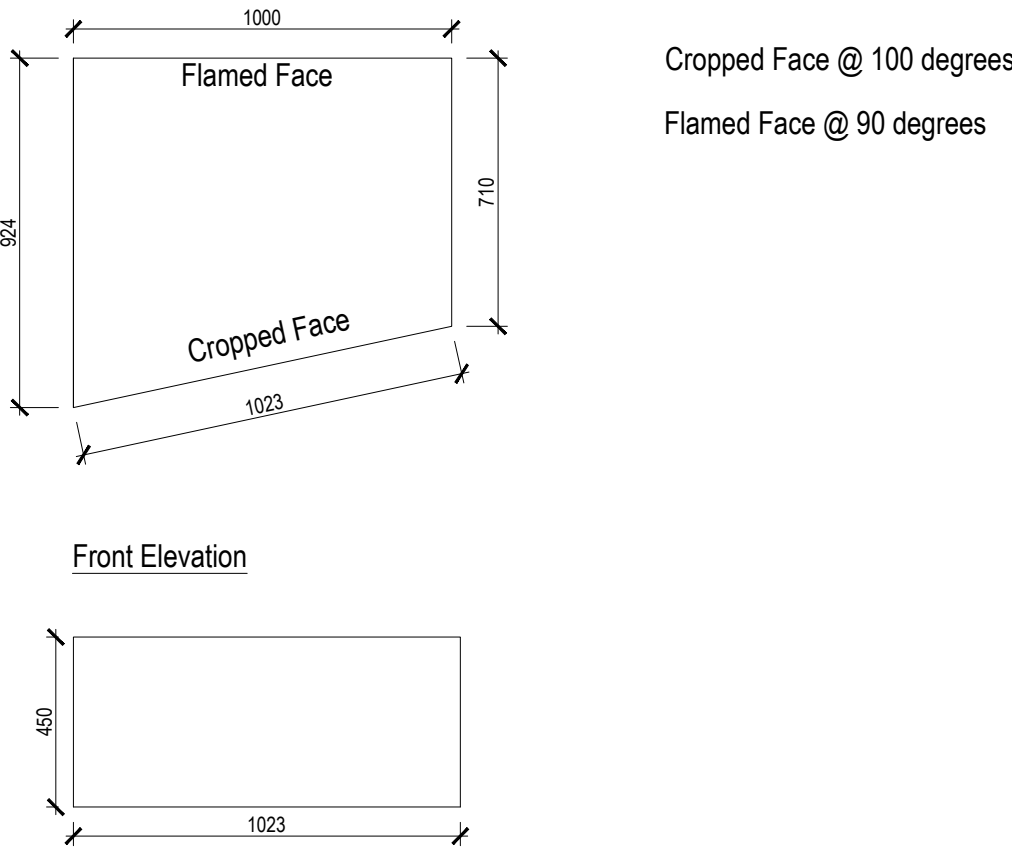

Notes:

- This drawing is copyright.
- Do not scale dimensions from this drawing.
- This drawing is to be read in conjunction with all other relevant drawings.
- All discrepancies on this drawing are to be reported to the architect.
- Do not modify any element of this drawing.
- Use drawing only for purpose(s) issued.

North Sign / Key Plan

The following external model files are included within this drawing:

Note: For all below surface structural elements and drainage details refer to engineers drawings and specifications. For illustrative purposes only to demonstrate a design intent. Contractor's engineer to develop proposals to submit for approval

|                     |          |                    |     |      |                |    |    |
|---------------------|----------|--------------------|-----|------|----------------|----|----|
| Rev                 | Date     | Construction Issue | Rev | Date | Revision Notes | On | Rv |
| A                   | 21/02/20 | Construction Issue | NV  | CL   |                |    |    |
| Client / Contractor |          |                    |     |      |                |    |    |

**Intelligence Buildings Infrastructure**

Project: BARNLEY PUBLIC REALM

Drawing Title: WALL TYPE 1 DETAILS [RAISED PLANTER 10] - MAIN SQUARE - [SHEET 2 OF 2]

|            |                         |                      |
|------------|-------------------------|----------------------|
| Job Number | Drawing Originated Date | PAS 1192 Status Code |
| 50035      | 21/02/21                | -                    |
| Scale@A1   | Purpose                 |                      |
| As Shown   | CONSTRUCTION            |                      |

|                             |          |
|-----------------------------|----------|
| Drawing Number              | Revision |
| BBTC_IBI_N1_L_G700_DT_00_51 | A        |