


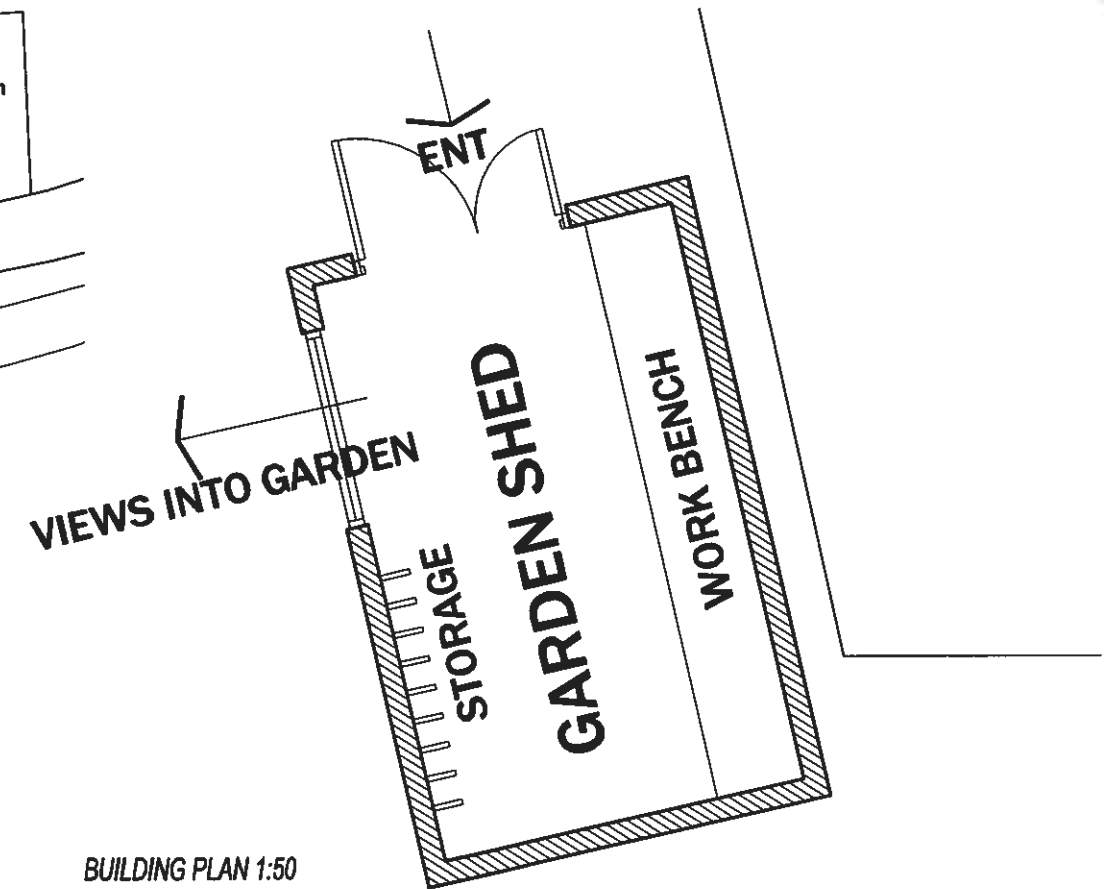


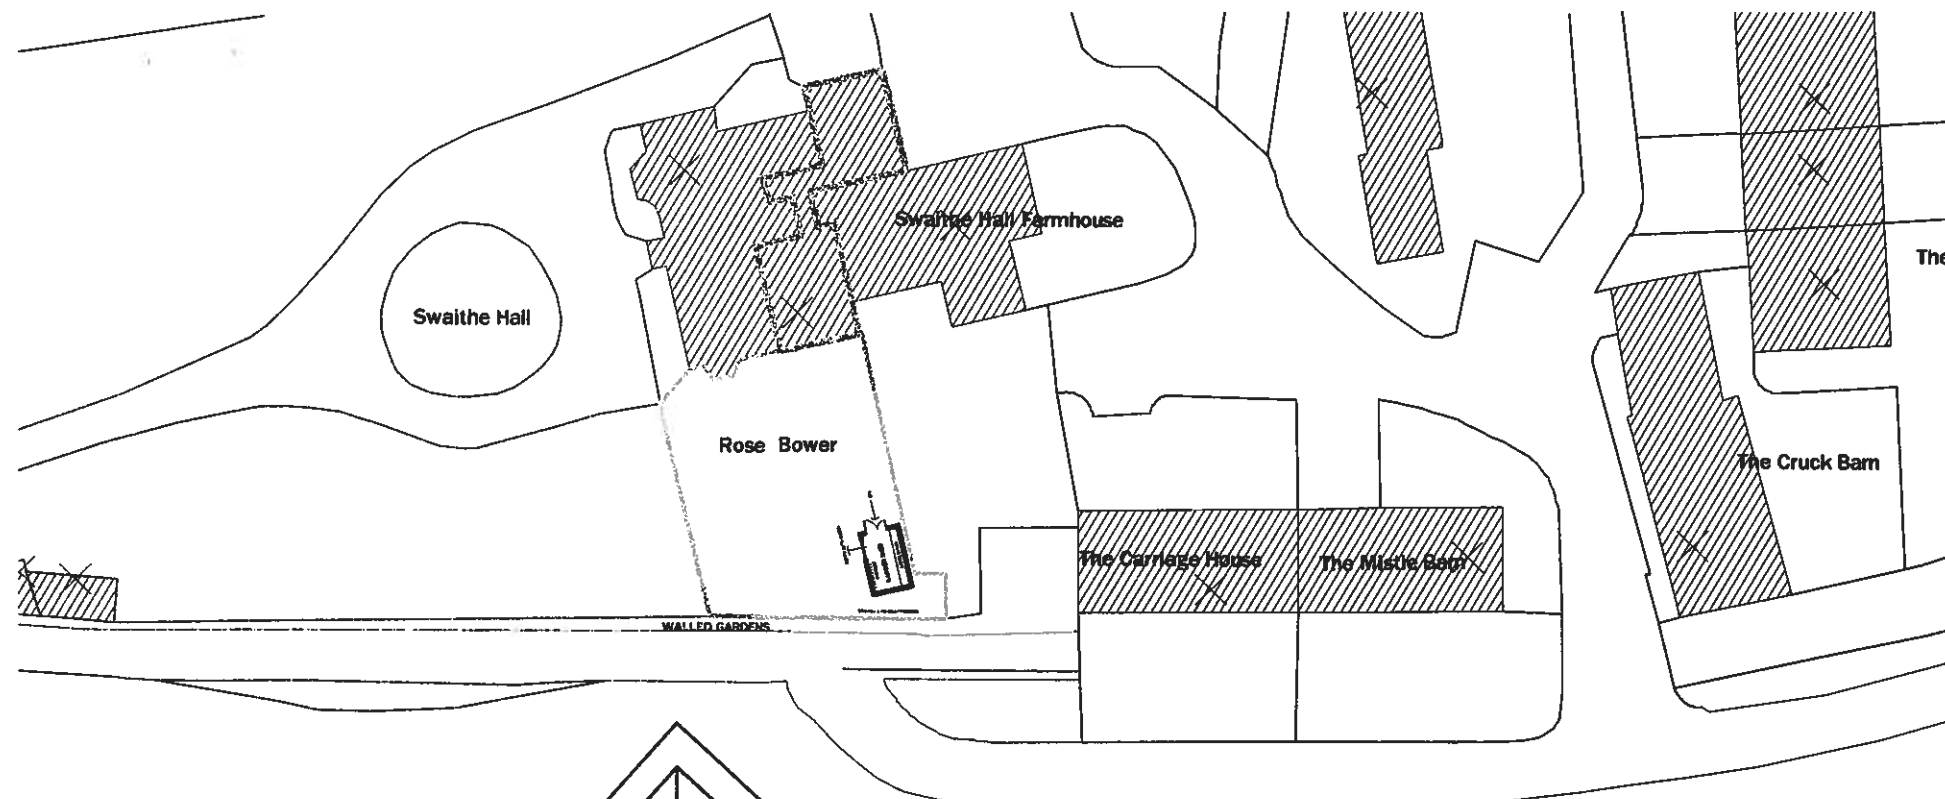

BUILDING PLAN 1:50

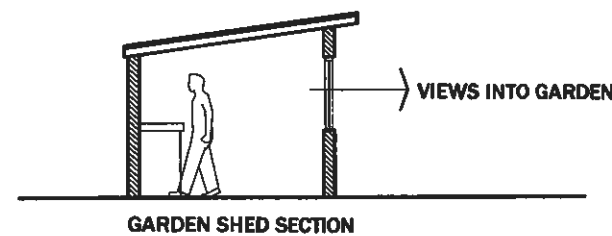


SECTION 1:100

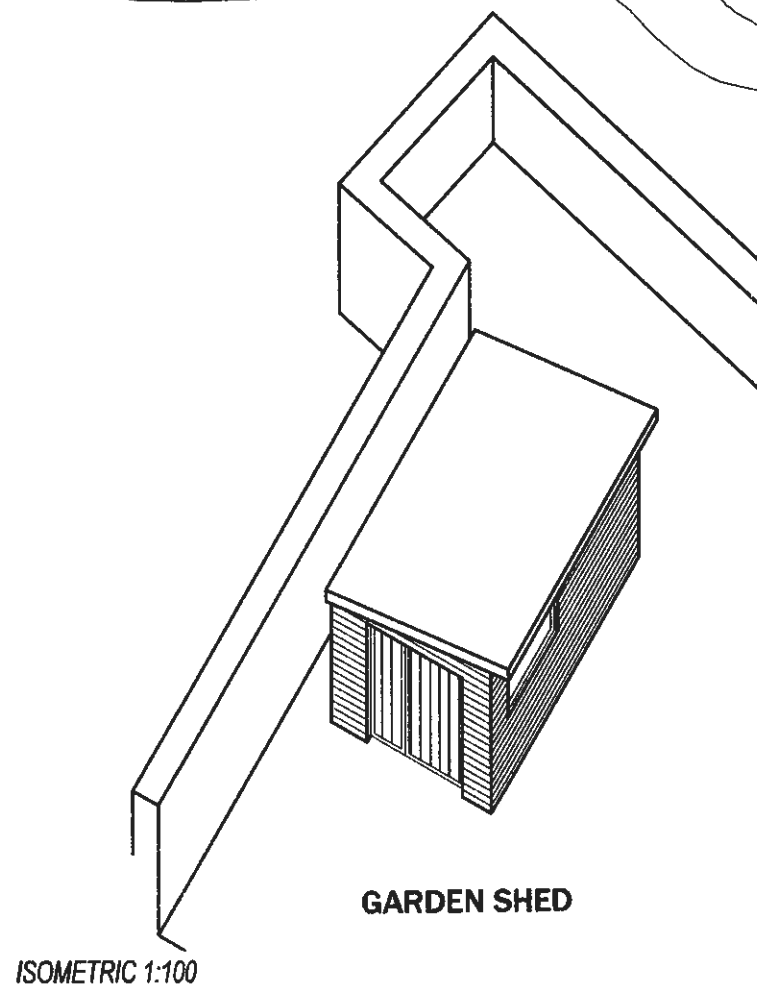

ISOMETRIC 1:100

EXISTING ARCHWAY PRESERVED

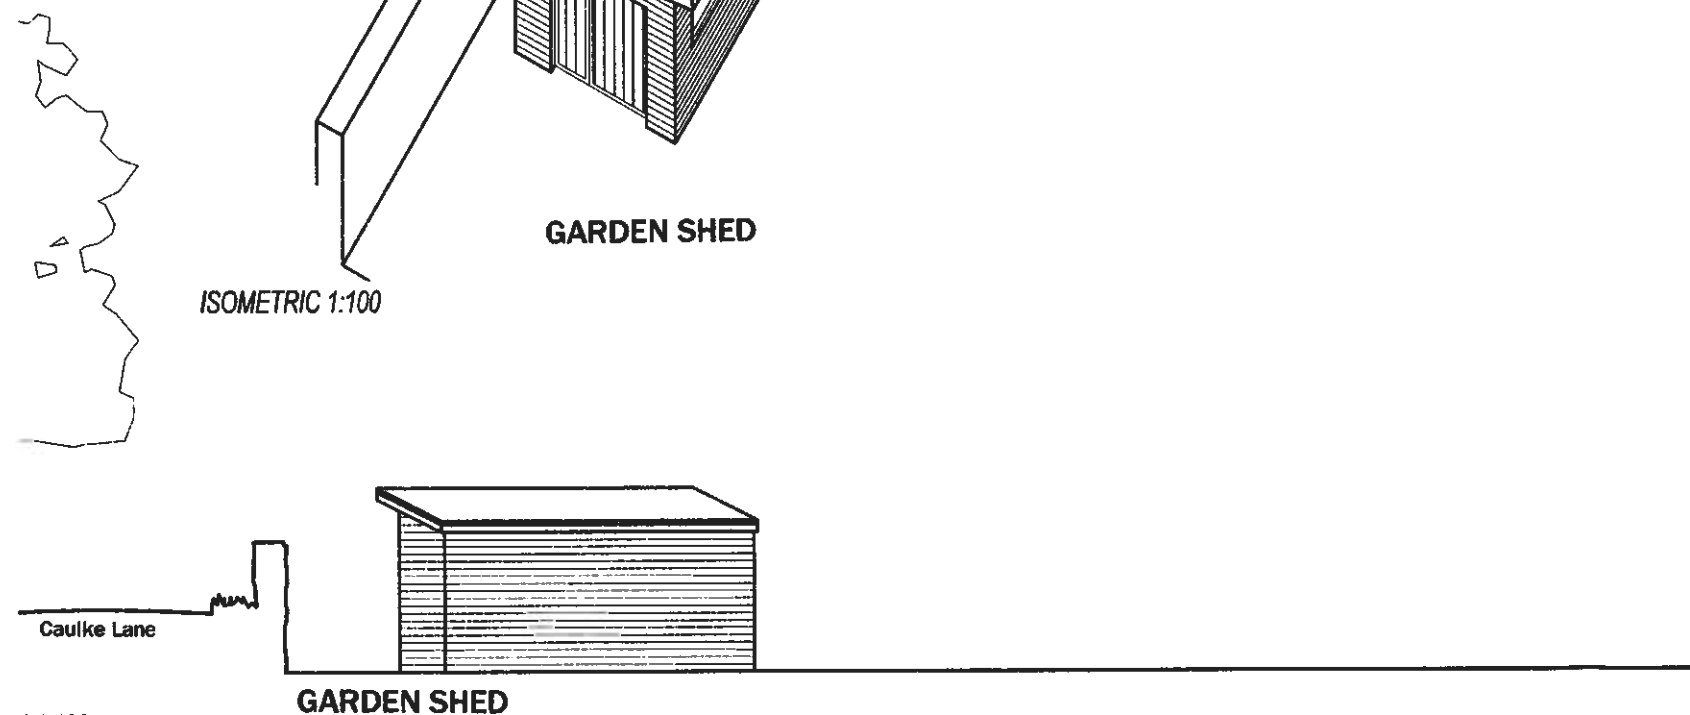

APPROX HEIGHTS

coda				
DRAWN	CHECKED	DATE	SCALE	REVISION
RC	DC	06/09	VARIOUS	A

Coda Studios Ltd
Hope Works, 25 Mowbray St, Sheffield, S3 8EL
t:0870 990 3096 f: 0870 990 3096
e:information@codastudios.co.uk

Client	VIC CROSS
Job	ROSEBOWER
Title	GARDEN SHED
Dwg. No.	1658-001-A

© COPYRIGHT EXISTS ON THE DESIGNS AND INFORMATION SHOWN ON THIS DRAWING
The Contractor must verify all dimensions on site before making shop drawings
or commencing work of any kind. No dimensions to be scaled from this drawing.
Architect to be notified of any discrepancies in dimensions immediately.