

NOTES

- Recommended Plotting Size: A1
- Map recreated from Google Earth building layout and is not to scale. Do not scale from Drawing. Drawing is for representative purposes only.
- All locations to be confirmed on site.

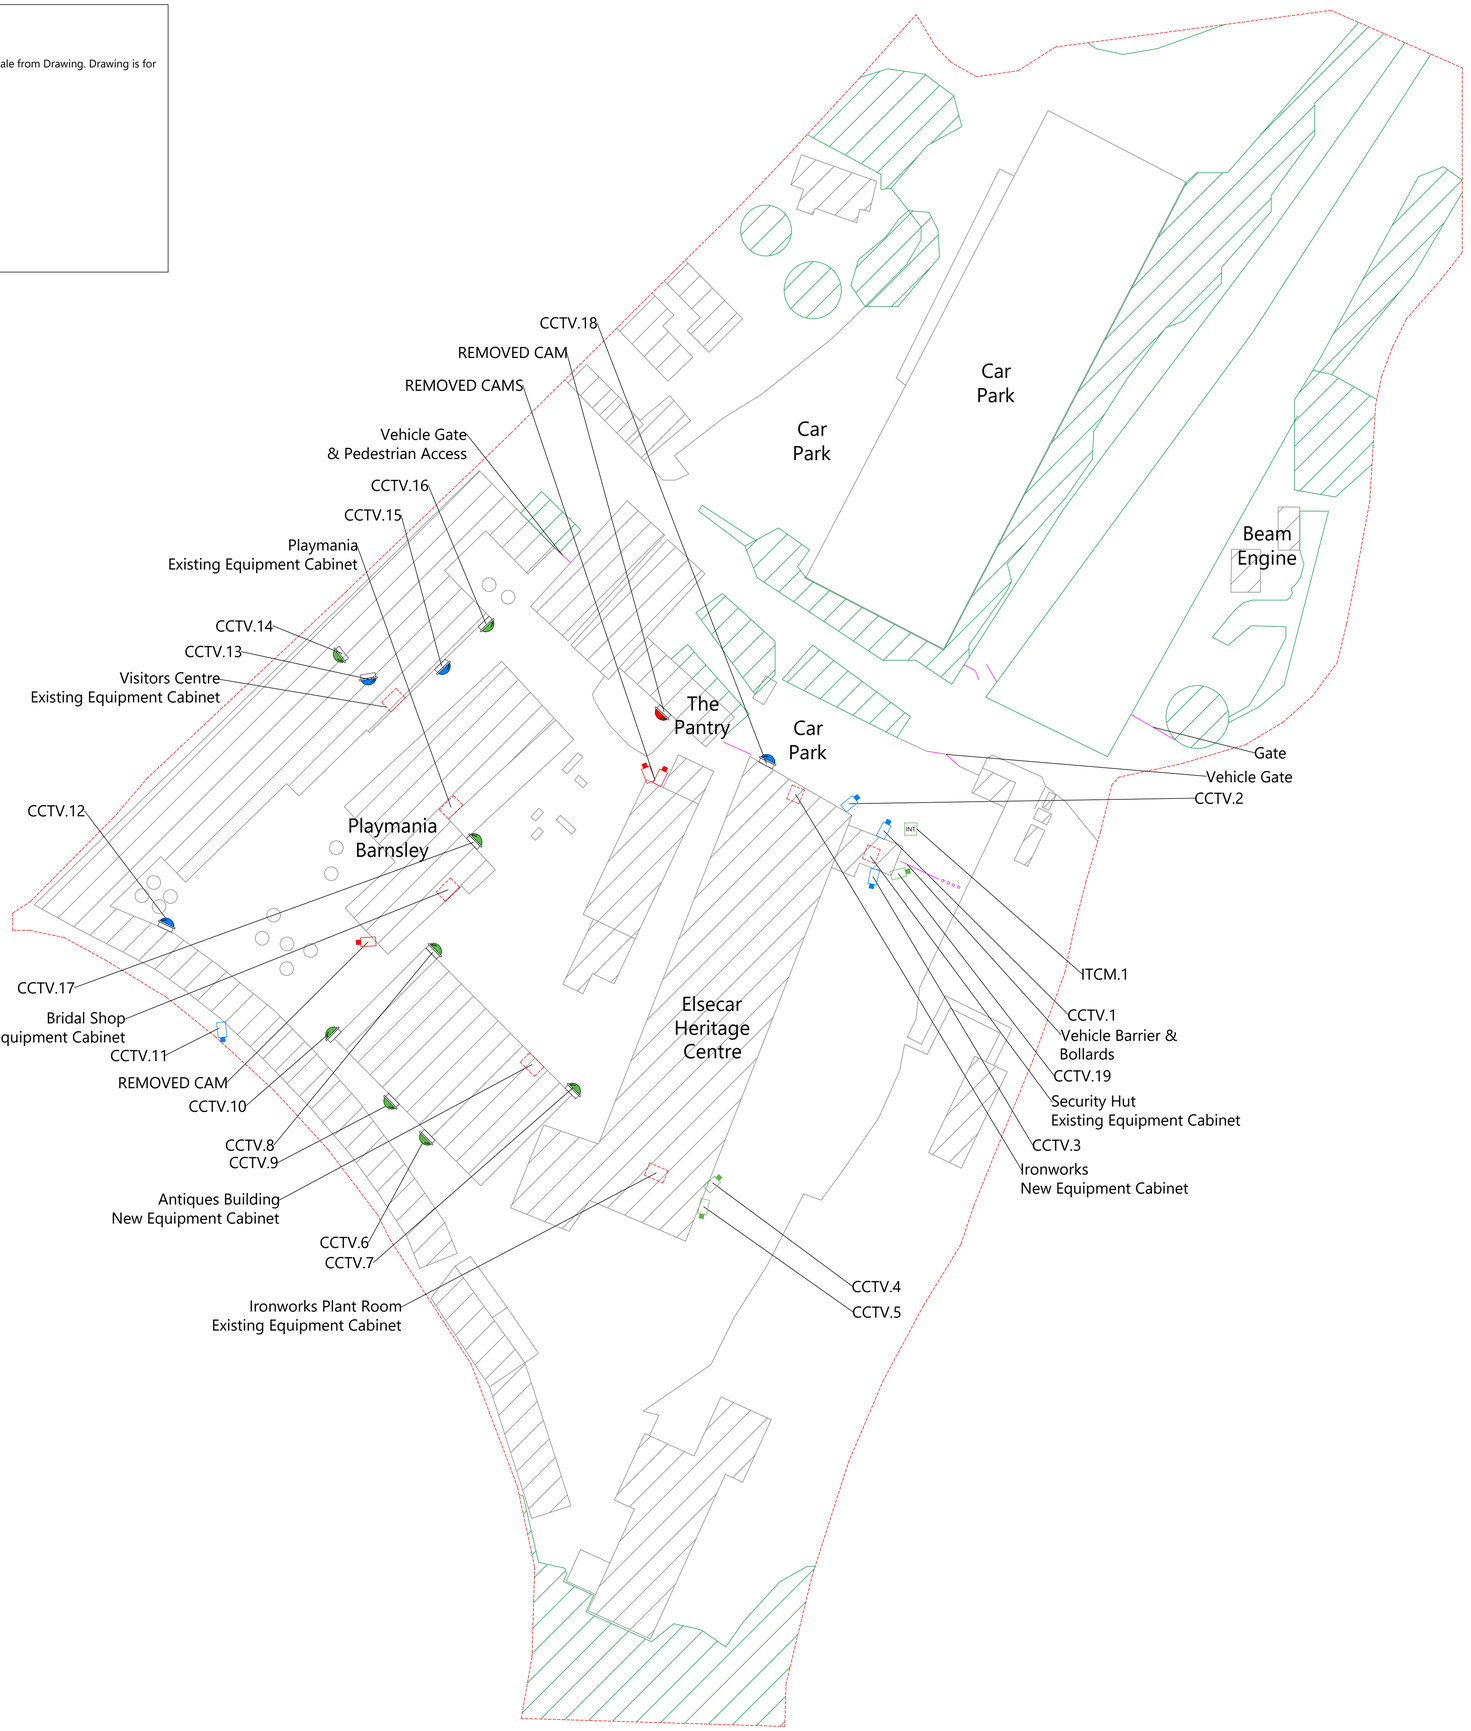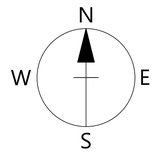


LEGEND

- Bullet Camera - Existing - Replace
- Bullet Camera - Additional
- Existing Camera - Remove
- Dome Camera - Existing - Replace
- Dome Camera - Additional
- Dome Camera - Remove
- Intercom - Additional
- Building/Obstruction
- Obstructive Foliage
- Gate
- Site Boundary

| | |
|---|---|
| 4 | Layout updated. |
| 4 | Camera 16 and 17 updated. |
| 3 | Camera locations updated. |
| 2 | Camera 18 added. |


Consultive Solutions Limited

Hedworths 2
Bowes Offices
Lambton Park
Chester le Street
Co Durham
DH3 4AN

www.consultivesolutions.co.uk


Consultive Solutions

BARNSLEY Metropolitan Borough Council

Project: CCTV Consultancy

Title: Elsecar Heritage Centre Proposed CCTV Locations

Type: LAYOUT

Purpose: FOR ISSUE

| | | | |
|---|---|---|---|
| SCALE | NTS @A1 | | REV |
| DRAWN | 17.01.25 | PA | 5 |
| UPDATED | 14.01.26 | PA | ISSUE |
| CHECKED | 14.01.26 | RG | 1 |

Drawing Number: CSL-BMC-2025-933.1-01001