


- KEY
- denotes application site
 - denotes land owned by Applicant

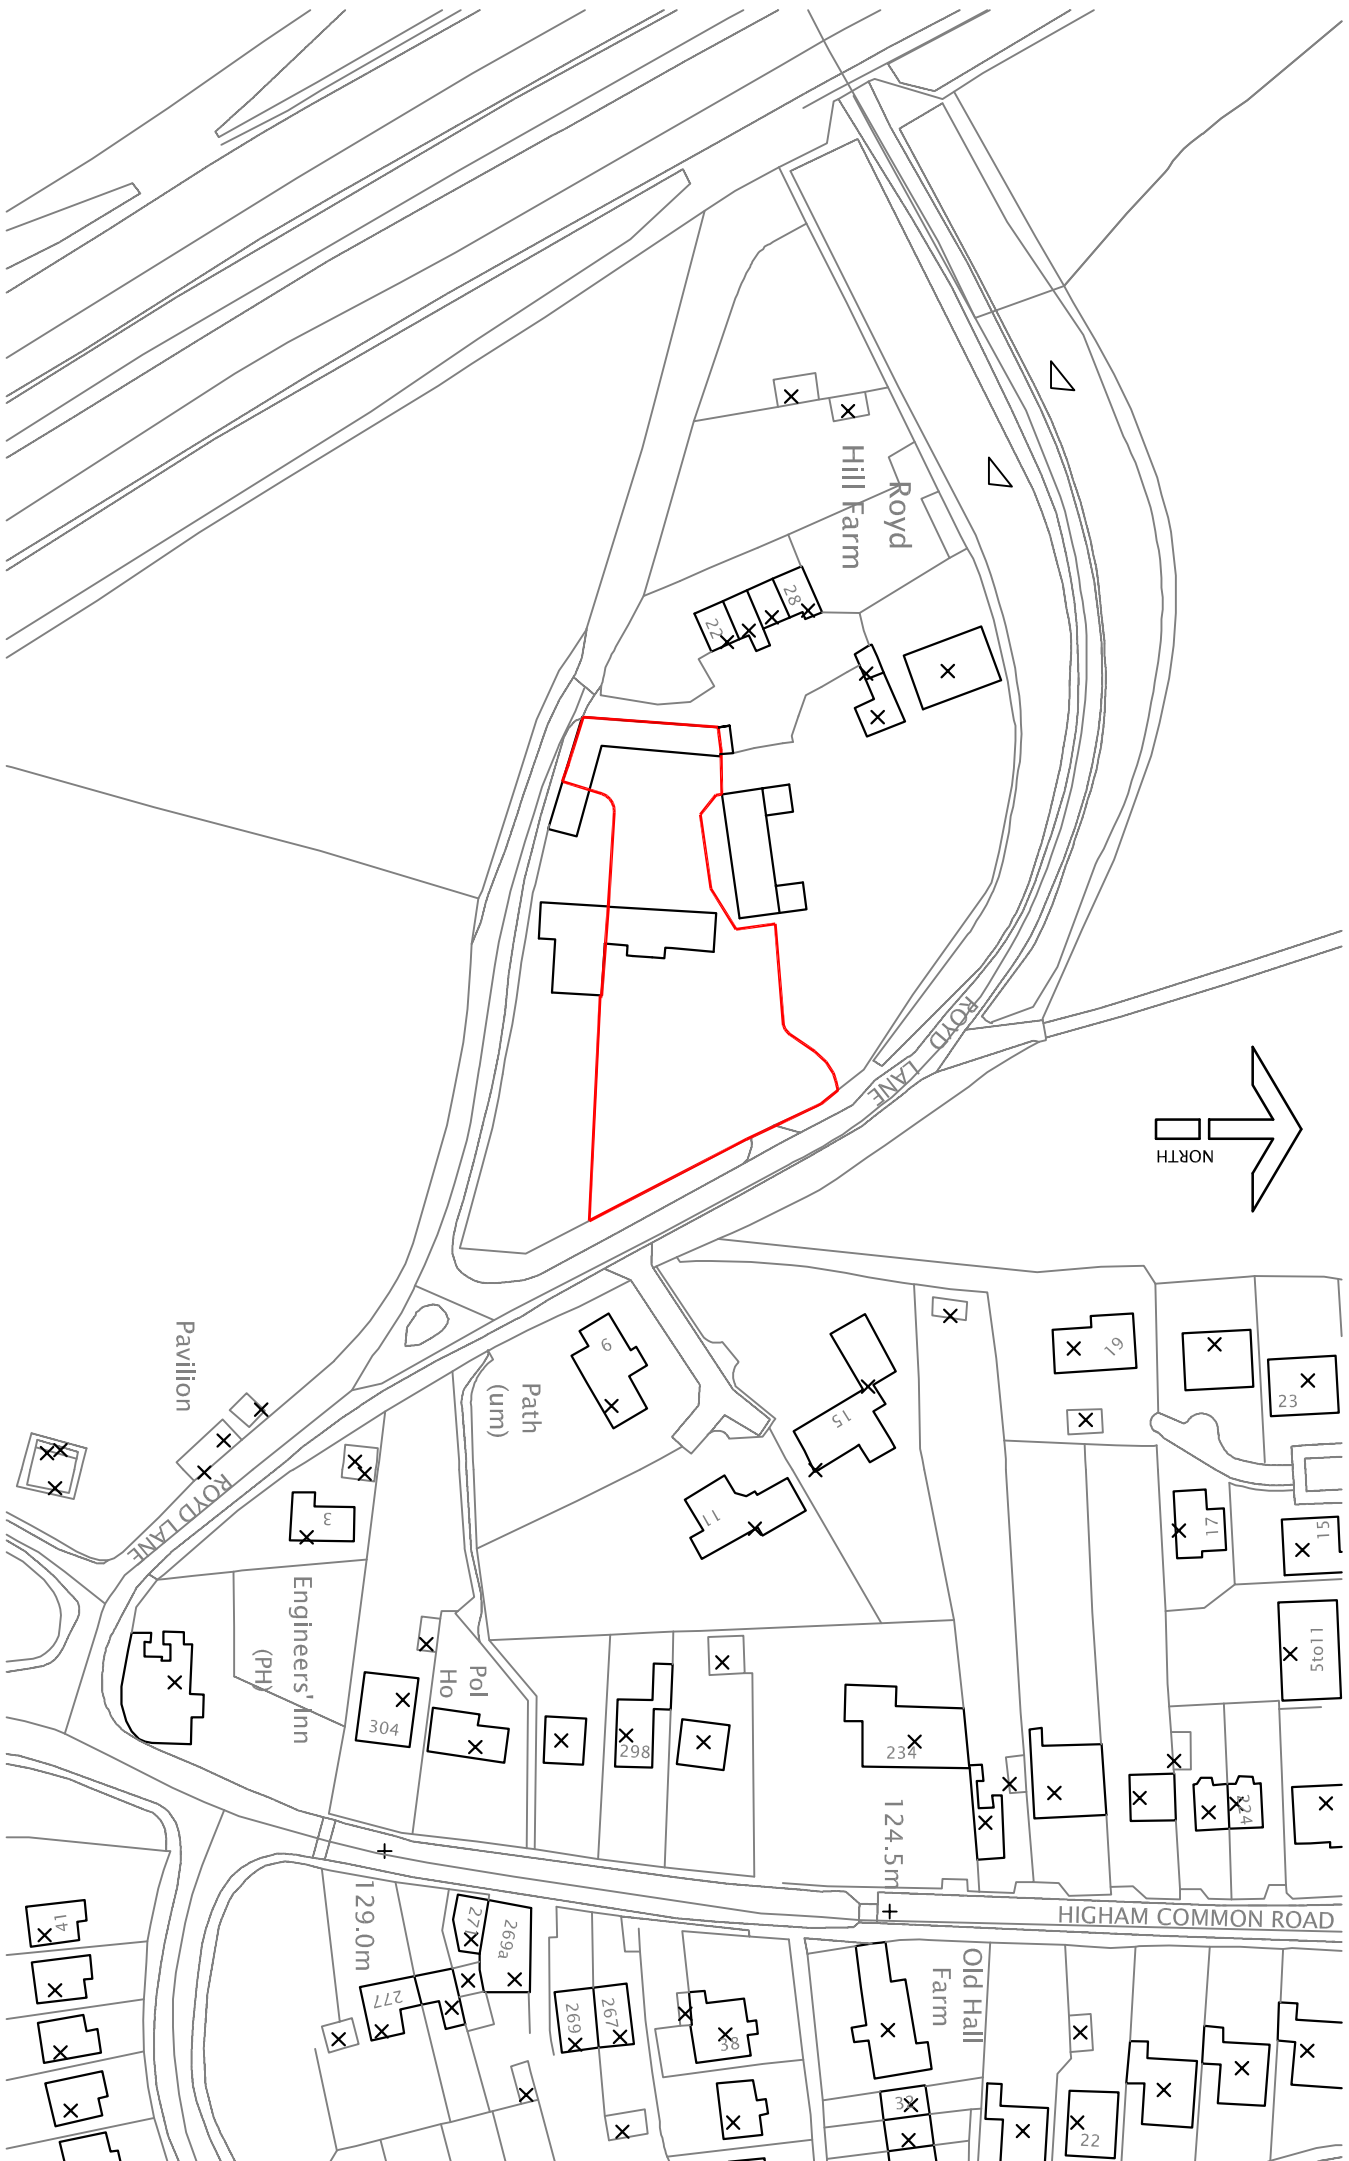

CLIENT
MR DICKINSON

PROJECT
PROPOSED 2 BED APARTMENT
ROYD COTTAGE, ROYD LANE

DRAWING OF
SITE LOCATION PLAN

PLANNING APPLICATION

MARKETING NAME

drawing no	rev	date
P13:016:01	a	FEB 13
scale	drawn	checked by
1:1250	mrh	checked date

MBAS Architecture is a trading name of mbas (south yorkshire) ltd

MBAS
matthew burgin
architectural services

atzelewoods mill
nursery street
sheffield
t. 01142570044
m. 07919 116224