

RFI/2019/124427 Flood History Map, centred on Capitol Close, S75 3UB

Date Created: 09/05/19



www.environment-agency.gov.uk

Scale: 1:15,000



when reproduced @ A3



LEGEND

-  Main River
-  RECORDED FLOOD OUTLINES

Environment Agency Pluvial & Reservoir Flood Risk Mapping

Flood risk



High



Medium




Low




Very low



Location you
selected

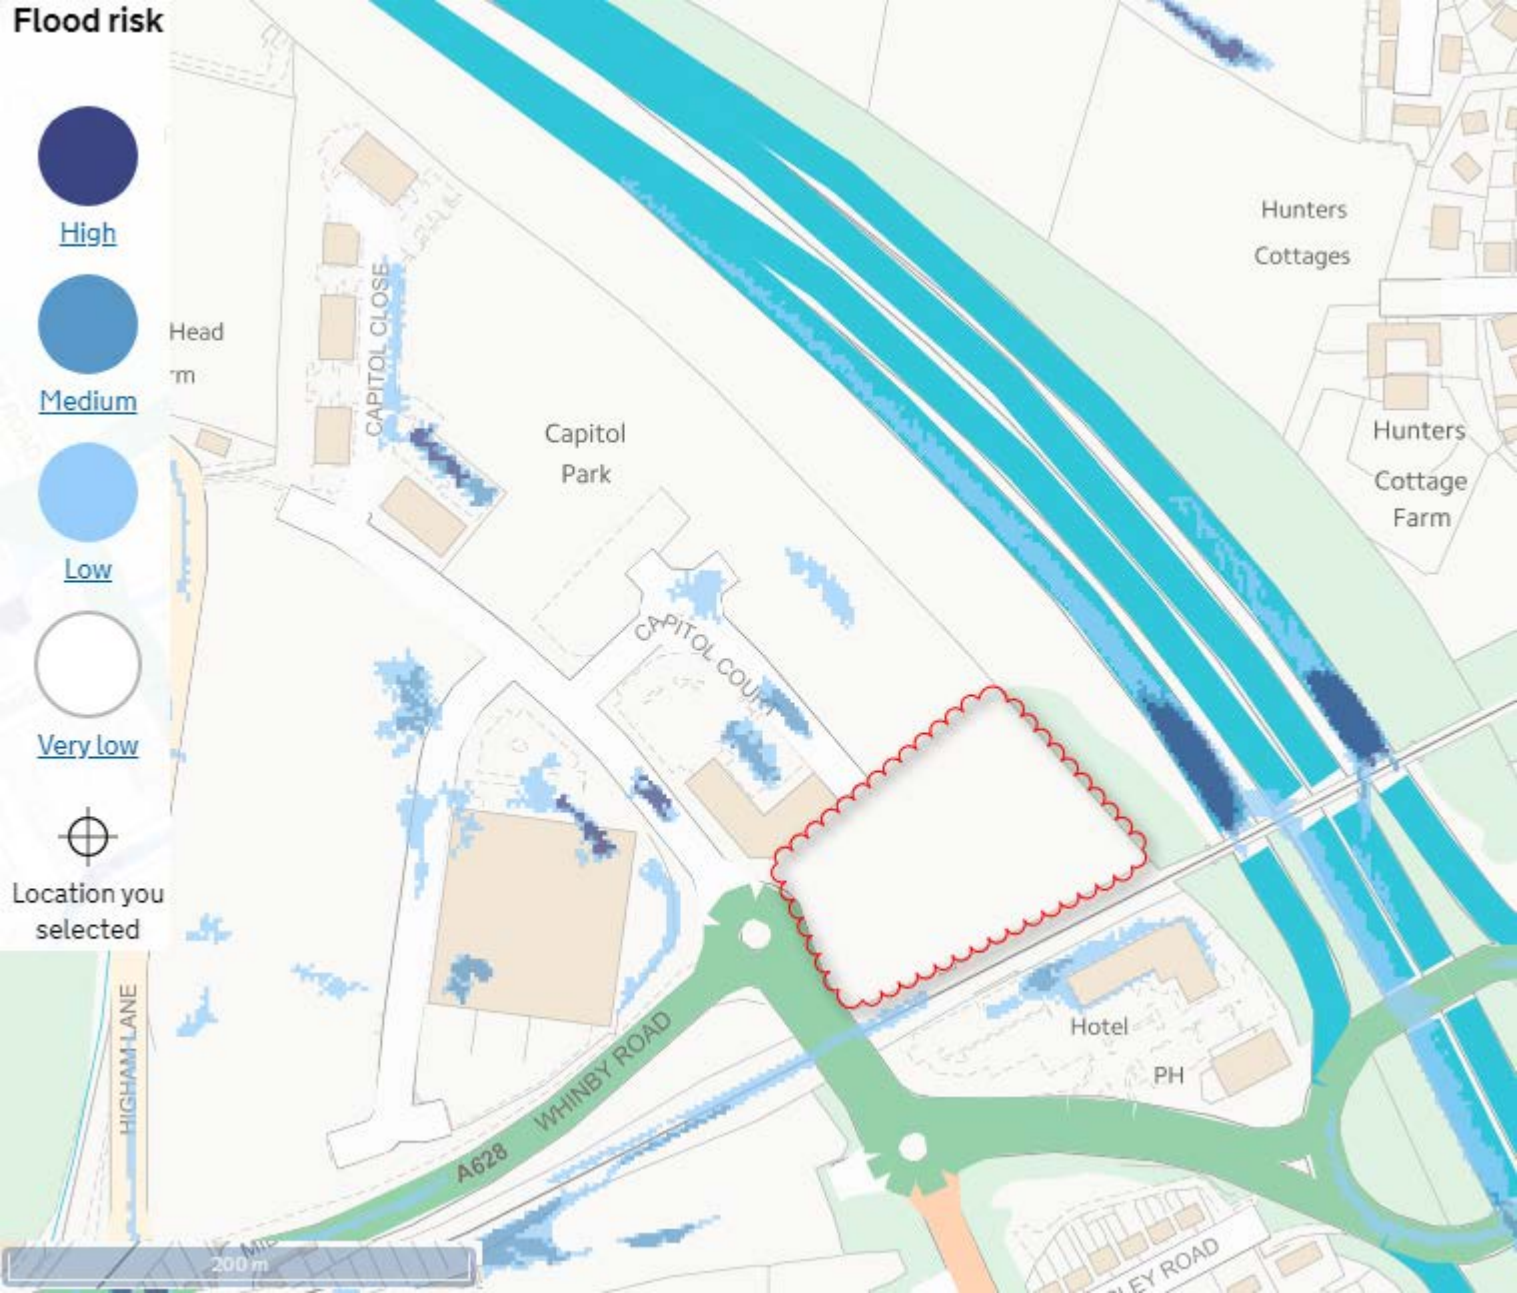

- ☒ Extent of flooding
- ☐ Flood depth
- ☐ Flood speed

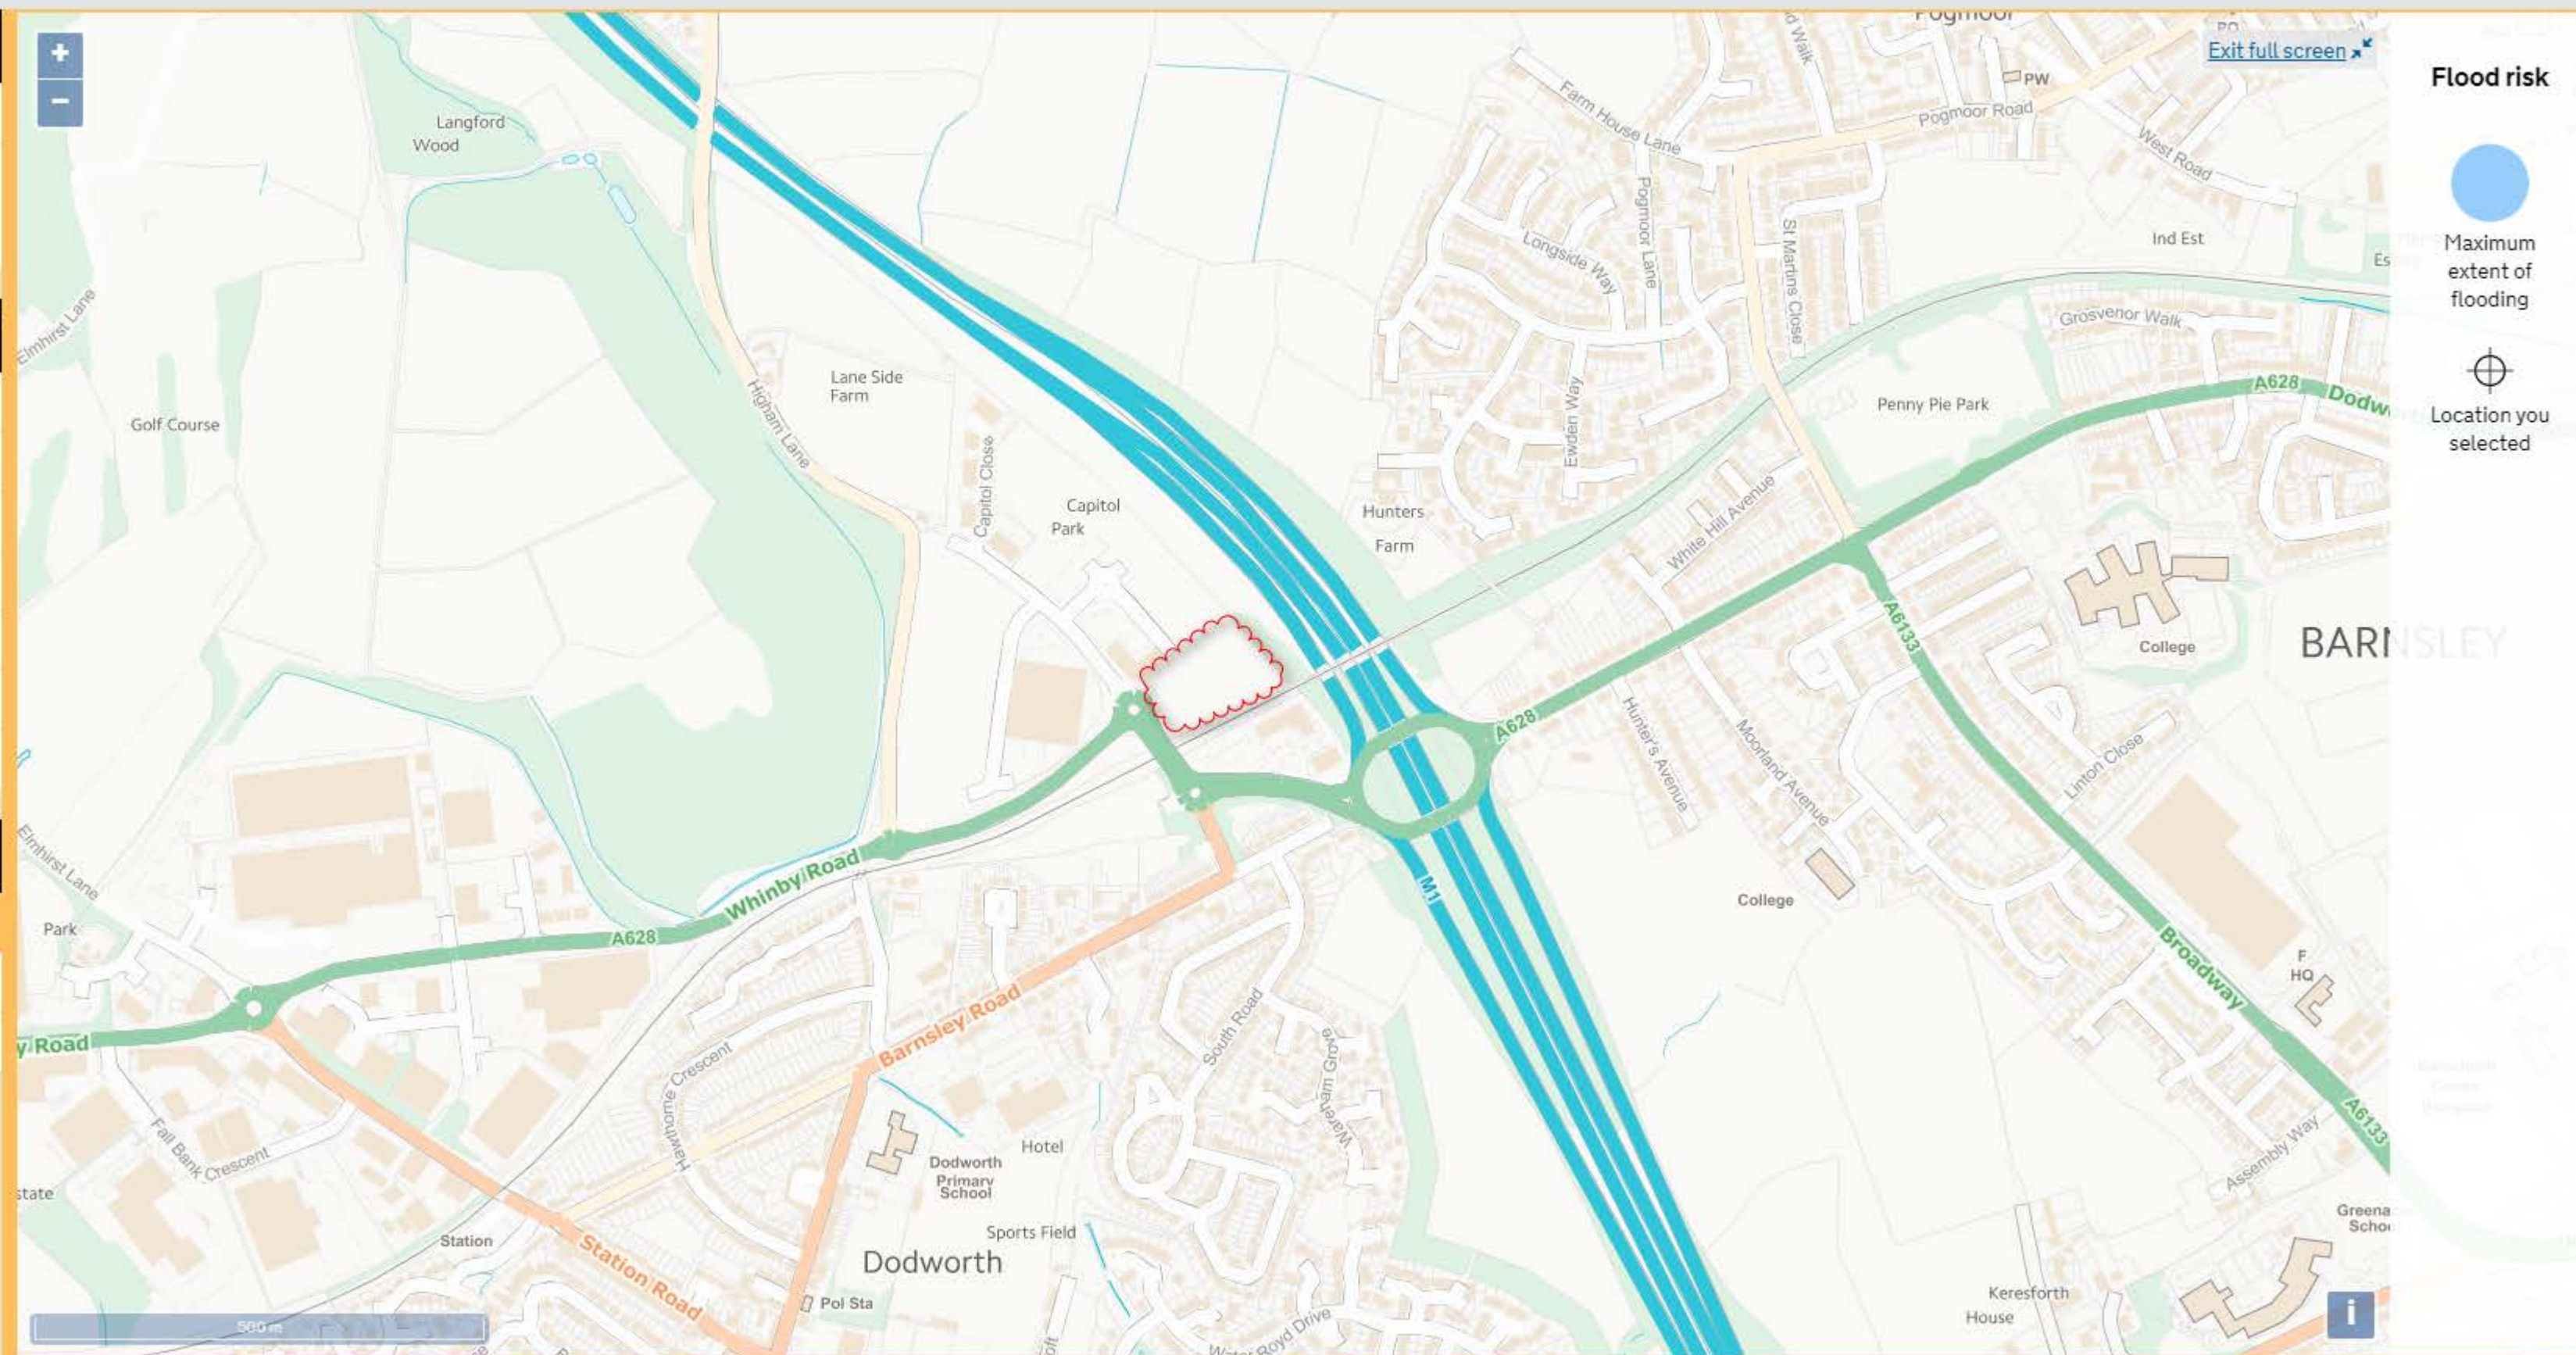

Barnsley Metropolitan Borough Council Correspondence

William Dixon

From: William Dixon
Sent: 15 April 2019 15:37
To: 'Grayson , Ian'
Subject: RE: NEW CUSTOMER ENQUIRY FOR ACTION

Thanks Ian.

Kind regards

Will Dixon BSc (Hons) MSc FGS

From: Grayson , Ian <iangrayson@barnsley.gov.uk>
Sent: 15 April 2019 15:32
To: William Dixon <William.Dixon@wm-saunders.co.uk>
Subject: RE: NEW CUSTOMER ENQUIRY FOR ACTION

Hello William

We have no records of flooding incidents at the site at Capitol Close.

Thanks

-----Original Message-----

From: BarnsleyMBC
Sent: 12 April 2019 17:38
To: Highway Maintenance
Subject: NEW CUSTOMER ENQUIRY FOR ACTION

General flooding enquiry

This is a customer enquiry about your service. Please get back to the customer using the details below.

Customer title: Mr

Customer first name: William

Customer last name: Dixon

Customer company name: W M Saunders Partnership LLP

Customer address: WM SAUNDERS PARTNERSHIP LLP, SHEPPARD LOCKTON HOUSE, CAFFERATA WAY, NEWARK ON TRENT, NEWARK, NG24 2TN

Customer email address: william.dixon@wm-saunders.co.uk

Customer telephone number: 01636704361

Details of issue: Good afternoon,

Would it be possible for you to provide any incidents of recorded flooding at a site located on Capitol Close,

Dodworth, Barnsley, S75 3UB. Grid Ref – 431948E, 406009N or SE 31948 06009.

Should you require any further information, please let me know.

Kind regards

Will Dixon BSc (Hons) MSc FGS

Please do not reply to this email. It is an auto generated email.

***** Barnsley MBC Disclaimer:**

This e-mail and any files attached are confidential for the use of the intended recipient. If you have received this e-mail in error please notify the sender as soon as possible and delete the communication from your system without copying, disseminating or distributing the same in any way by any means. Any views or opinions expressed belong solely to the author and do not necessarily represent those of the Council. In particular, the Council will not accept liability for any defamatory statements made by email communications. Recipients are responsible for ensuring that all e-mails and files sent are checked for viruses. The Council will not accept liability for damage caused by any virus transmitted by this e-mail. No guarantees are offered on the security, content and accuracy of any e-mails and files received. Be aware that this e-mail communication may be intercepted for regulatory, quality control, or crime detection purposes unless otherwise prohibited. The content of this email and any attachment may be stored for future reference.

Total Control Panel

[Login](#)

To: william.dixon@wm-saunders.co.uk [Remove](#) this sender from my allow list

From: iangrayson@barnsley.gov.uk

You received this message because the sender is on your allow list.

APPENDIX D

Yorkshire Water S104 Sewer Plan

williamsaunders

architecture : engineering : building consultancy

Sheppard Lockton House Tel: 01636 704361
Cafferata Way Fax: 01636 702809
Newark-on-Trent W: wm-saunders.co.uk
Nottinghamshire NG24 2TN

Also at: Leeds : Warksworth : Lincoln