


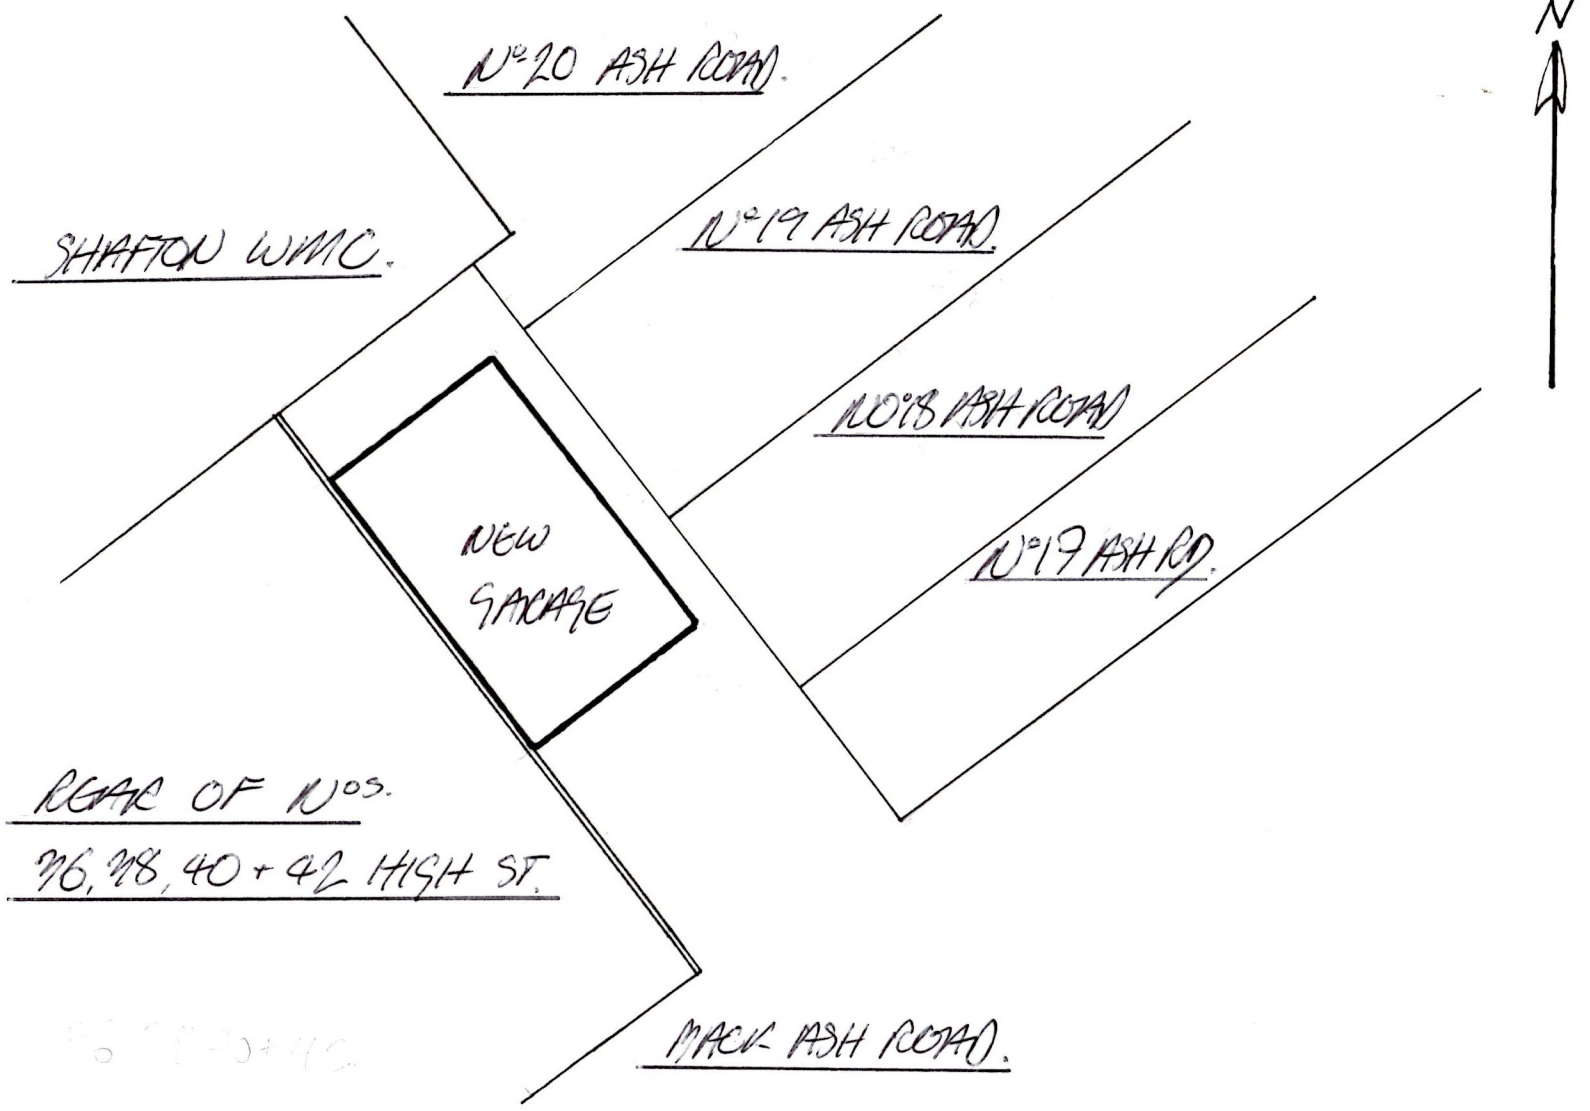

PROPOSED GARAGE CONSTRUCTION - 17 ASH ROAD SHAFTON MARNSLEY - SITE PLAN 1:200