


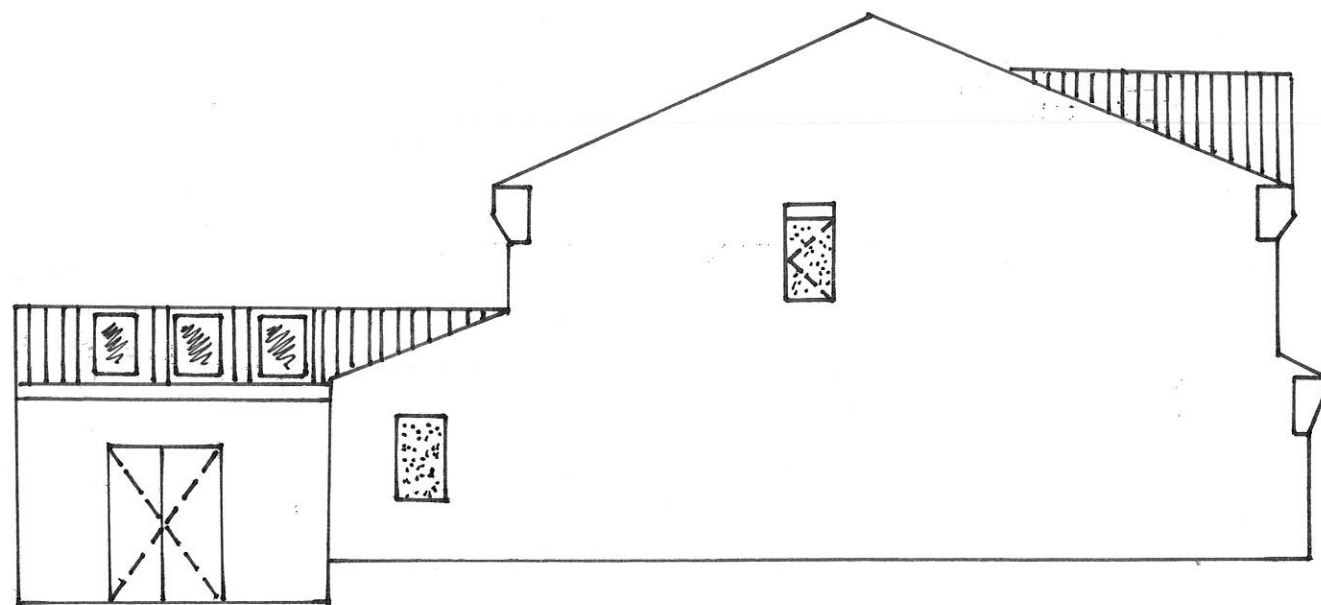

Proposed extension of:
12 Bayford Way, Wombwell,
Barnsley. S73 0BU

Drawing Title:

PROPOSED NEW SIDE
ELEVATION (1)

Scale: 1:100 @ A3

Date: AUGUST '16