
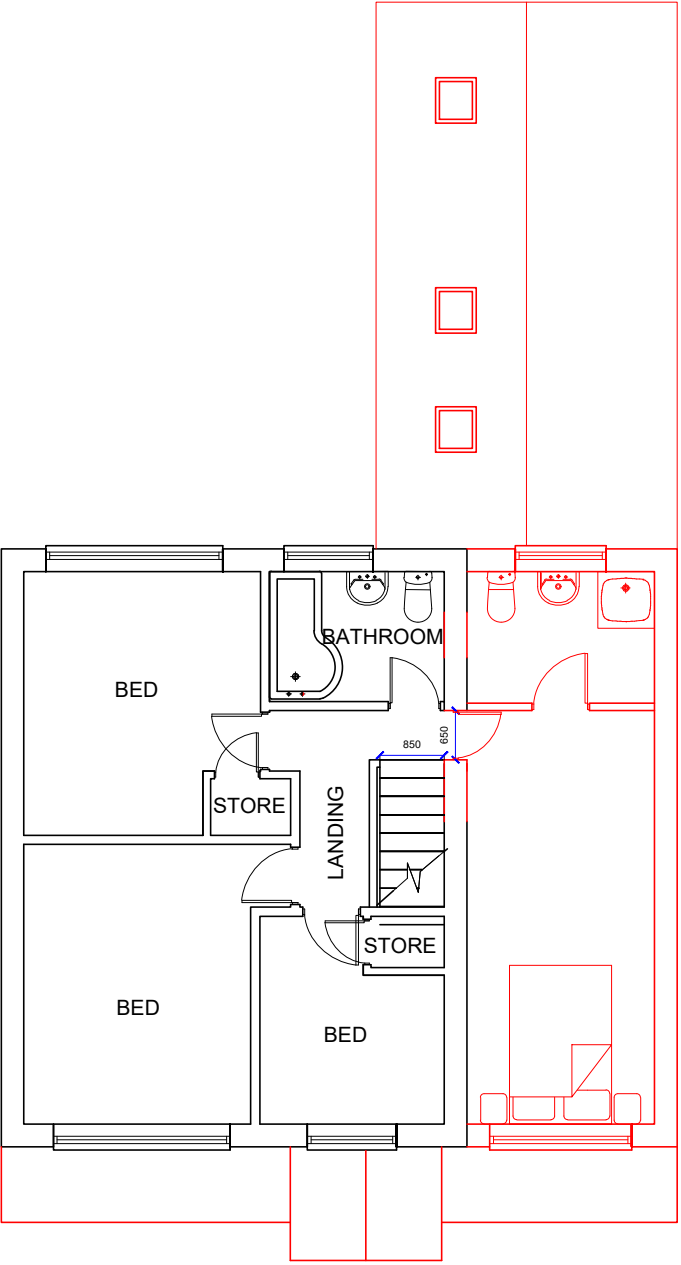


PROPOSED WORK
SHOWN IN RED

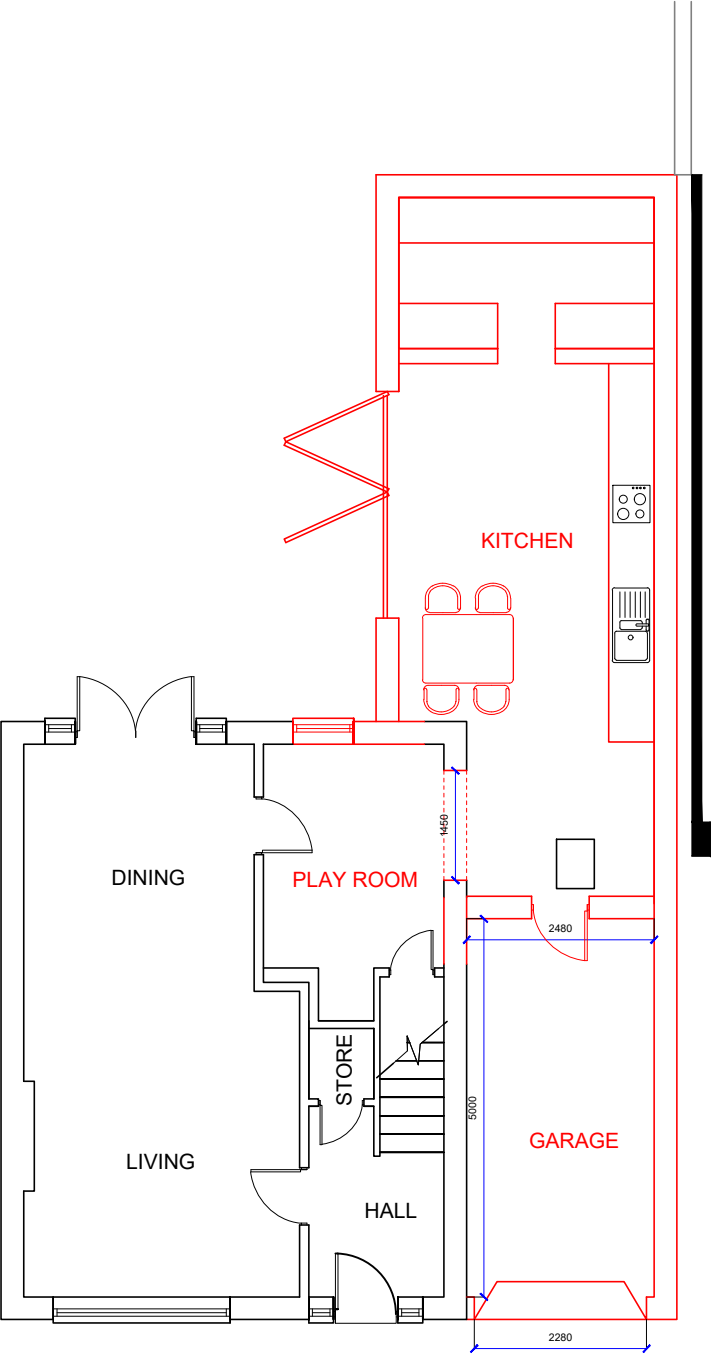

A

Address 12 Hall Grove, Mapplewell, Barnsley S75 6LW

O.S.Ref se3310

Date Aug 19

Scale 1:50 at A3

Drawn By TE

Plan No 0056-5a

PROPOSED FLOORPLANS OPTION A