


EXISTING FRONT ELEVATION



EXISTING SIDE ELEVATION

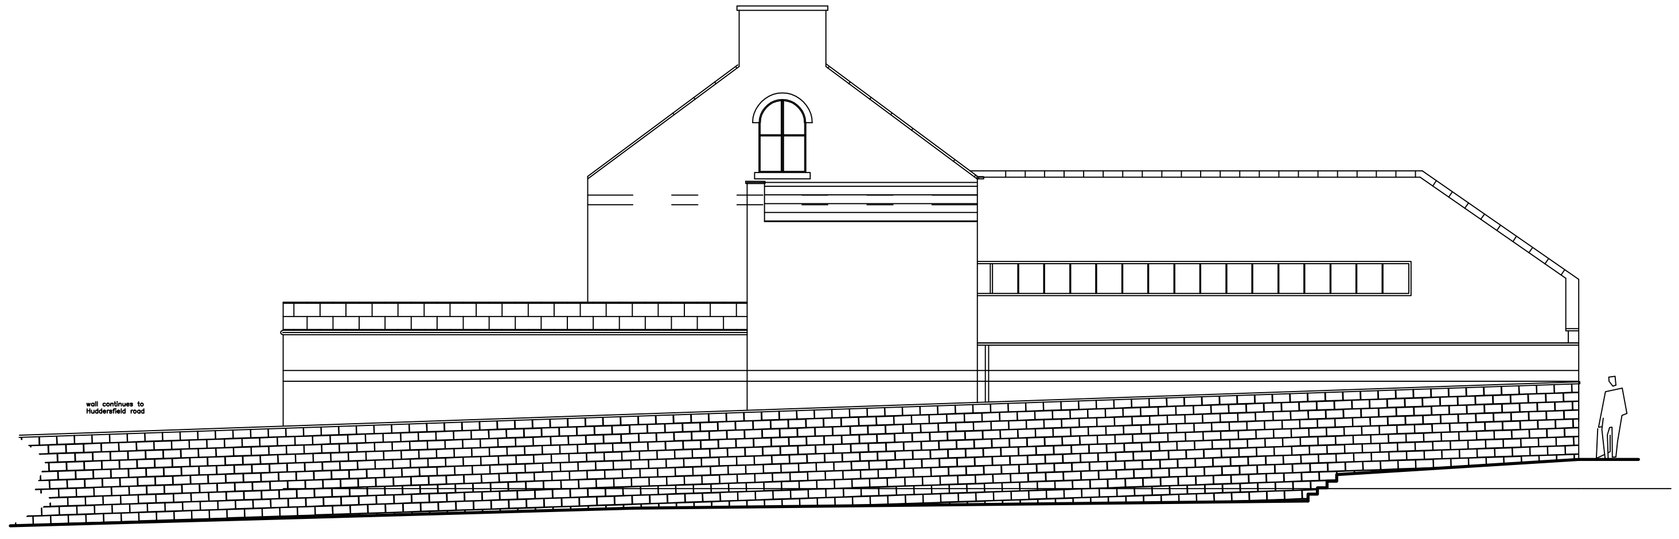

EXISTING SIDE ELEVATION

Actual depth of foundations to be determined on site.
All work to be to the satisfaction of the local authority.
All dimensions to be checked on site and any discrepancies must be notified immediately
All dimensions are in millimetres unless otherwise stated.
Information given on this drawing is subject to local authority approval.
Do not scale this drawing.

PROJECT MANAGEMENT services
CHARTERED BUILDING CONSULTANTS
4 HUDDERSFIELD ROAD,BARNSLEY, SOUTH YORKSHIRE S70 2LT
TELEPHONE (01226) 286276
FAX (01226) 731265 E-mail: info@pmsdesign.co.uk

COPYRIGHT © Project Management Services 2009

CLIENT
DR McDONALD & PARTNERS

PROJECT
PROPOSED TRAINING ROOMS
6 HUDDERSFIELD ROAD
BARNSLEY

FILE NAME	DWG.No	SCALE	DATE	DRAWN	REV.
Dr McDonald Front Ext'n.dwg	2260/01	1:100	24/06/09	DE	