## South Elevation 1:100

Low level brick walls and timber framing to superstructure and window frames with paint finish in 'natural stone' colour.

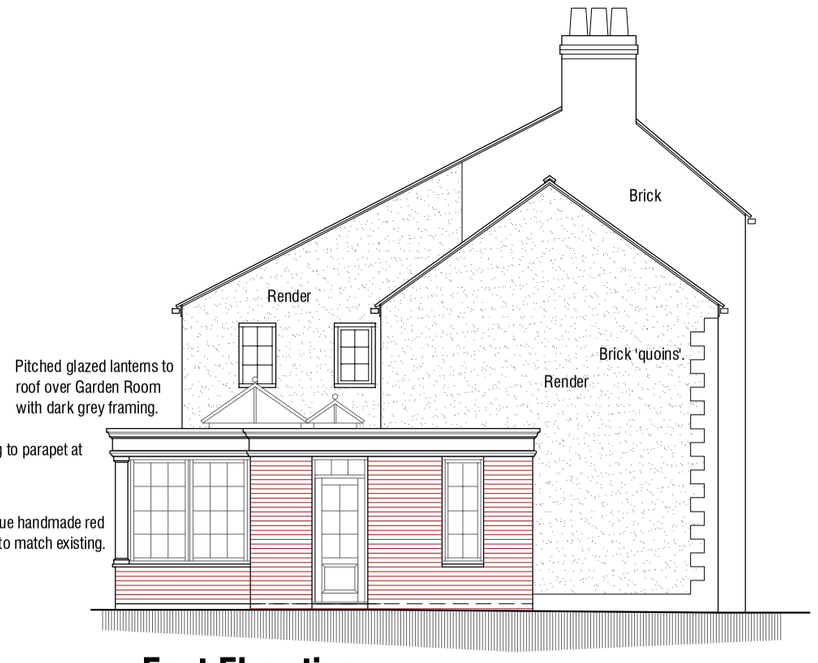


## East Elevation 1:100

## North Elevation 1:100

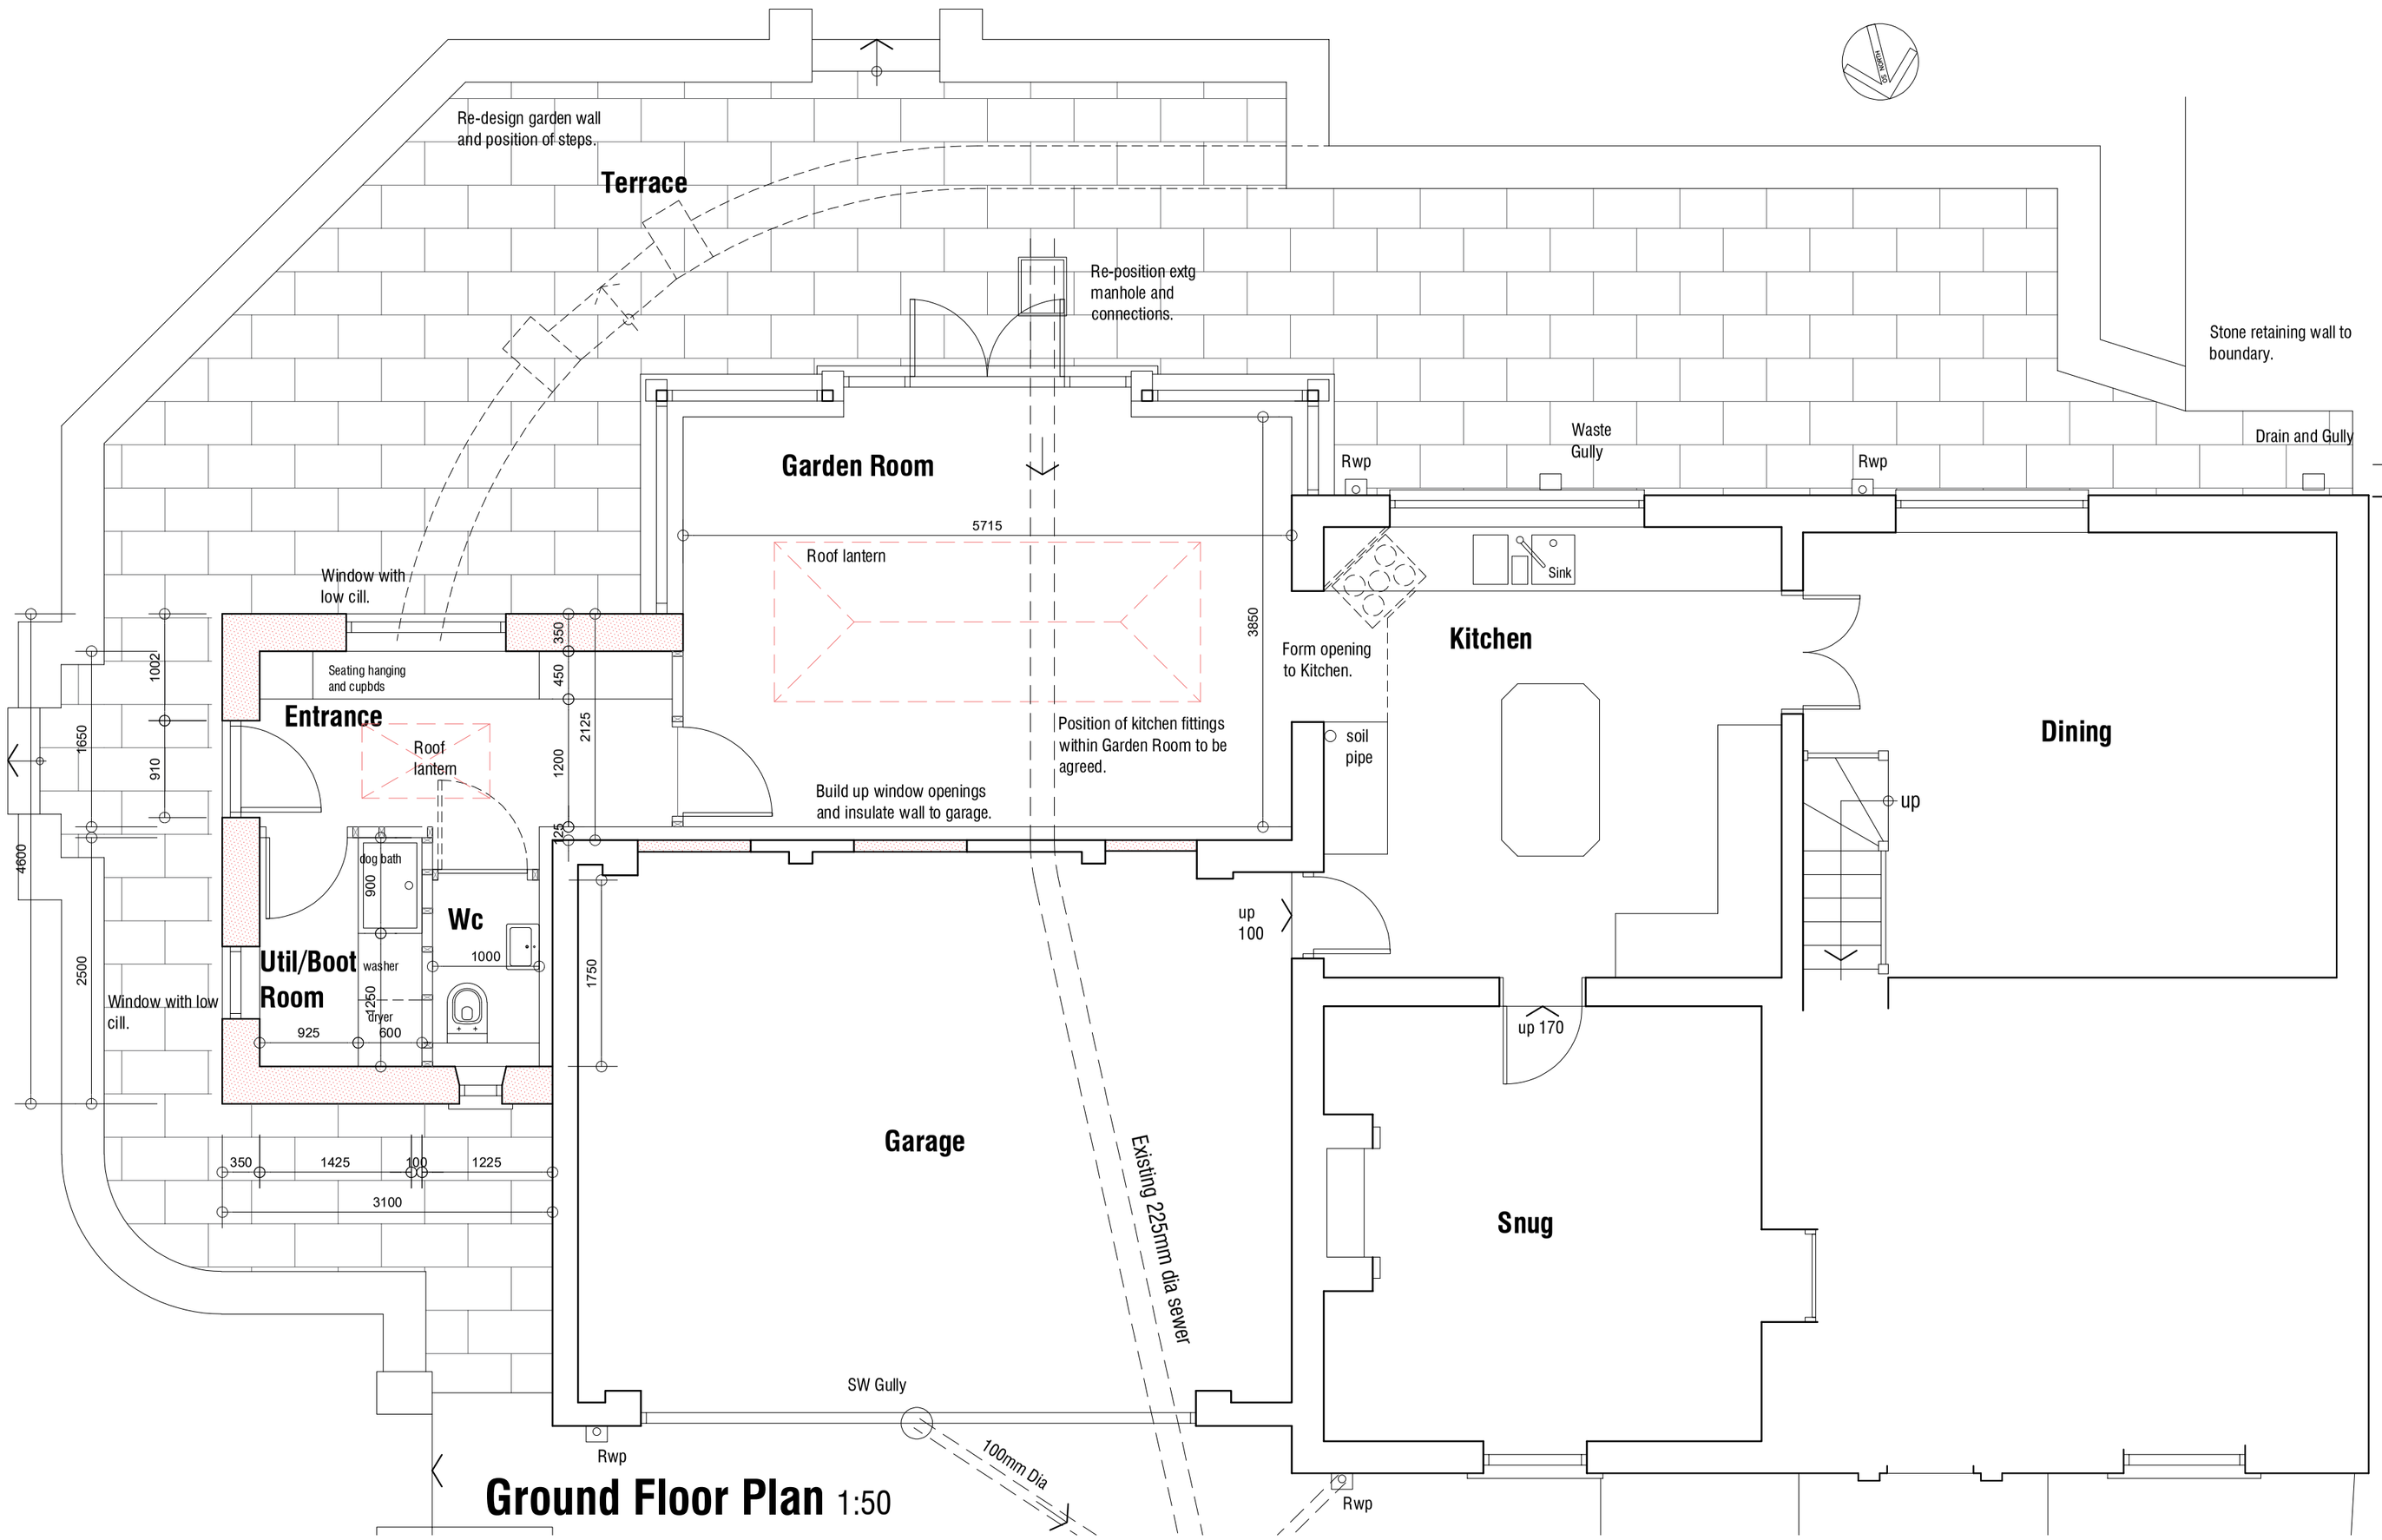


## Ground Floor Plan 1:50

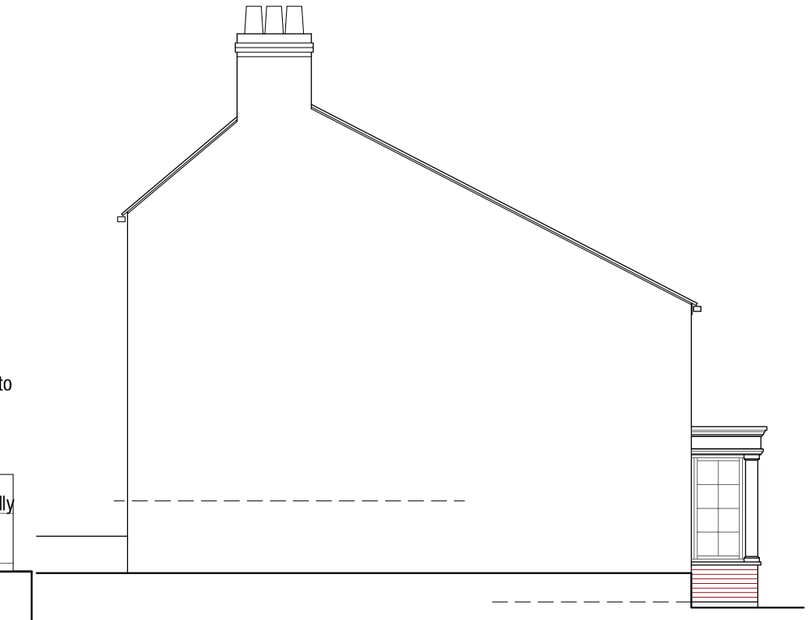

## West Elevation 1:100

**Rev J** 06.12.24 Add West Elevation.
**Rev H** 19.11.2024 Amend window design and rear entrance door width.
**Rev G** 11.11.2024 Further amendment to design.
**Rev F** 10.11.2024 Further amendment to design.
**Rev B** 15.10.2024 Further amendment to design.
**Rev A** 15.10.2024 Amend design.

Fern House
11 Tivy Dale
Cawthorne
Barnsley

# PROPOSALS

**Plans & Elavations**

mboothdesign
architectural design and building consultants
Fairfield House
Berneslai Close Barnsley
S70 2FL
Tel: 07881898300
E: mark@mboothdesign.co.uk

| | | | |
|---|---|---|---|
| Scale | 1:100 @ A1 | Drawn | MJB |
| Date | Oct 2024 | Ref. | 24.16 |
| Dwg No. | **P01** | Rev. | J |

0cm 2cm 4cm 6cm

Copyright mboothdesign. All dimensions in millimeters unless otherwise stated. Dimensions for setting out in existing buildings are to be checked and verified on site.