




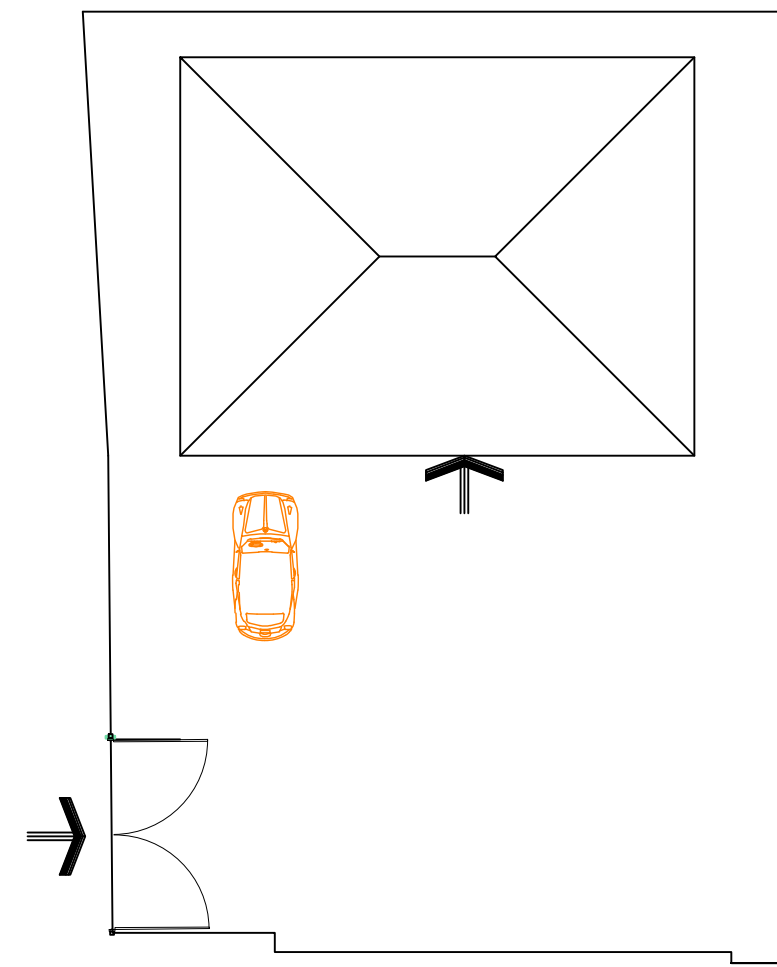


EXISTING SITE PLAN

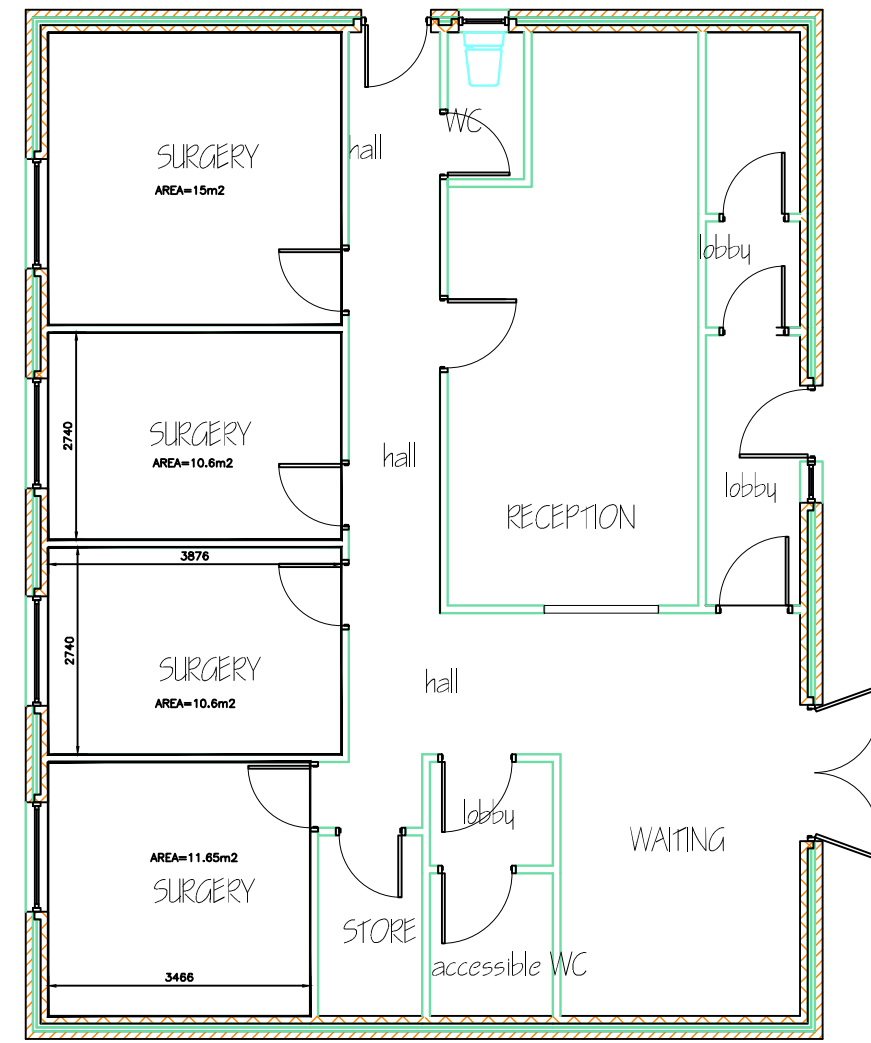


EXISTING FLOOR PLAN

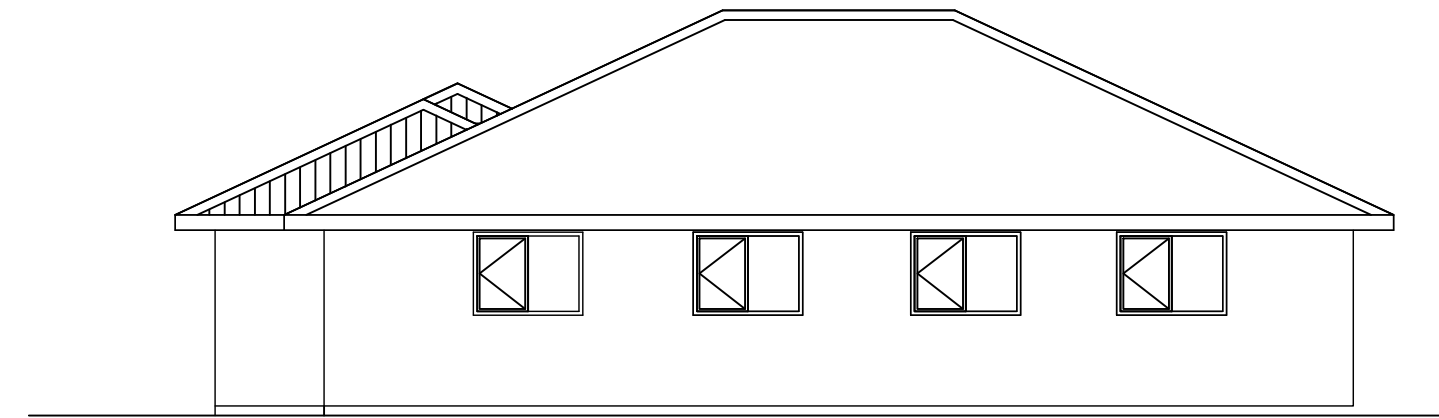


PROPOSED SIDE ELEVATION

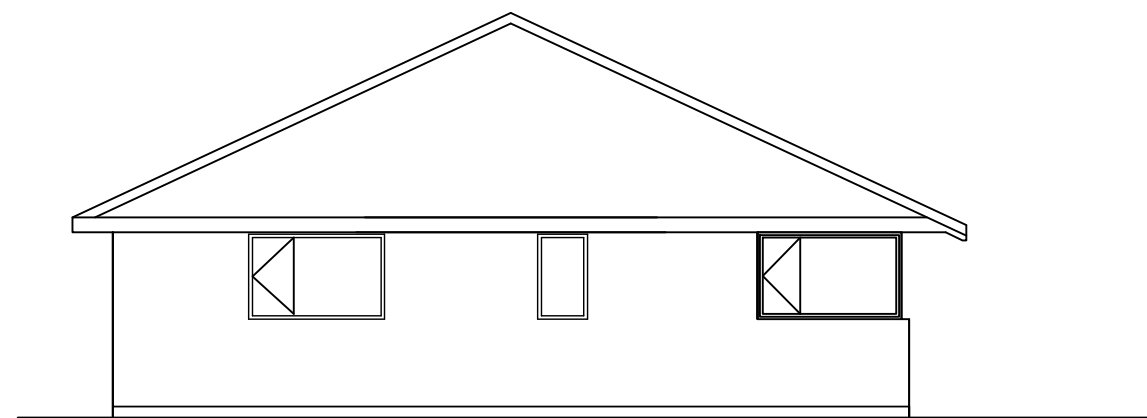


EXISTING FRONT ELEVATION

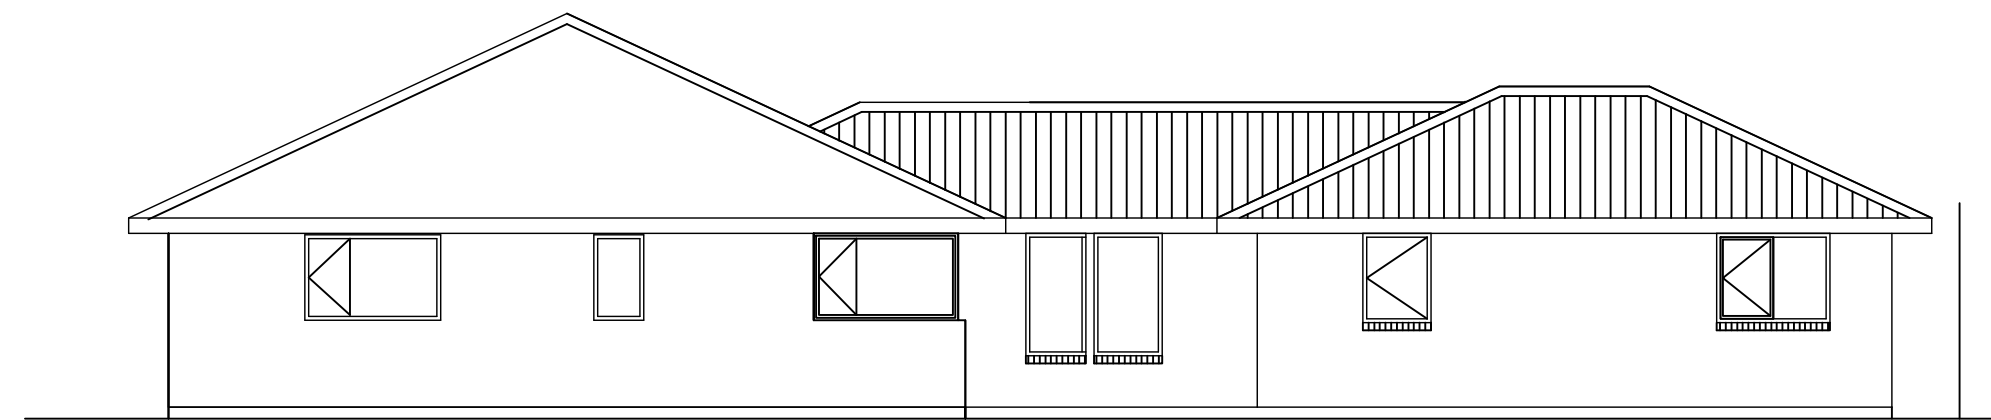


PROPOSED FRONT ELEVATION

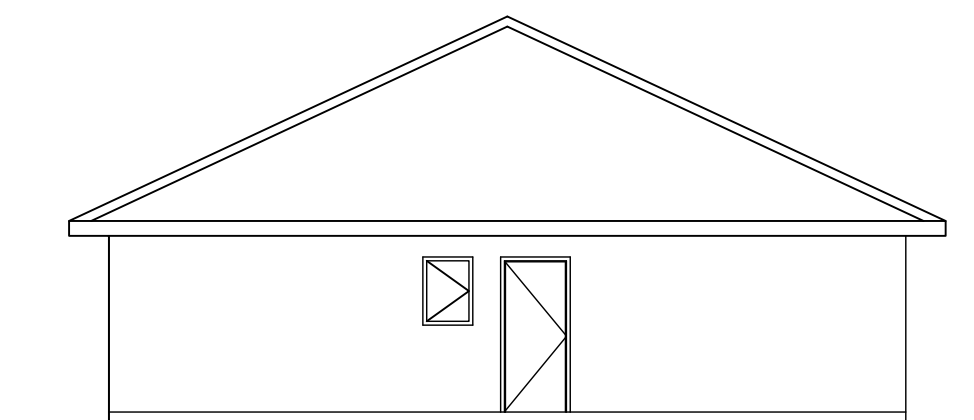


EXISTING REAR ELEVATION

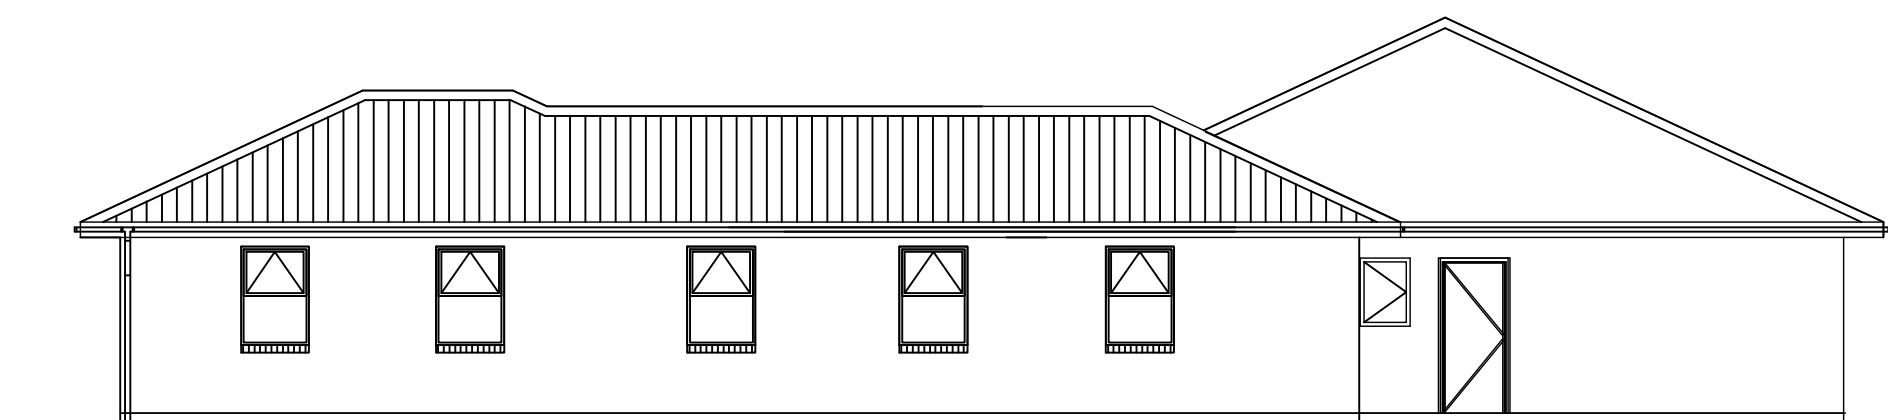

PROPOSED REAR ELEVATION

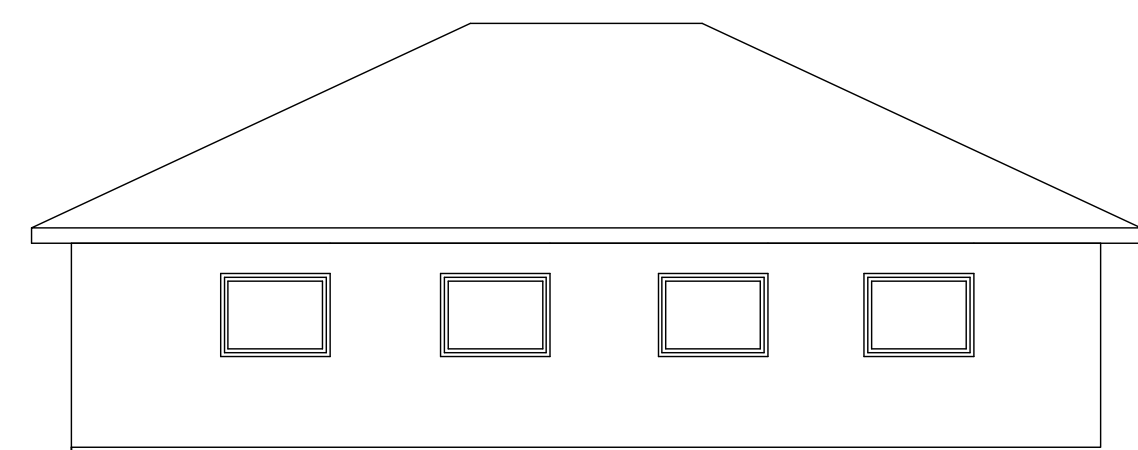

EXISTING SIDE ELEVATION

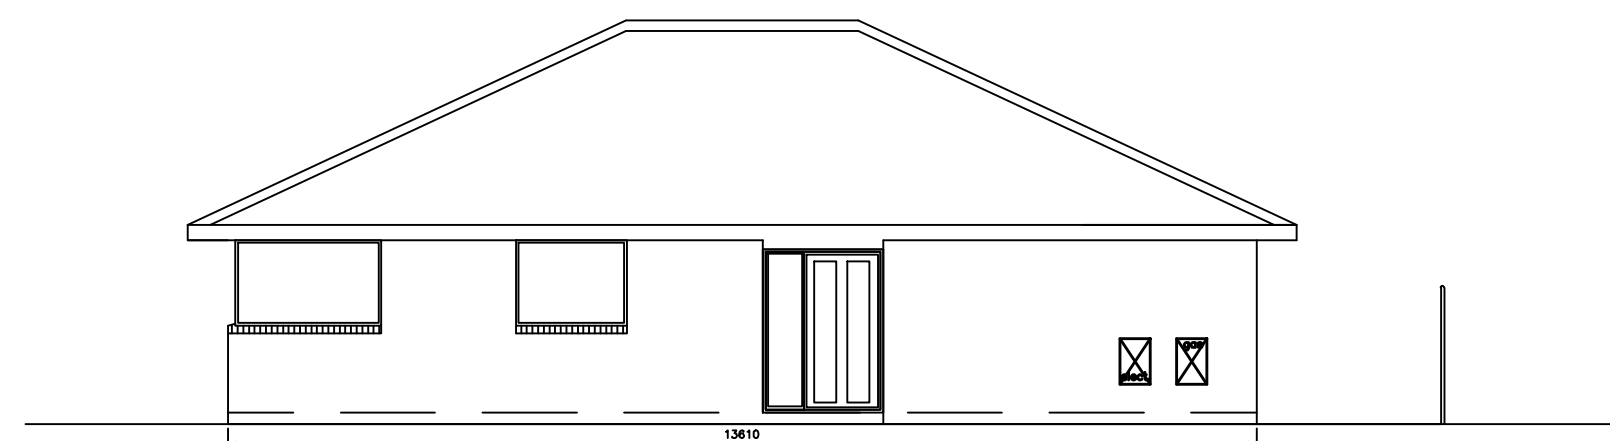

EXISTING SIDE ELEVATION

Actual depth of foundations to be determined on site.  
All work to be to the satisfaction of the local authority.  
All dimensions to be checked on site and any discrepancies must be notified immediately.  
All dimensions are in millimetres unless otherwise stated.  
Information given on this drawing is subject to local authority approval.  
Do not scale this drawing.

**PROJECT  
MANAGEMENT  
services**

CHARTERED BUILDING CONSULTANTS

4 HUDDERSFIELD ROAD, BARNSELY, SOUTH YORKSHIRE S70 2LT  
TELEPHONE (01226) 286276  
FAX (01226) 731265 E-mail: info@pmsdesign.co.uk

CLIENT  
Darfield Dental Surgery  
School Street Darfield

PROJECT  
Proposed Extension  
Planning Proposals Sheet 1

|                          |                   |                        |                 |              |      |
|--------------------------|-------------------|------------------------|-----------------|--------------|------|
| FILE NAME<br>soft_01.dwg | DWG.No<br>****/01 | SCALE<br>E:50<br>1:100 | DATE<br>07/2009 | DRAWN<br>jpb | REV. |
|--------------------------|-------------------|------------------------|-----------------|--------------|------|

COPYRIGHT © Project Management Services 2009