


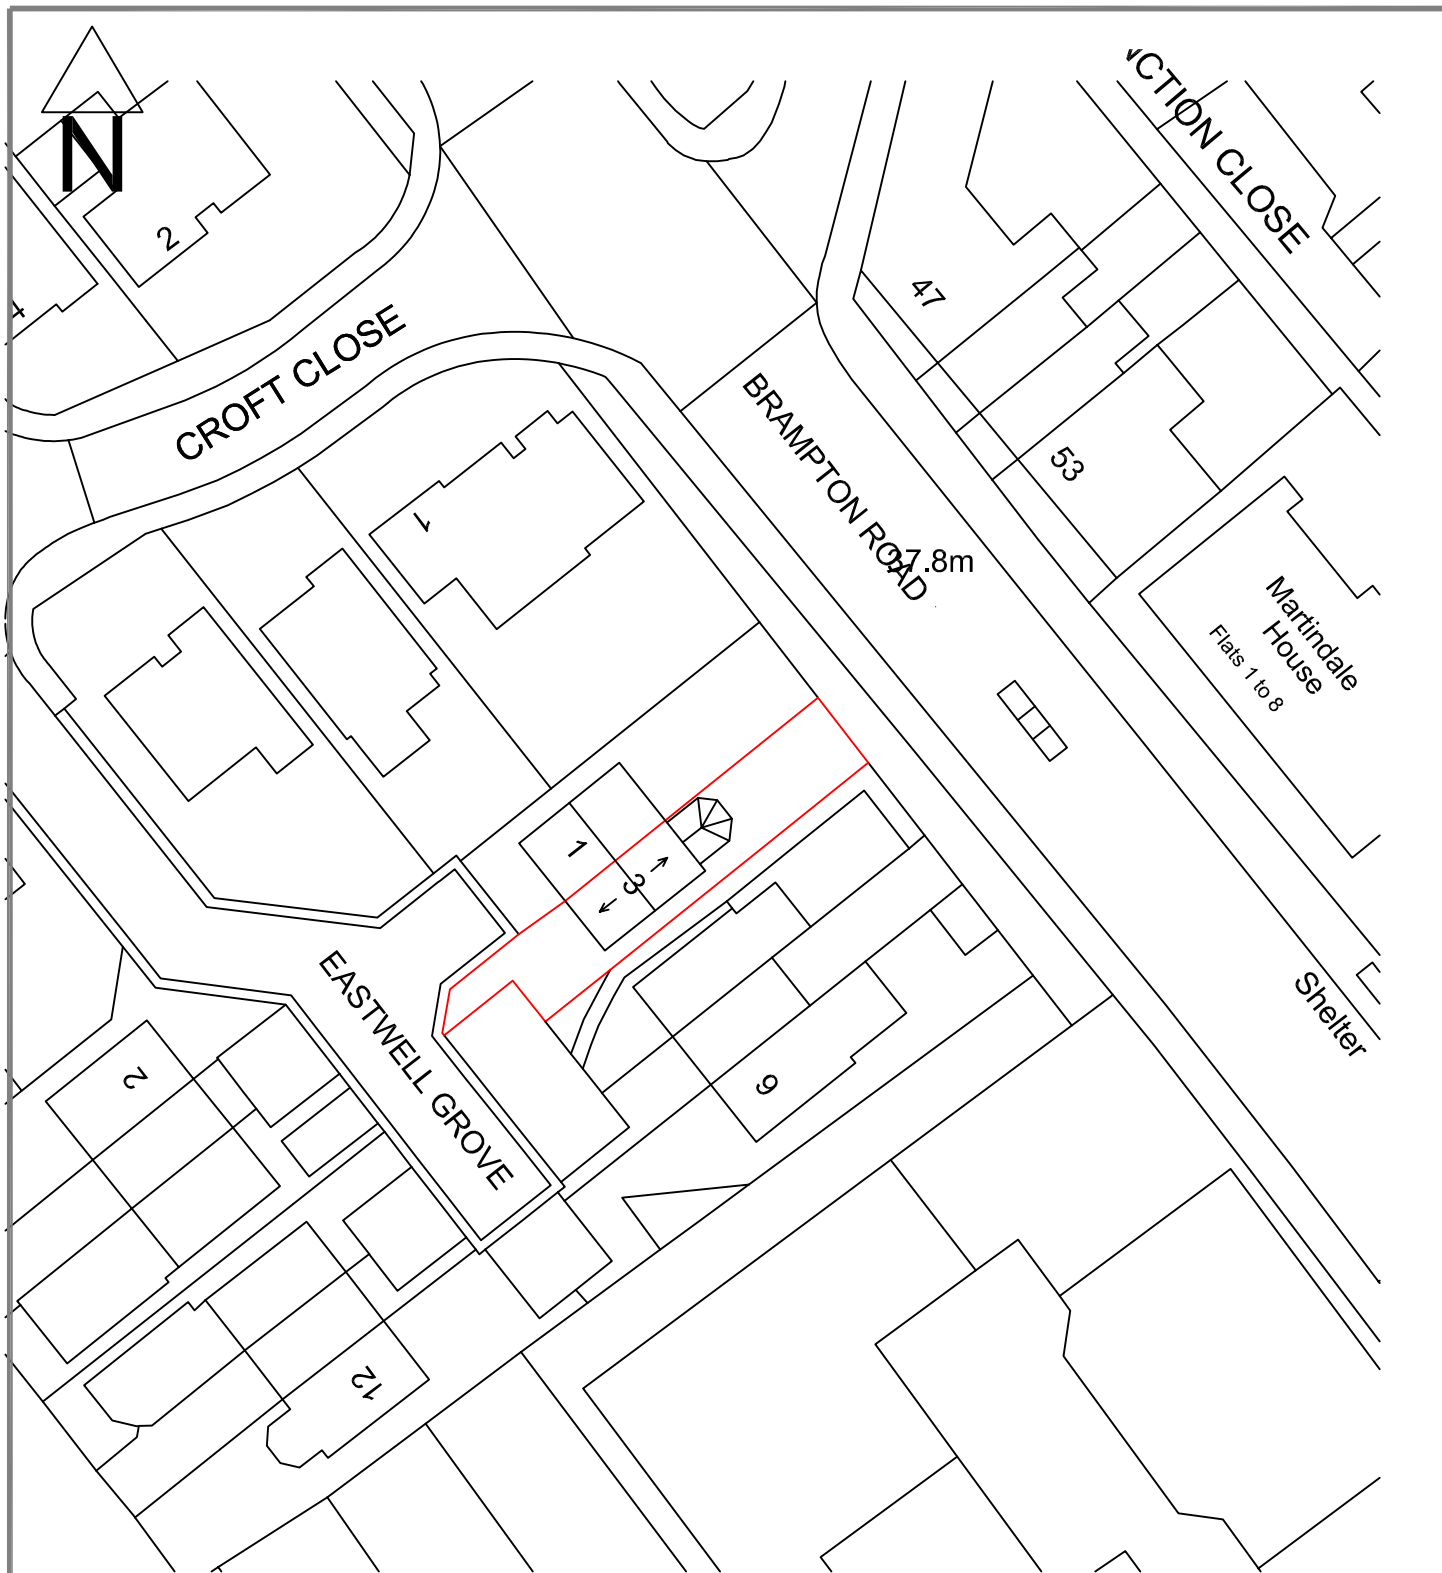

REV	DATE	BY	DESCRIPTION

Existing Block Plan



CLIENT:
Steve Myers

JOB TITLE:
3 Eastwell Grove, Wombwell, Barnsley, S73 0NZ

DRAWING TITLE:
Existing Block Plan

JOB NO: 100091	DRAWING NO: 100091.02	REVISION: .	SCALE(S): 1:500@A4
DRAWN: JA	CHECKED: XX	APPR: XX	DATE: 03/23

DRAWING STATUS: p

DO NOT SCALE FROM THIS DRAWING: CHECK ALL DIMENSIONS ON SITE