
LOCATION PLAN 1:250

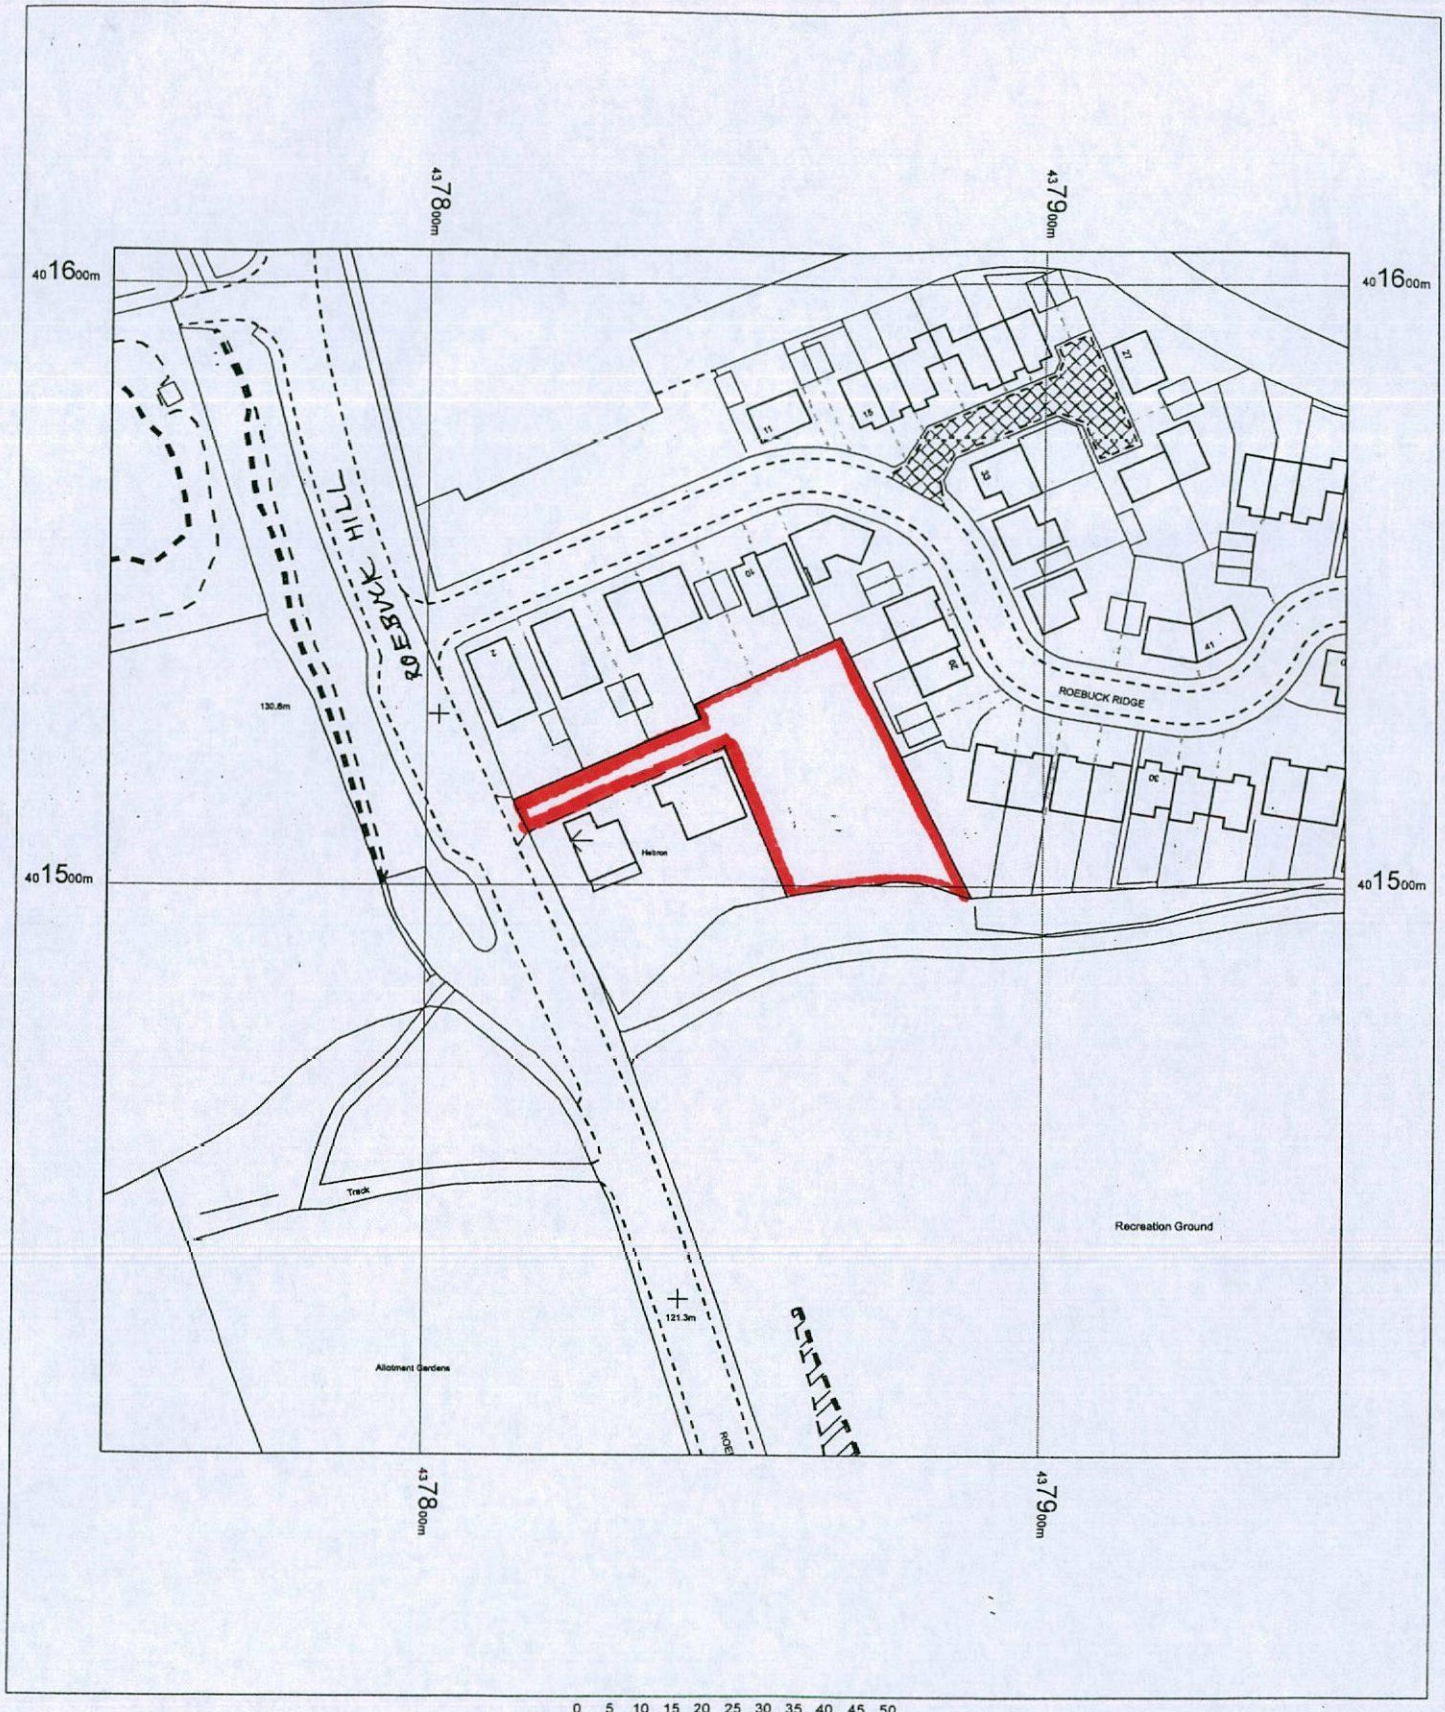

MR R. GILMOUR
SITE OFF ROEBUCK HILL
JUMP, BARNSLEY
LOCATION PLAN
1:1250

OS MasterMap 1250/2500/10000 scale
02 November 2015, ID: BW1-00475826
maps.blackwell.co.uk

1:1250 scale print at A4, Centre: 437849 E, 401506 N

©Crown Copyright Ordnance Survey. Licence no. 100041040

N

Mapping sourced from Ordnance Survey

BLACKWELL'S
www.blackwellmapping.co.uk
TEL: 0113 245 2623
comments@maps.blackwell.co.uk