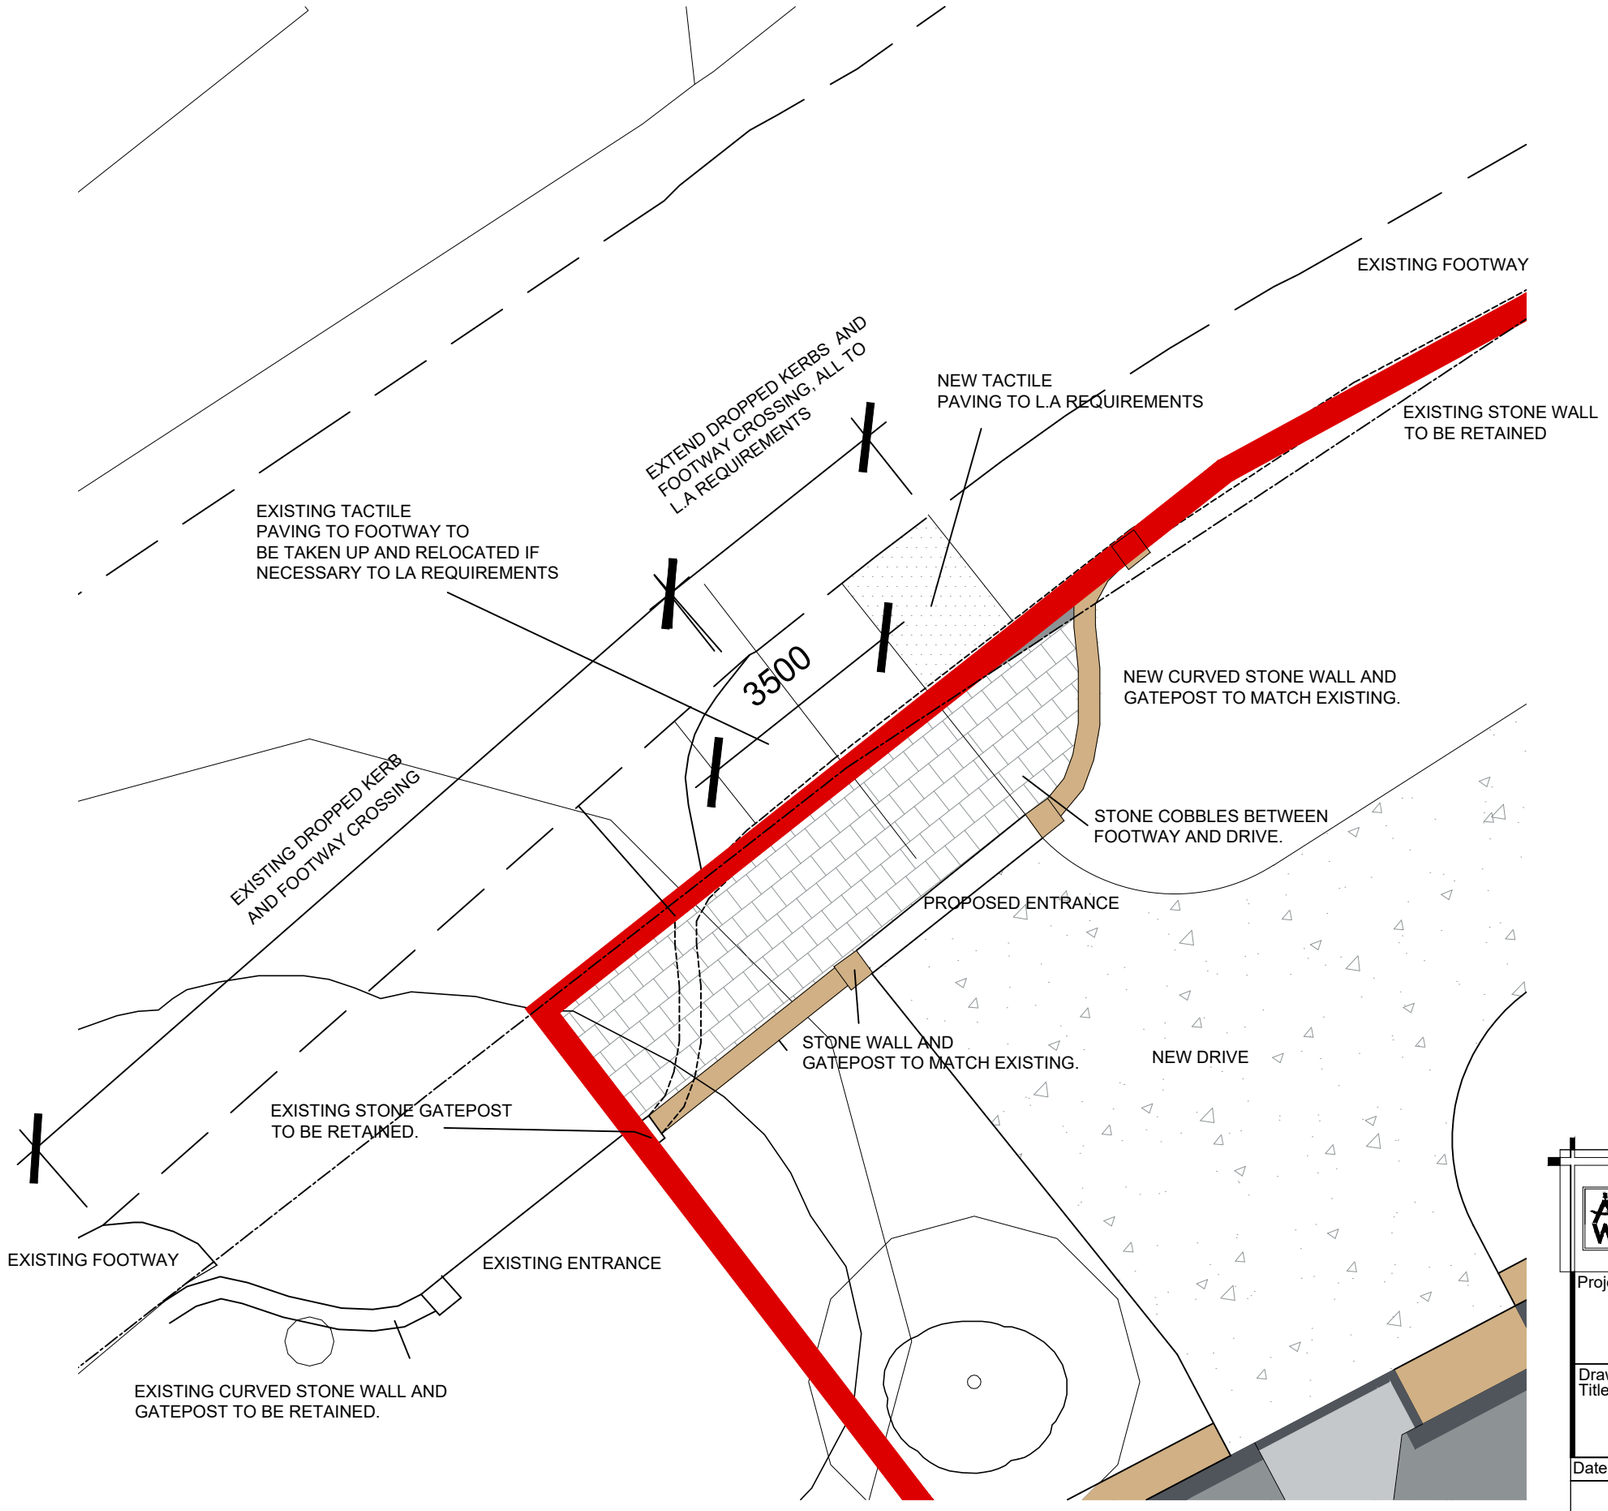

White Agus Architectural Services
OFFICE ONE, DRILL HALL, 11 EASTGATE, BARNSLEY. S70 2EU
Phone: 01226 208482
Email: info@whiteagus.co.uk
Web: www.whiteagus.co.uk

Project. PROPOSED DWELLING ON LAND AT CARLTON ROAD CARLTON, BARNSLEY.	Client. GATES HOMES
Drawing Title. SITE ENTRANCE	Date. JUNE 2025 / Scale. 1:100 @ A3
	Ref. 24–157 / Dwg. No. 03 / Rev.

Date	Suffix	Description	Date	Suffix	Description