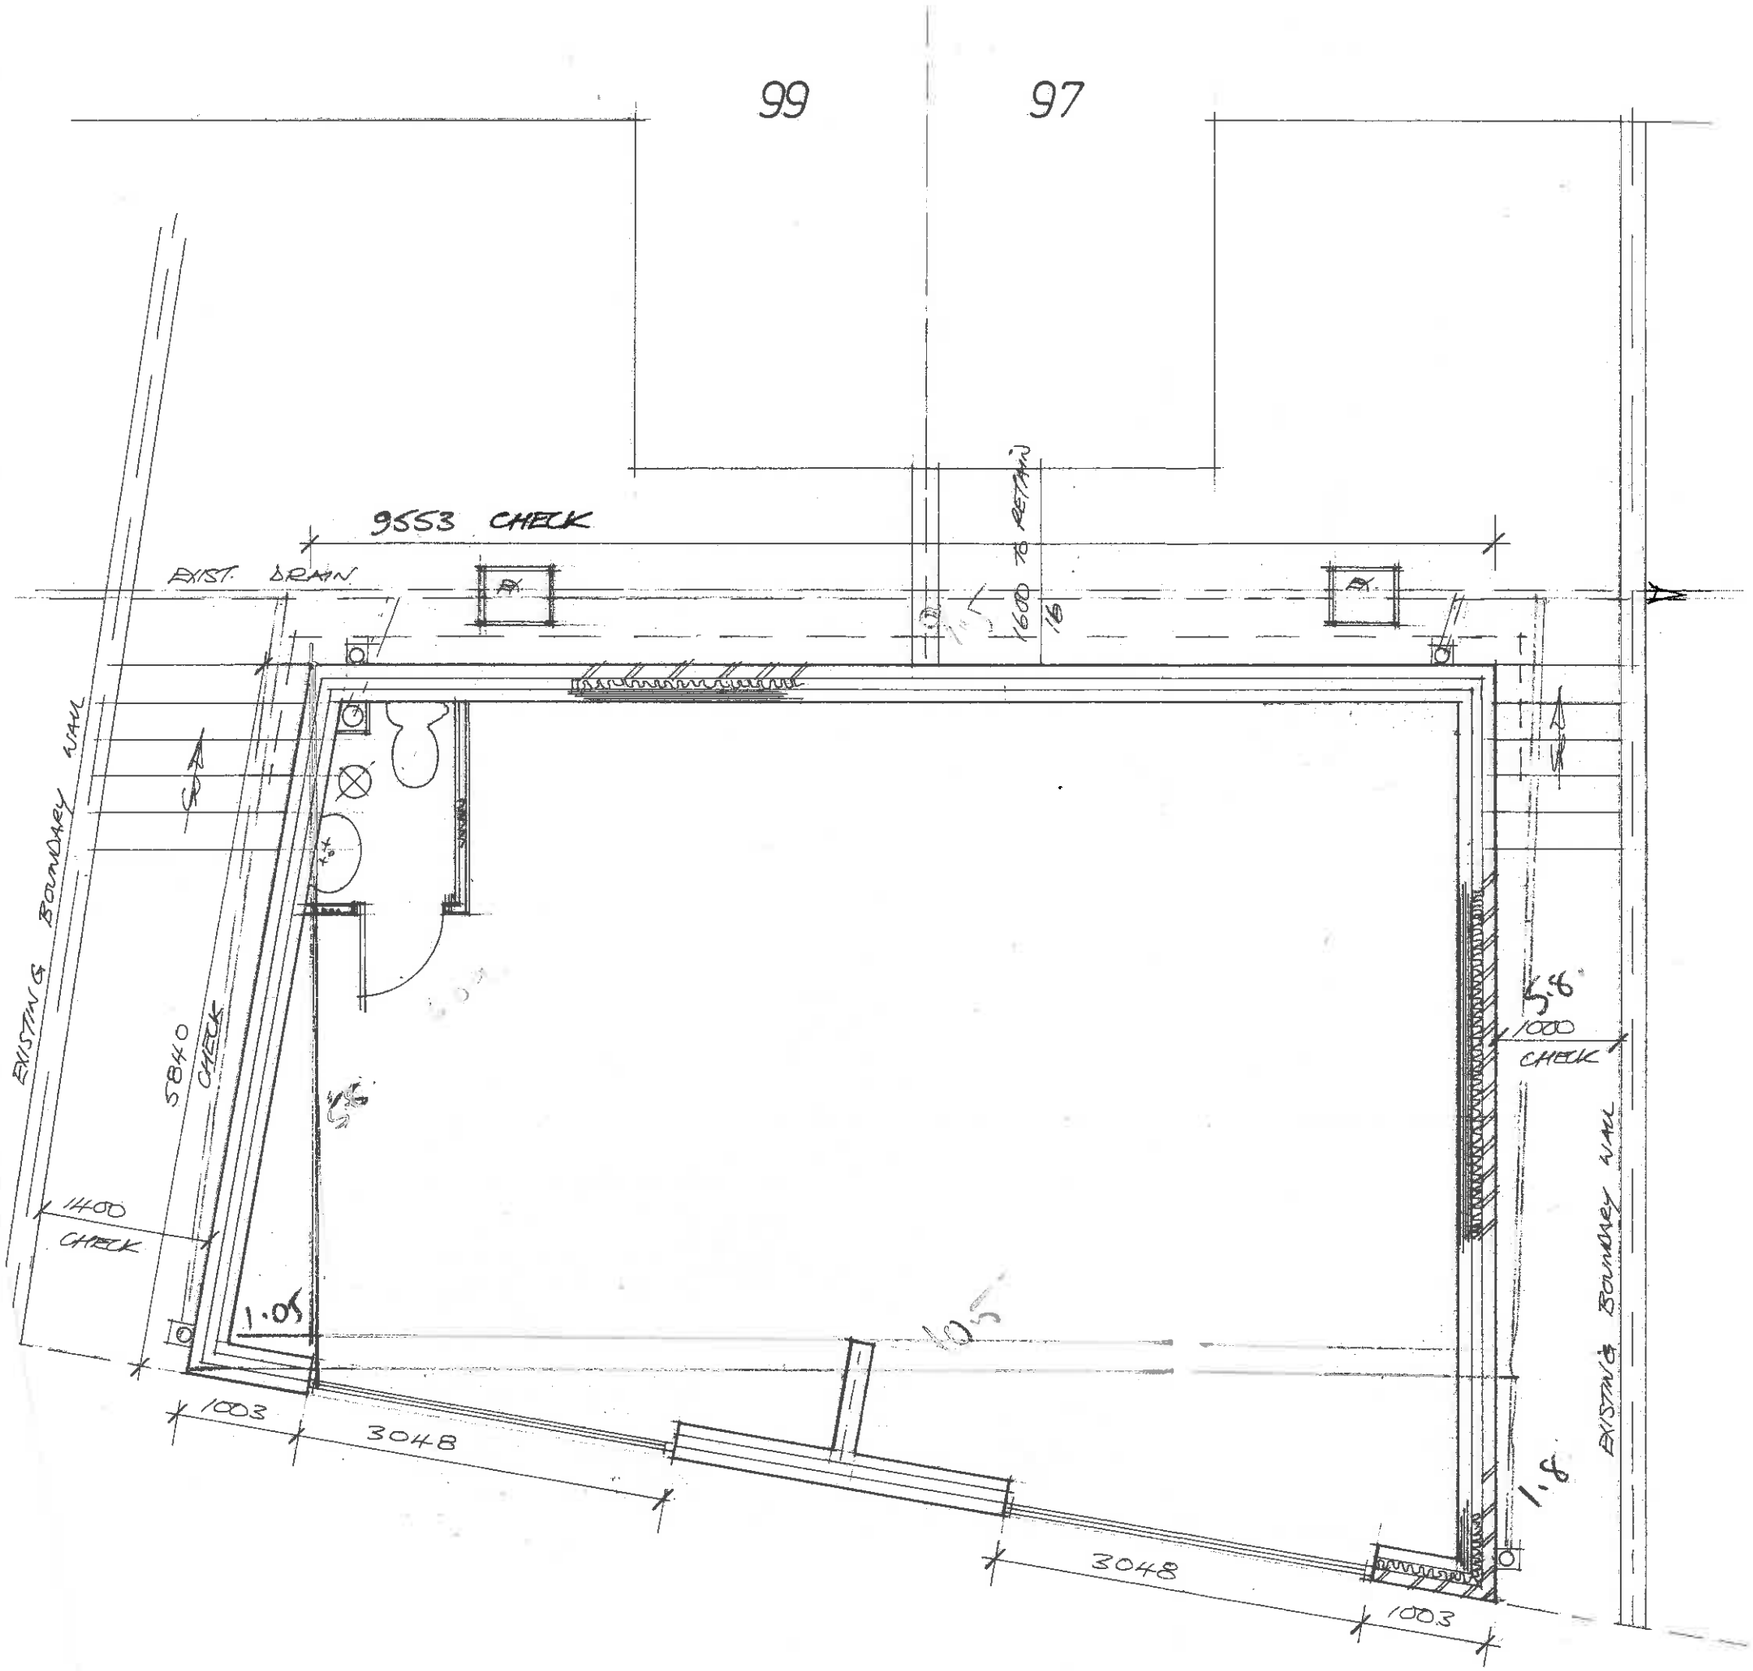


Rev	Notes	Date

B/Regs:

Planning:

Garry Greetham Associates Ltd
Residential Design Consultant
Westwood House
18 Carr Lane
Tankersley
Barnsley S75 3BE
Tel(01226)746573

PROJECT	Detached Garage
CLIENT	Mr. J. Wallace
TITLE	Layout as Proposed
ADDRESS	Old Slaughter House, Land off Kingsway Grove, Thurnscoe, Barnsley. S63 0JX
DRAWN BY	ggg
SCALE	1:50
DATE	May 15
DRAWING No	798-02
REV	

Member of the Chartered Institute of Architectural Technologists