


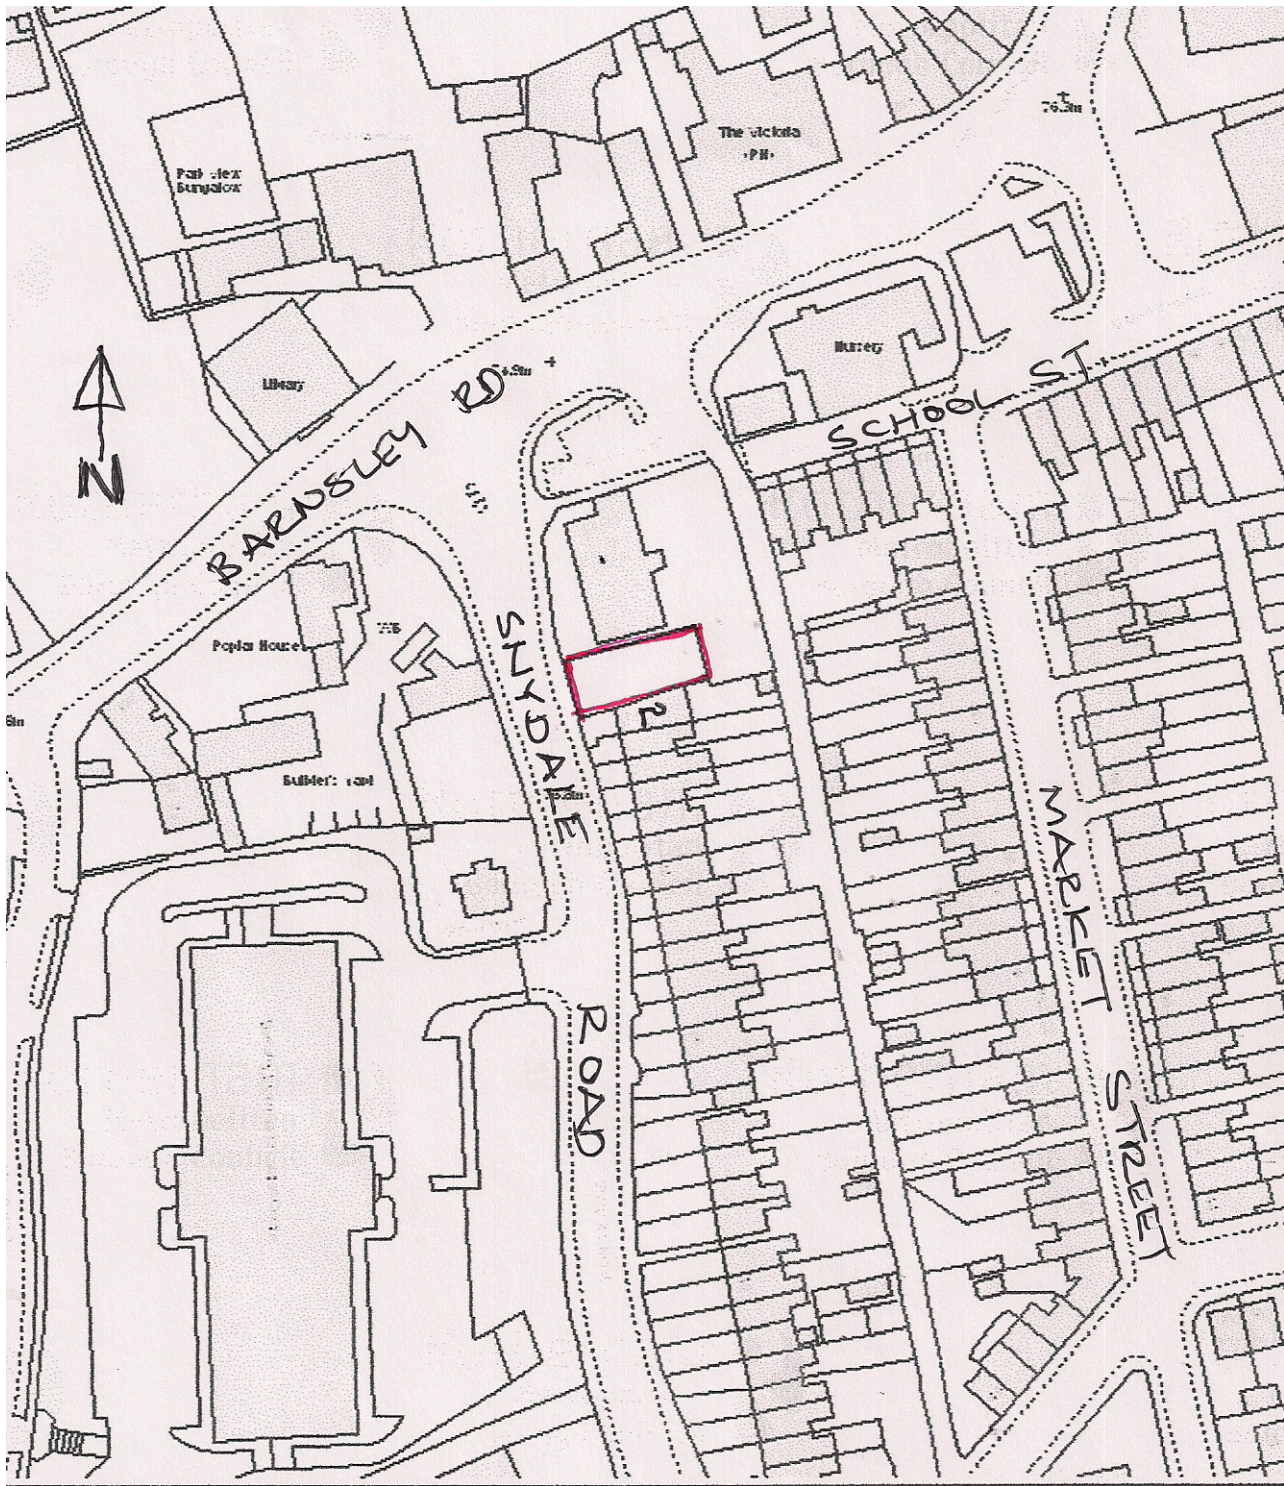

LOCATION PLAN 1:1250
2 SNYDALE RD
CODWORTH