
Providence Street, Wombwell

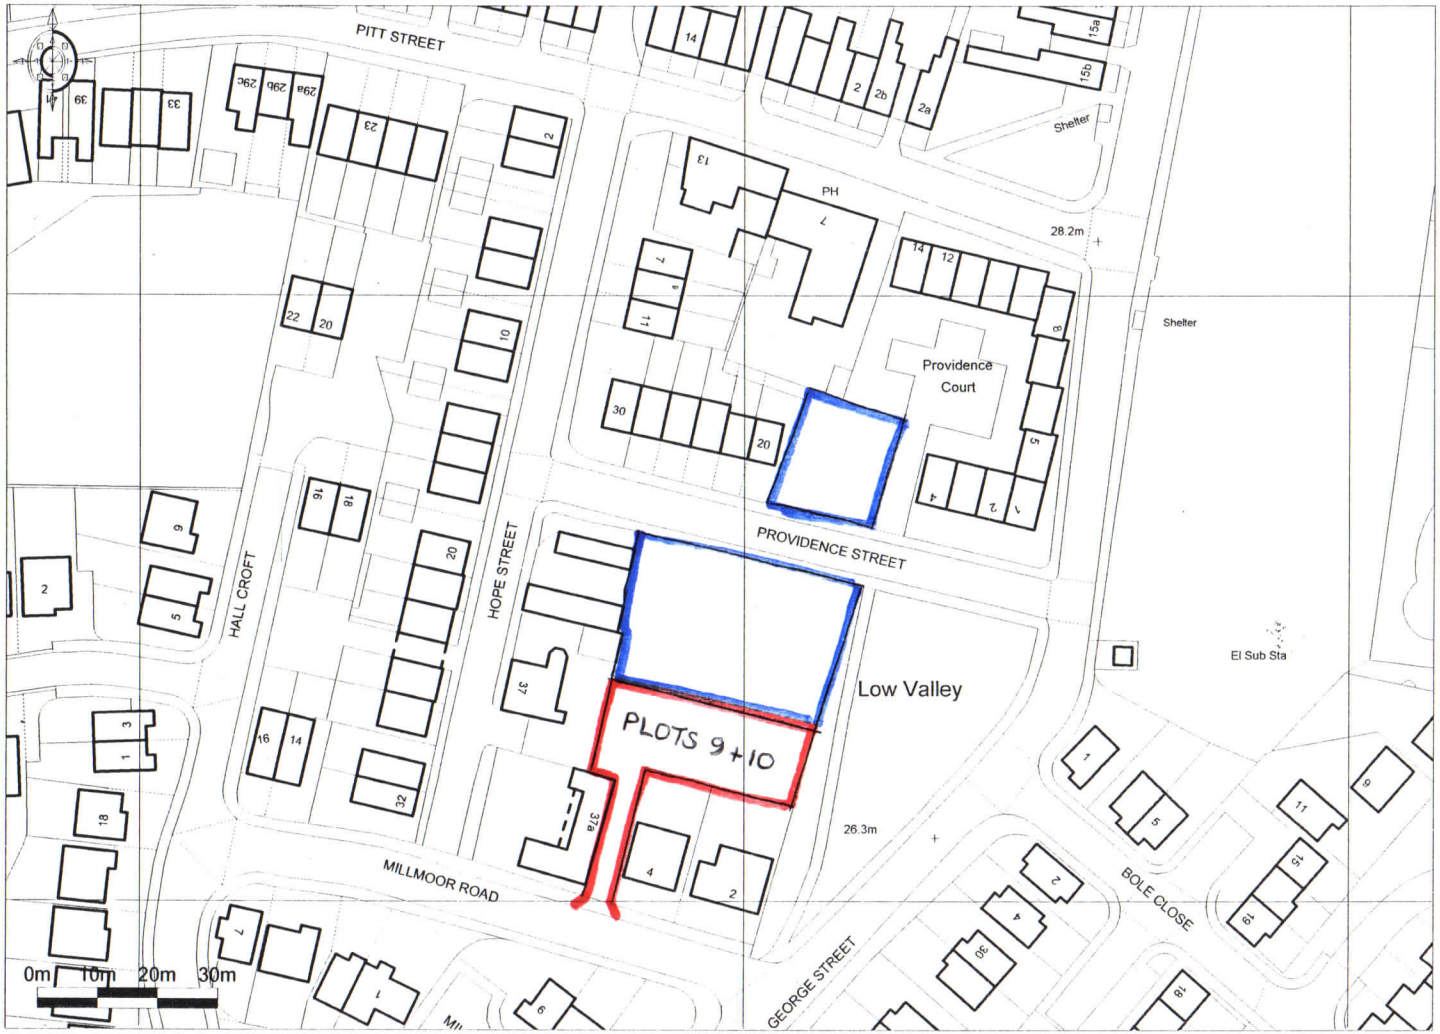

Ordnance Survey © Crown Copyright 2013. All rights reserved. Licence number 100022432. Plotted Scale - **1:1250**

Promap®

Peter Dimberline RIBA