



PLAN

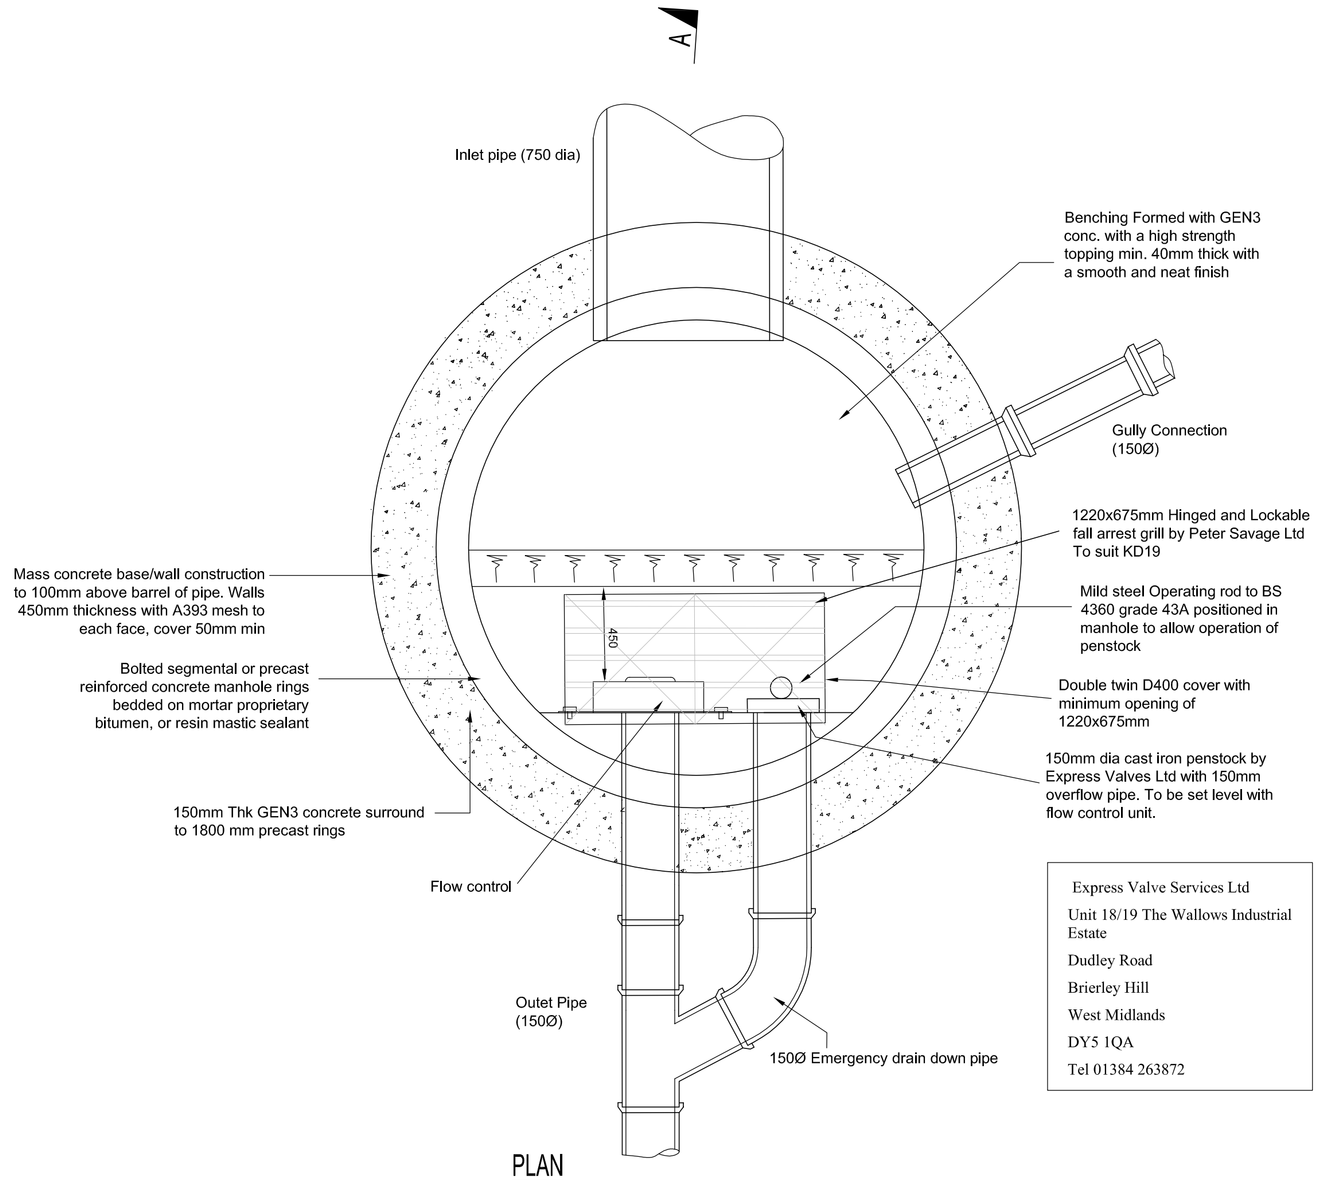

SECTION A-A

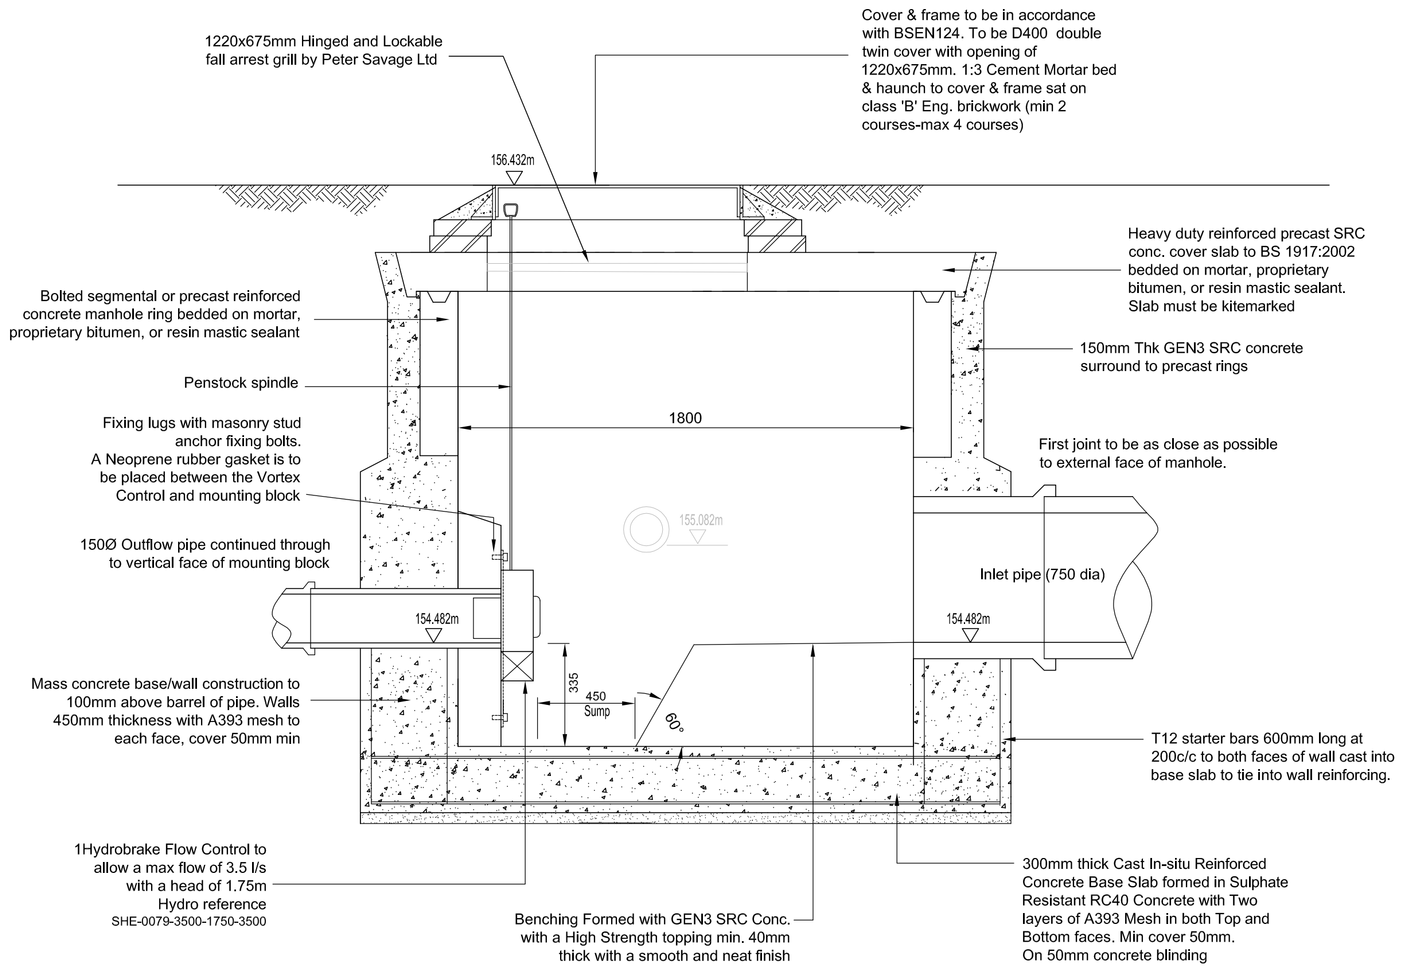

Notes

All Custom Built Ironwork to be Hot-Dipped Galvanized Prior to Final Fixing.

All adoptable sewer works and material to be in accordance with "Sewers for Adoption" 6th Edition.

HYDROBRAKE CONTROL DATA

MANUFACTURER	HYDRO INTERNATIONAL
TELEPHONE	01275 878371
TYPE	
FLOW/HEAD	3.5l/s @ 1.75m
HYDRO REF.	SHE-0079-3500-1750-3500
To be installed in accordance with manufacturer's specifications and recommendations , before the manhole cover slab is installed.	

Rev	Details	Date	Drwn	Chk.

Yorkshire Developments

Upper Hoyland Road
Hoyland, Barnsley

Flow control manhole

Dwg No. : STE/20/09/09

Date : 18-9-20

Scale : Not to scale

Copyright © Shaun Tonge Engineering

SHAUN TONGE ENGINEERING
11 Broomhead Road, Wombwell, Barnsley. S73 0SA.
Tel 01226 755929. Mobile 07528 278070 . Email Shauntongeengineering@yahoo.co.uk

A1