




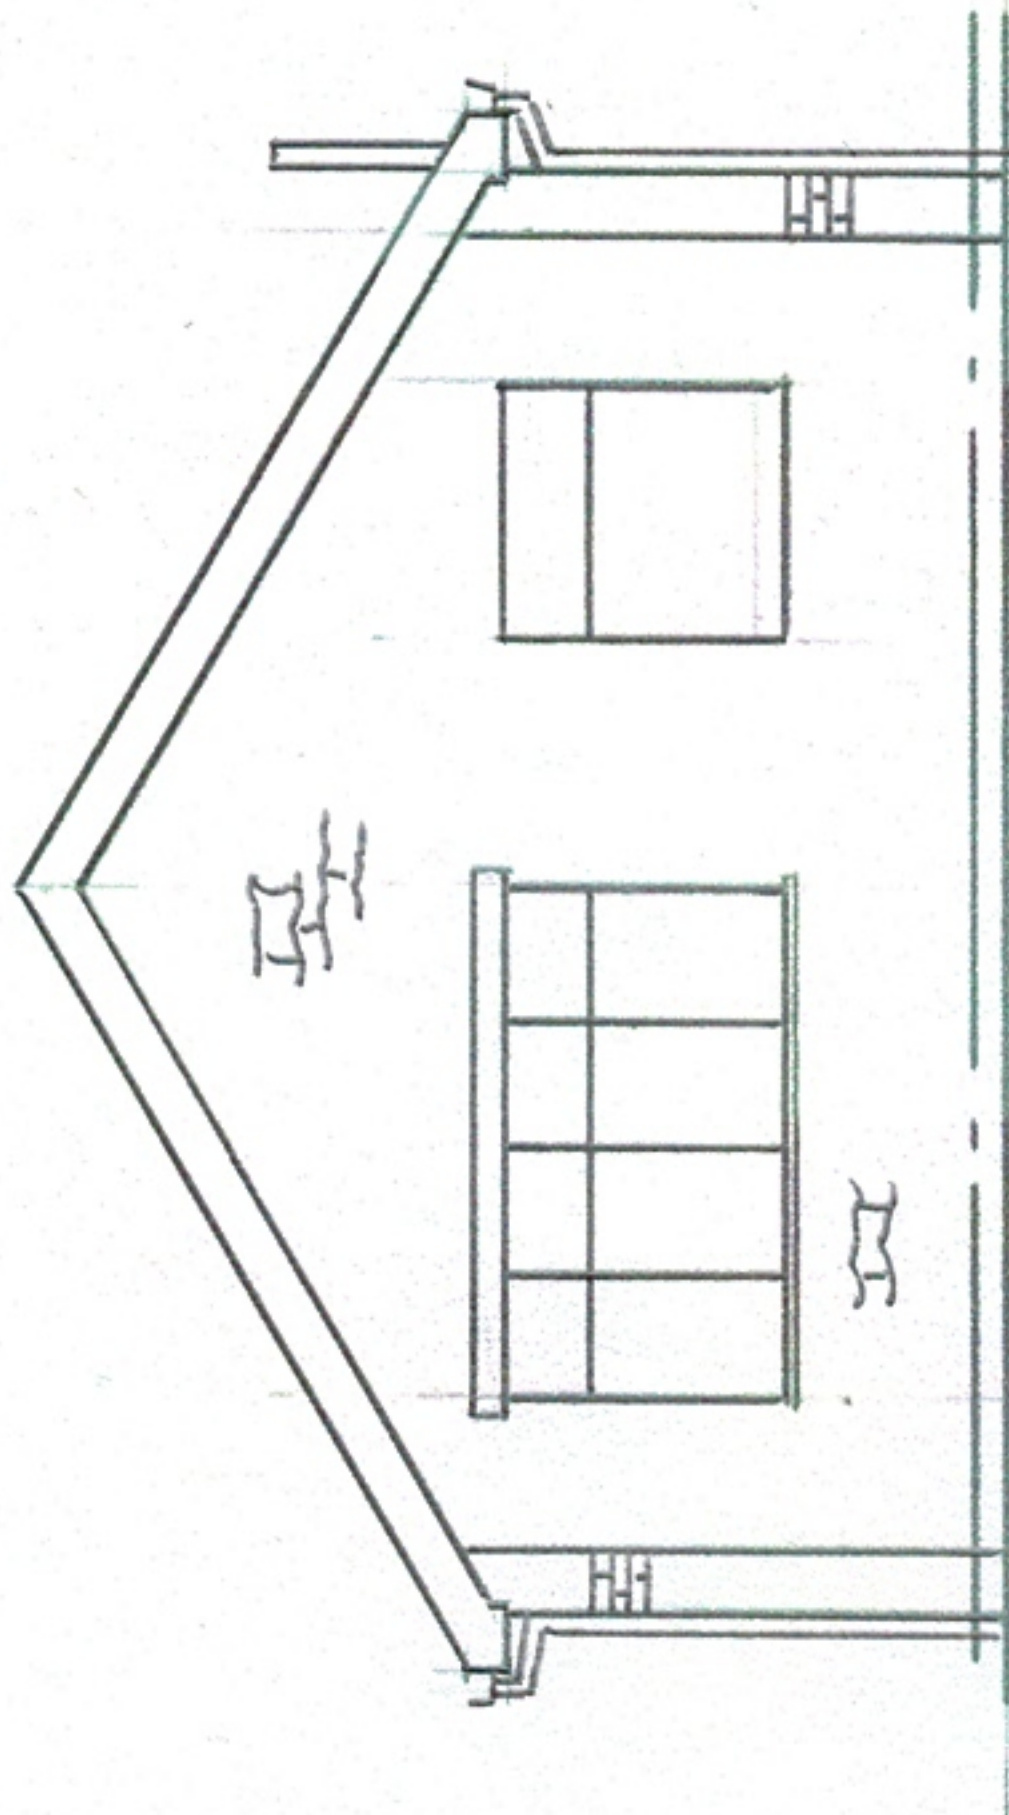


EXISTING FRONT ELEVATION

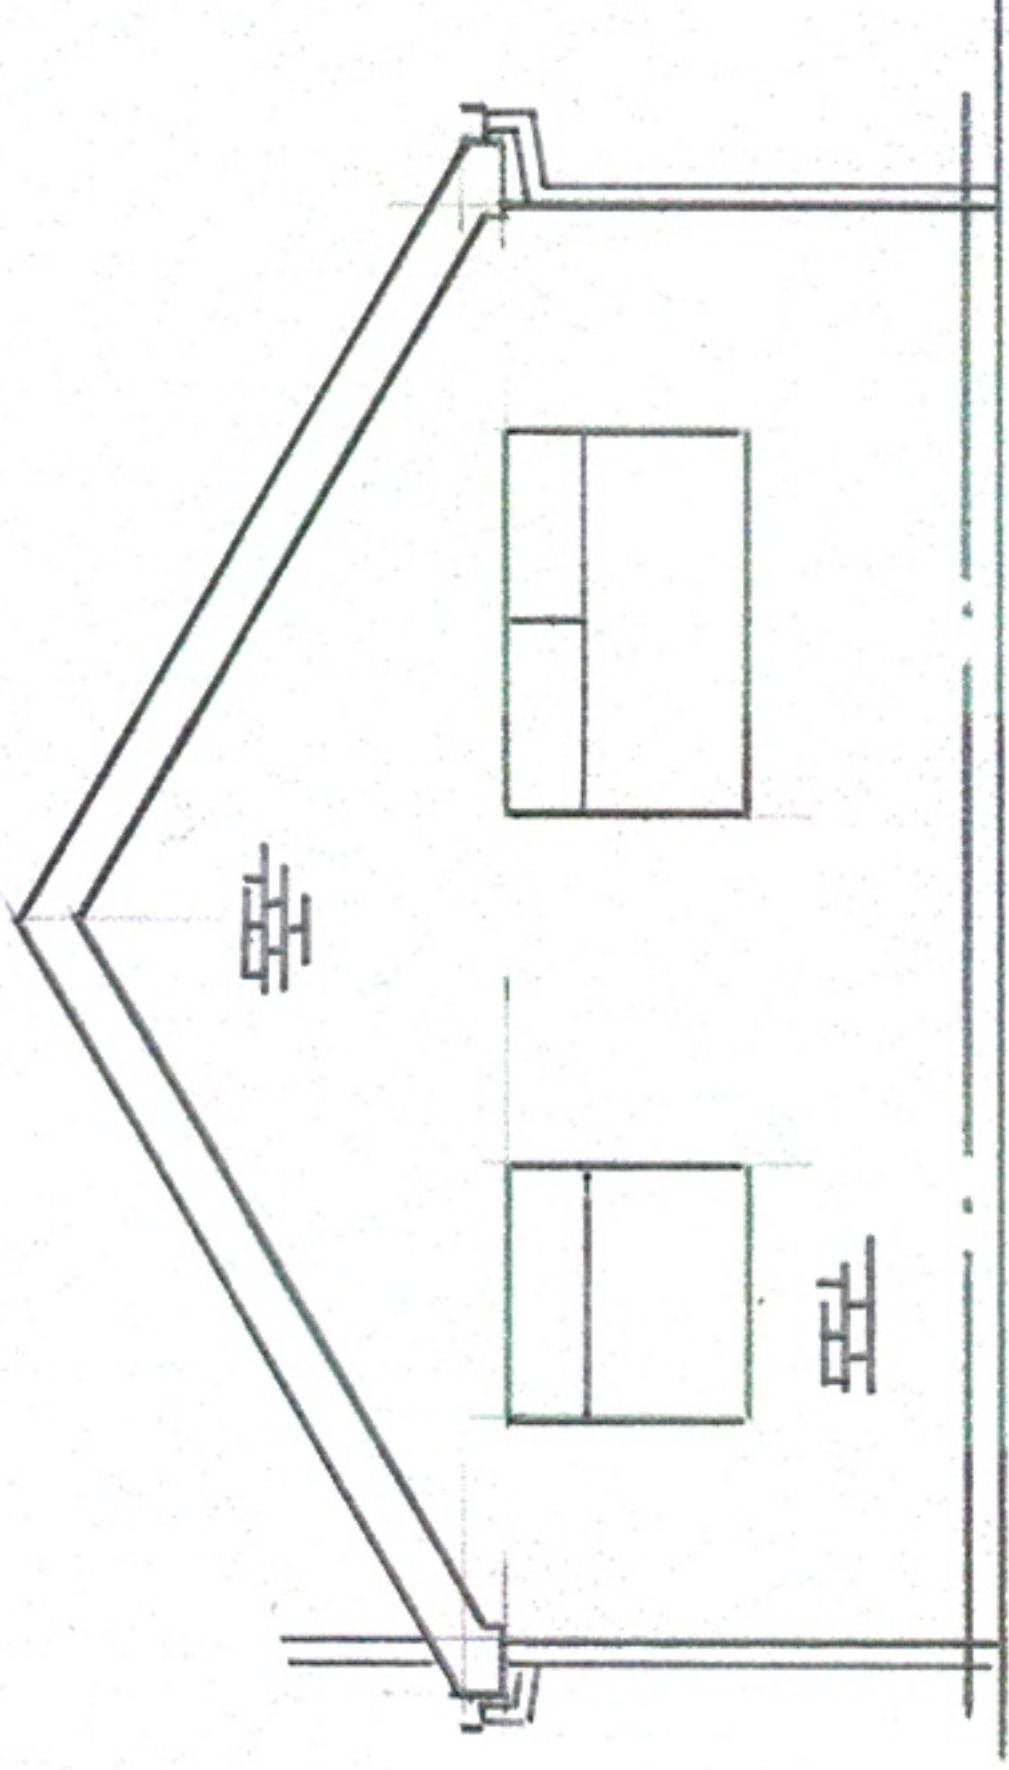


EXISTING REAR ELEVATION

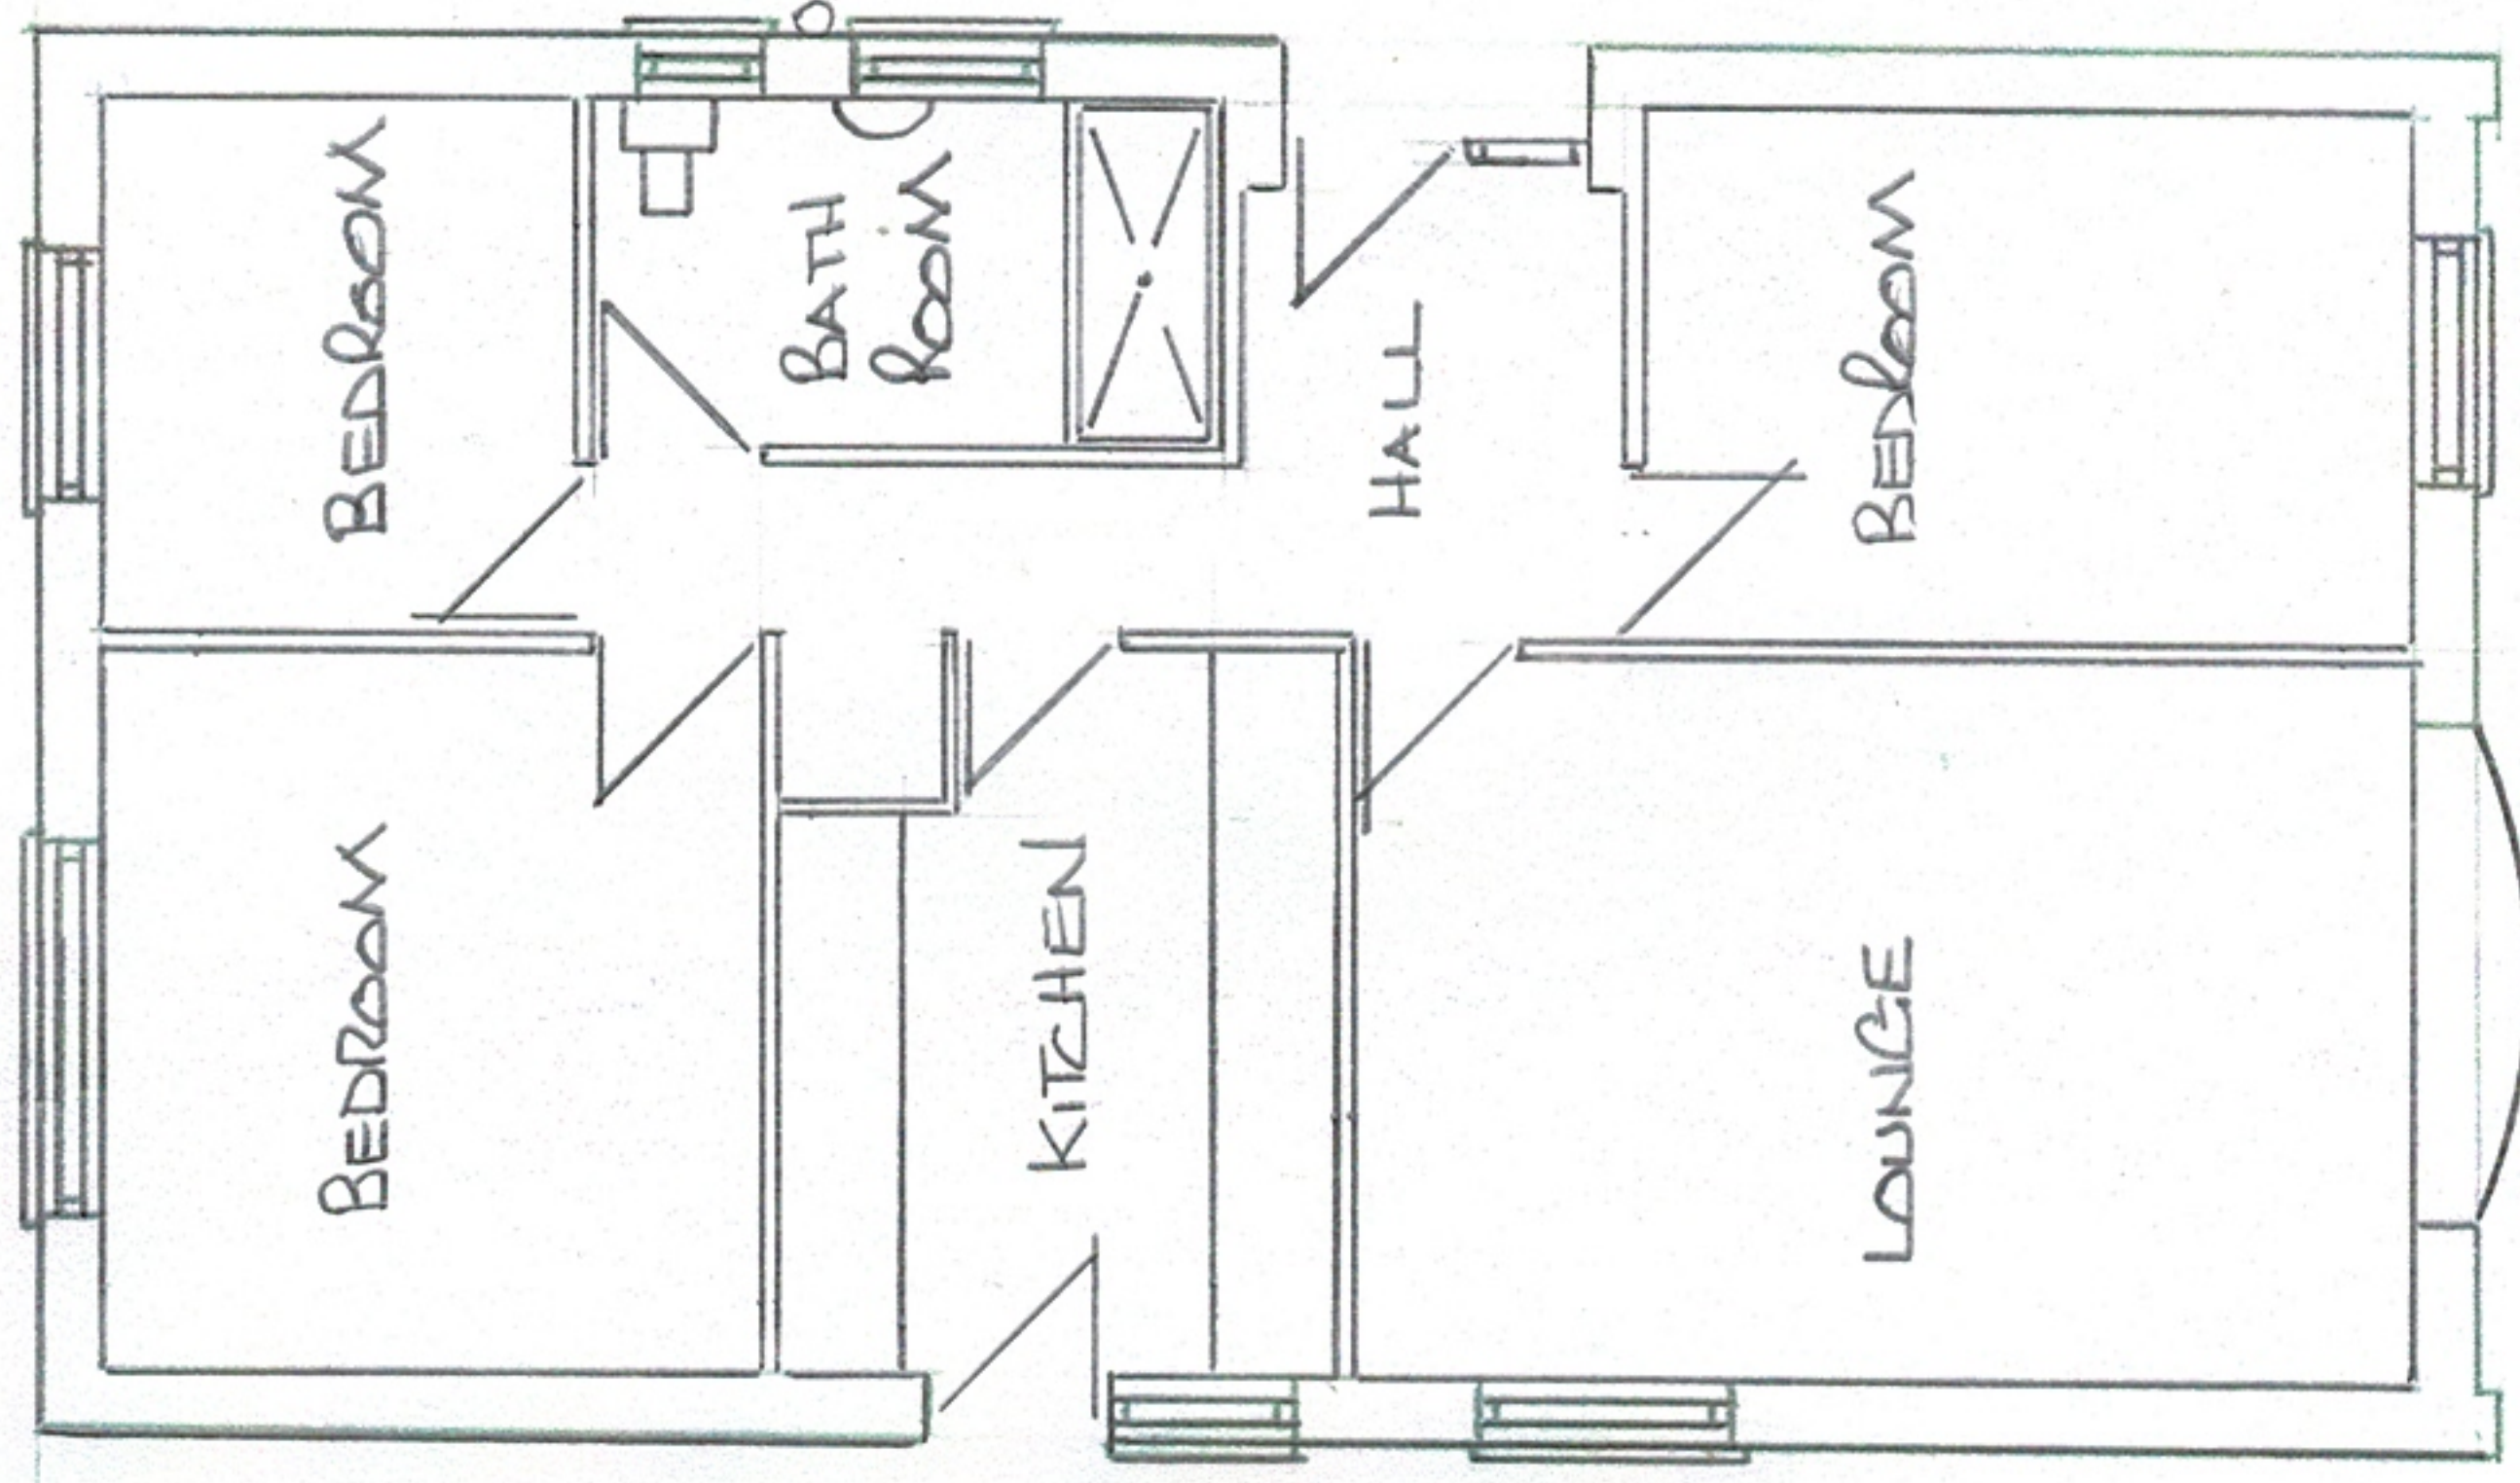

EXISTING GROUND FLOOR PLAN

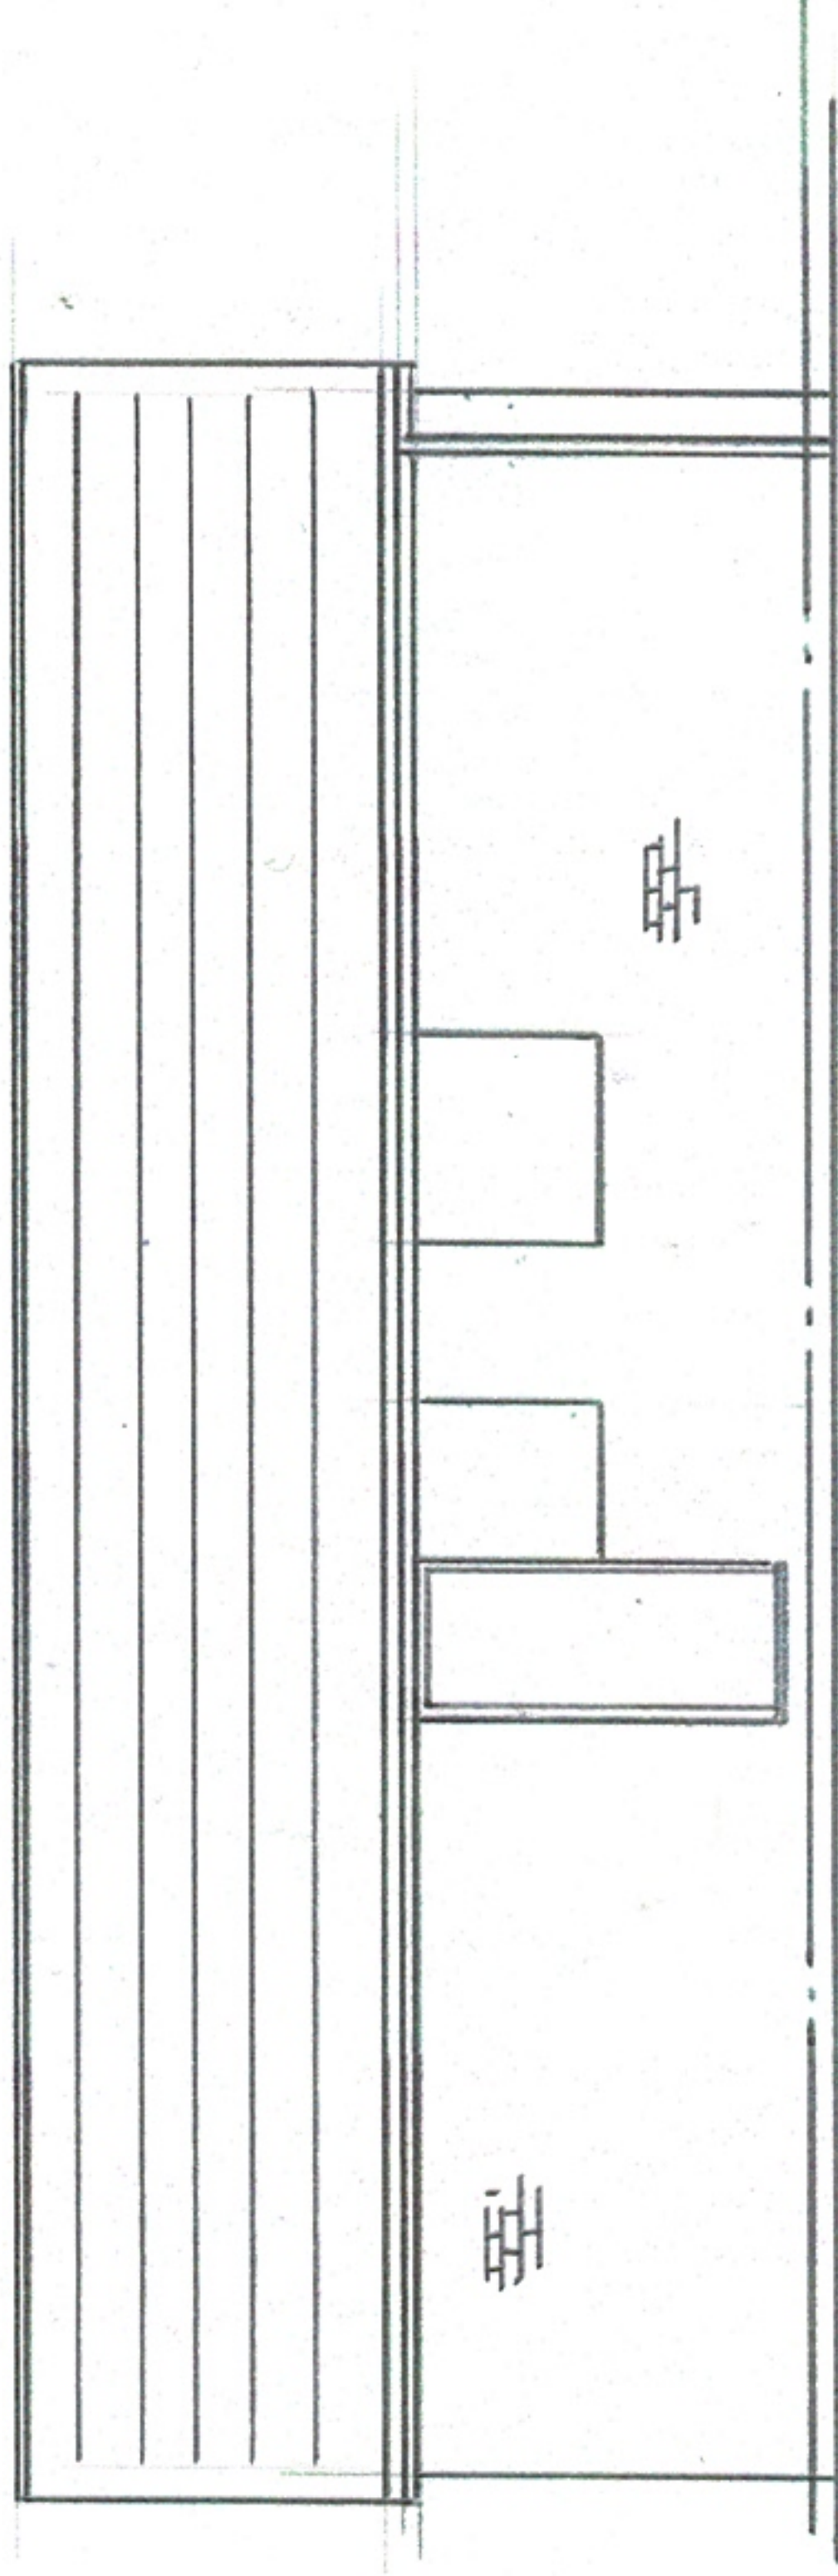

EXISTING SIDE ELEVATION
FROM N° 71

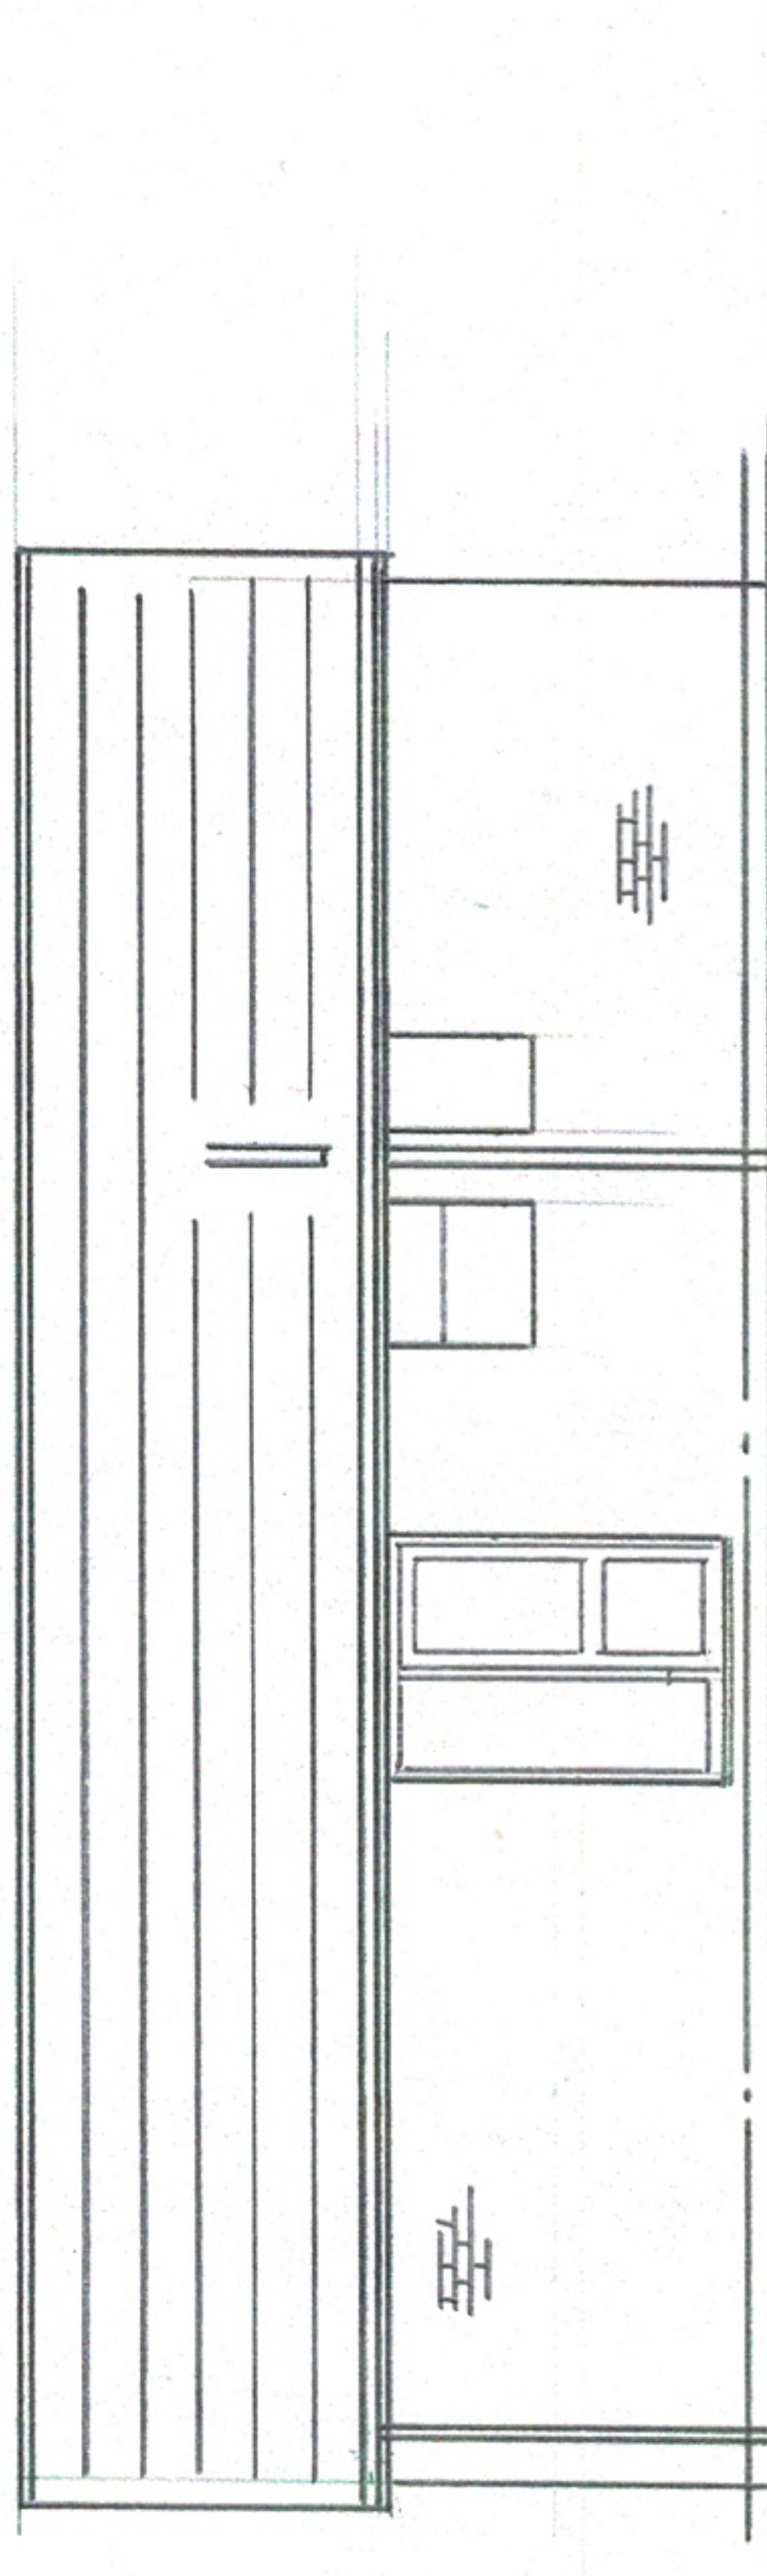

EXISTING SIDE ELEVATION
FROM N° 75

PROPOSED SINGLE STOREY/
REAR AND SIDE EXTENSION 73,
UPPERWOOD ROAD, DARFIELD,
BARNISLEY.