


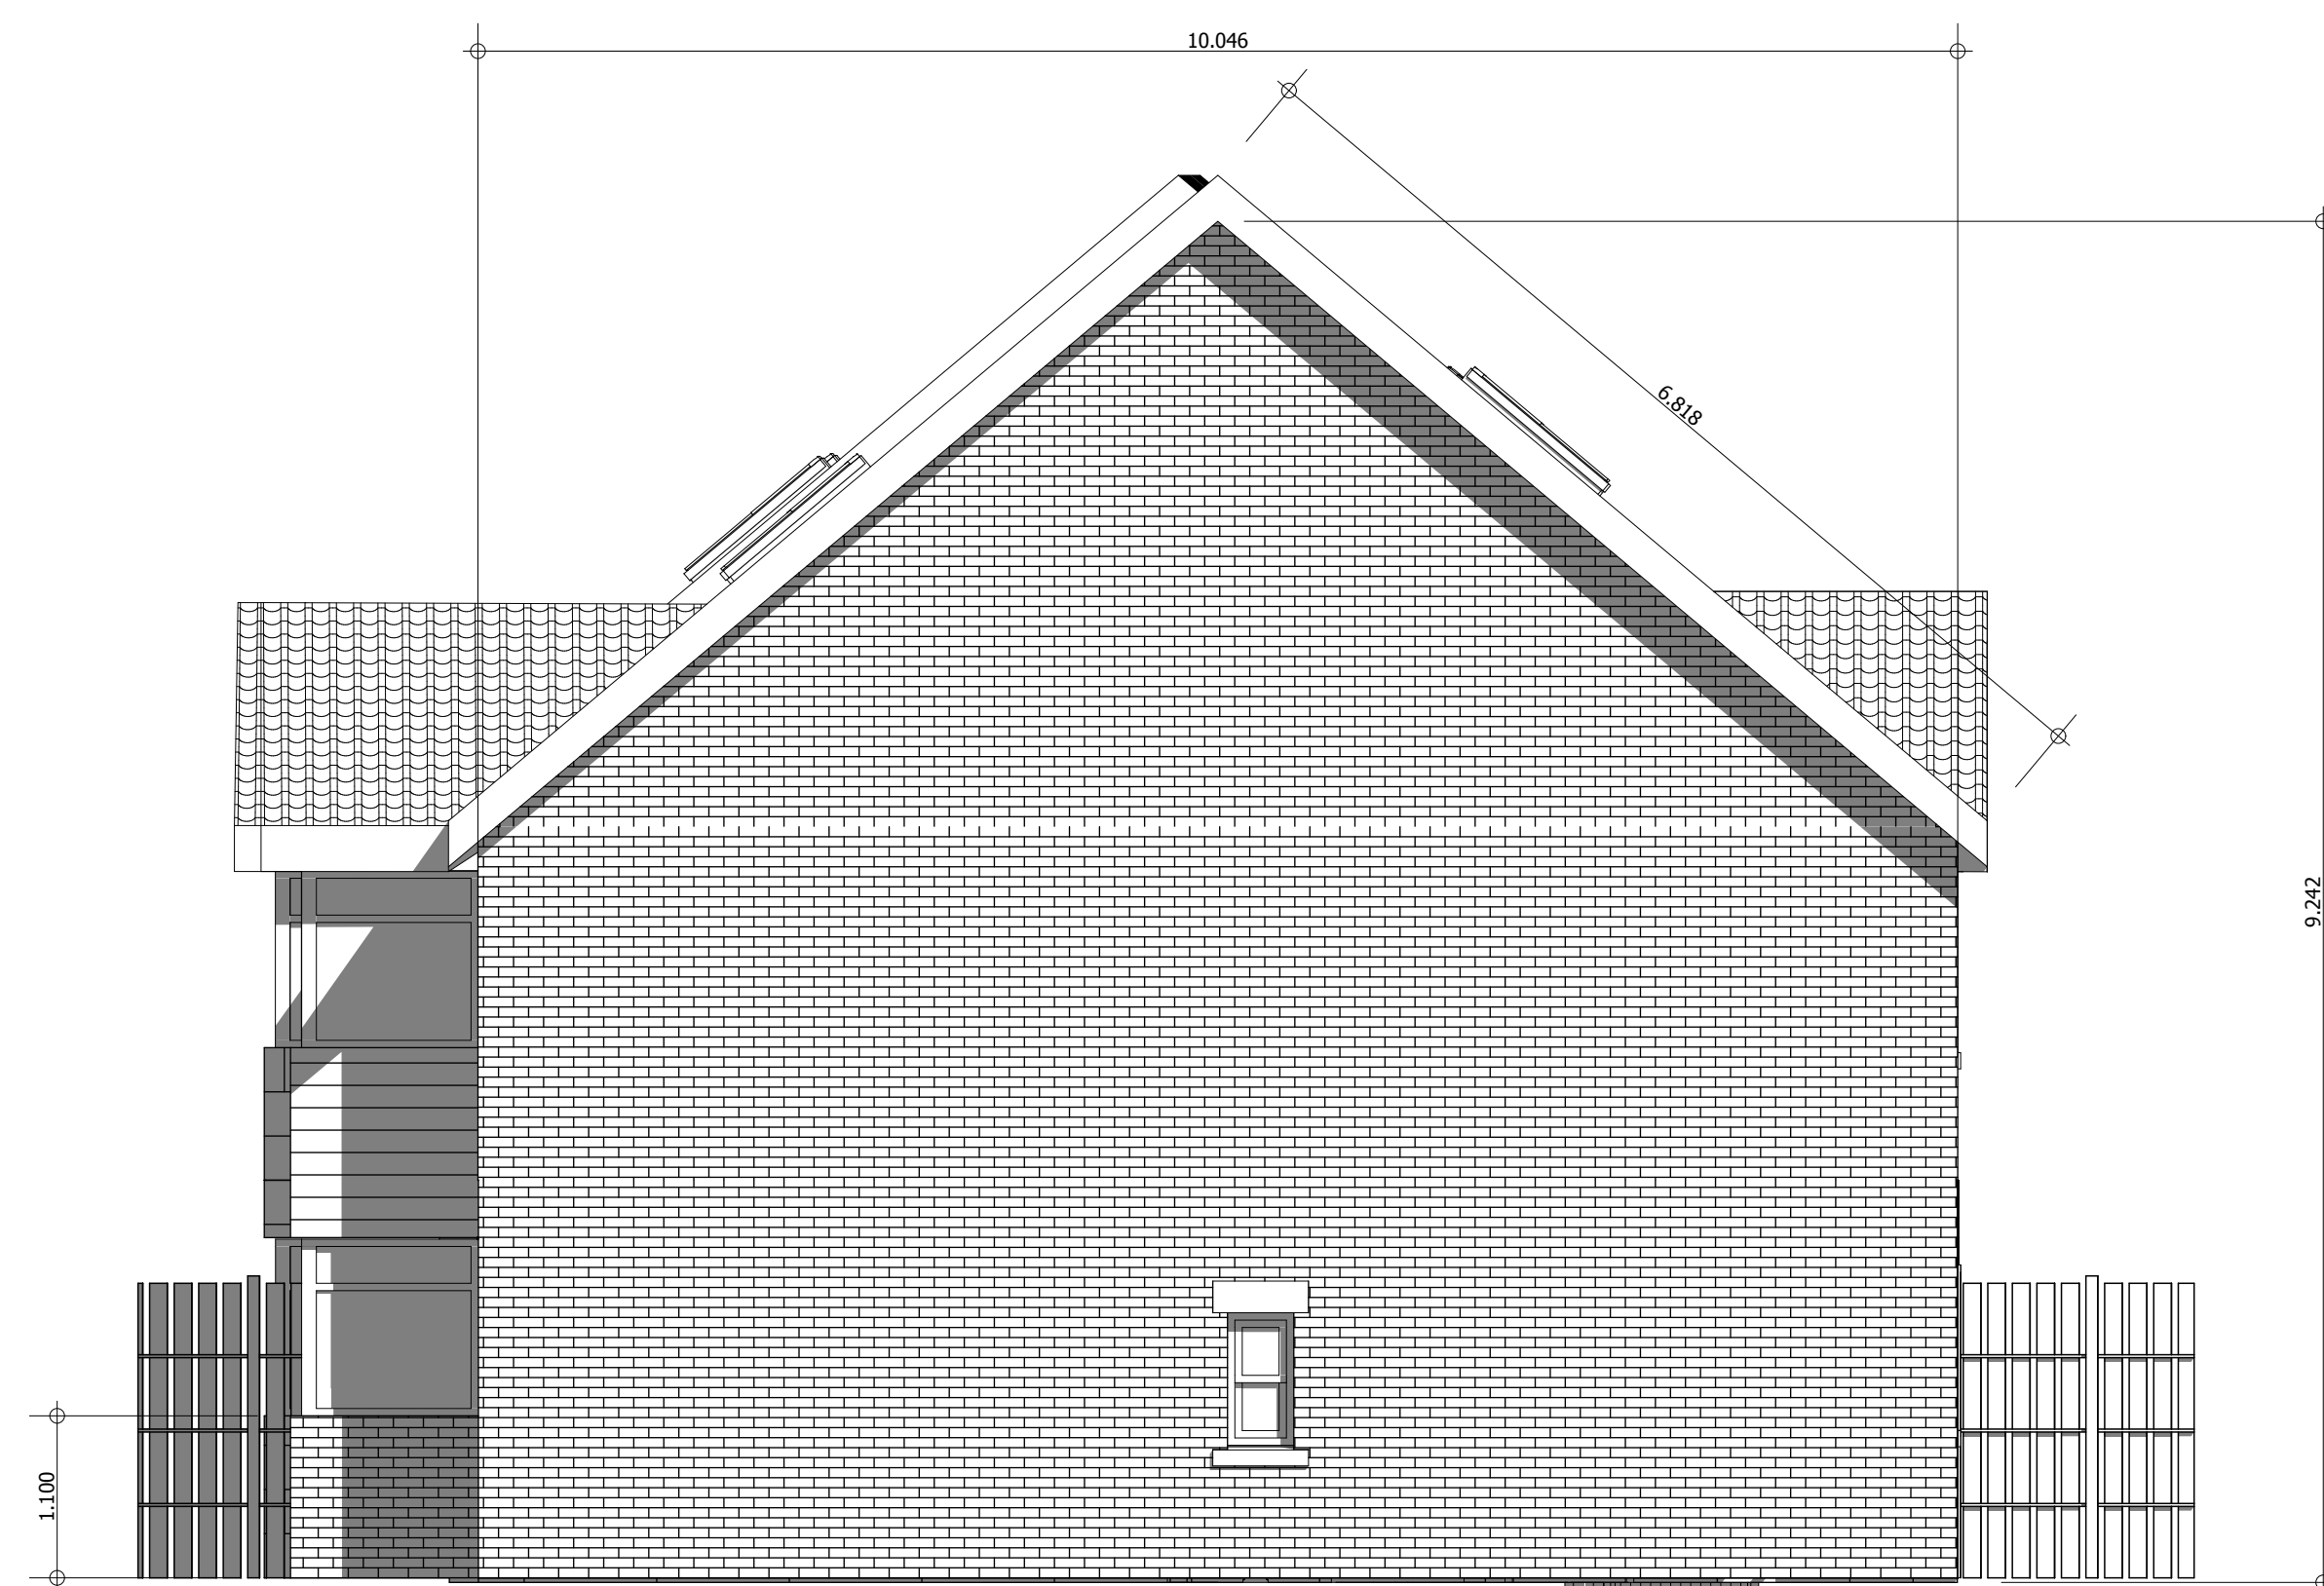

Elevation

1:50



Rev: Date Revision Notes

Client:


Project:

Drawing Title: Elevation

Scale: 1:50 Date: 21/11/2013

Drawn By: AR Rev:

Drawing Nr:

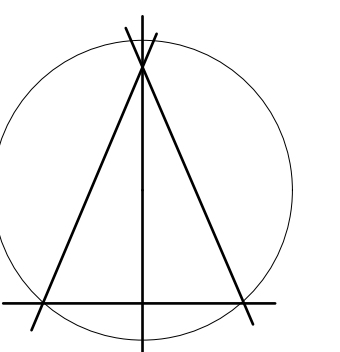

Alan Robinson
Chartered Architect BA Dip Arch RIBA BSc (Hons)
2 Gawber Road, Barnsley S75 2AF
Tel/Fax 01226 286066
Mob: 07947808933