

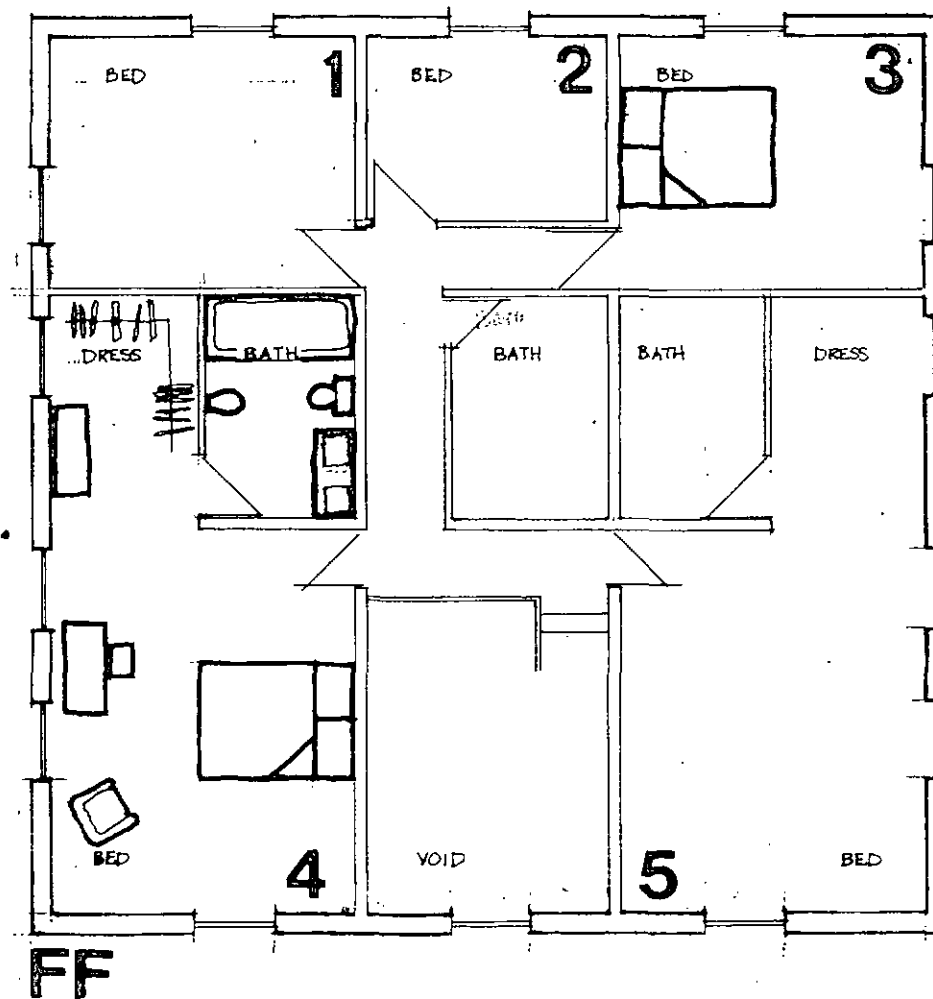
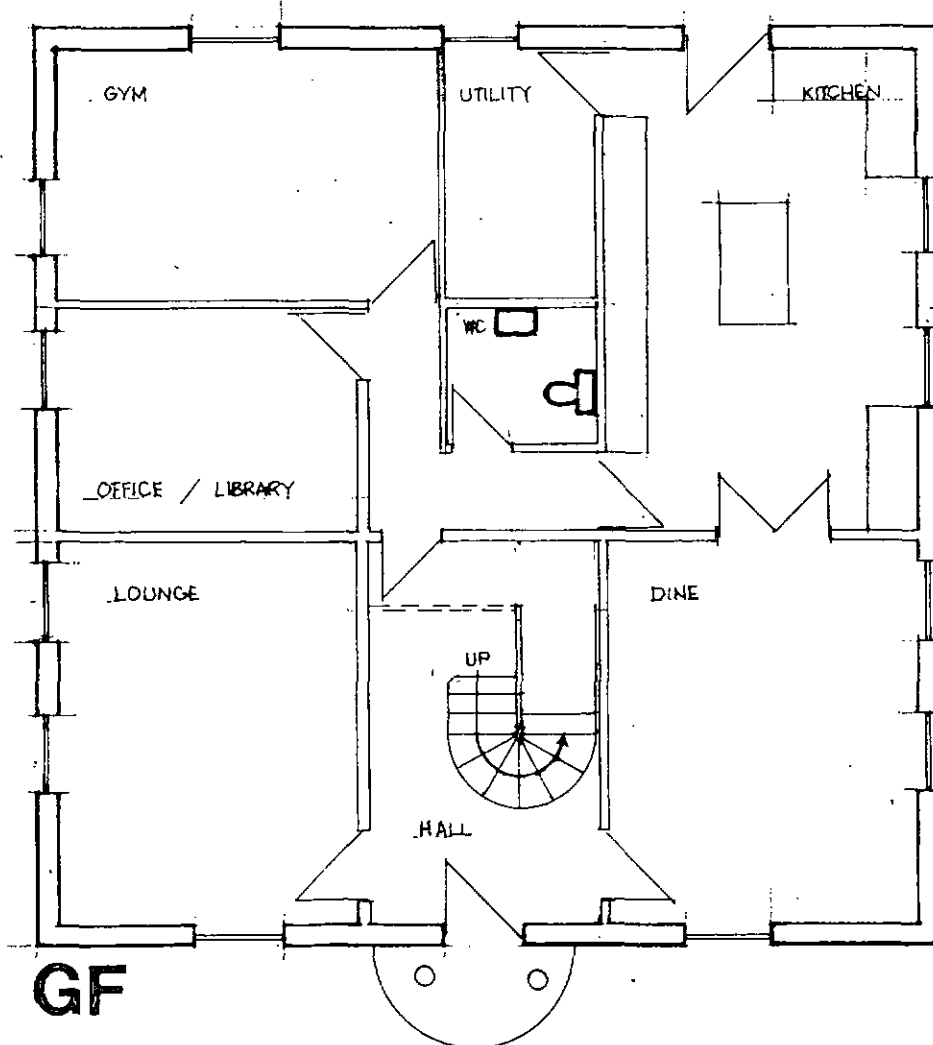
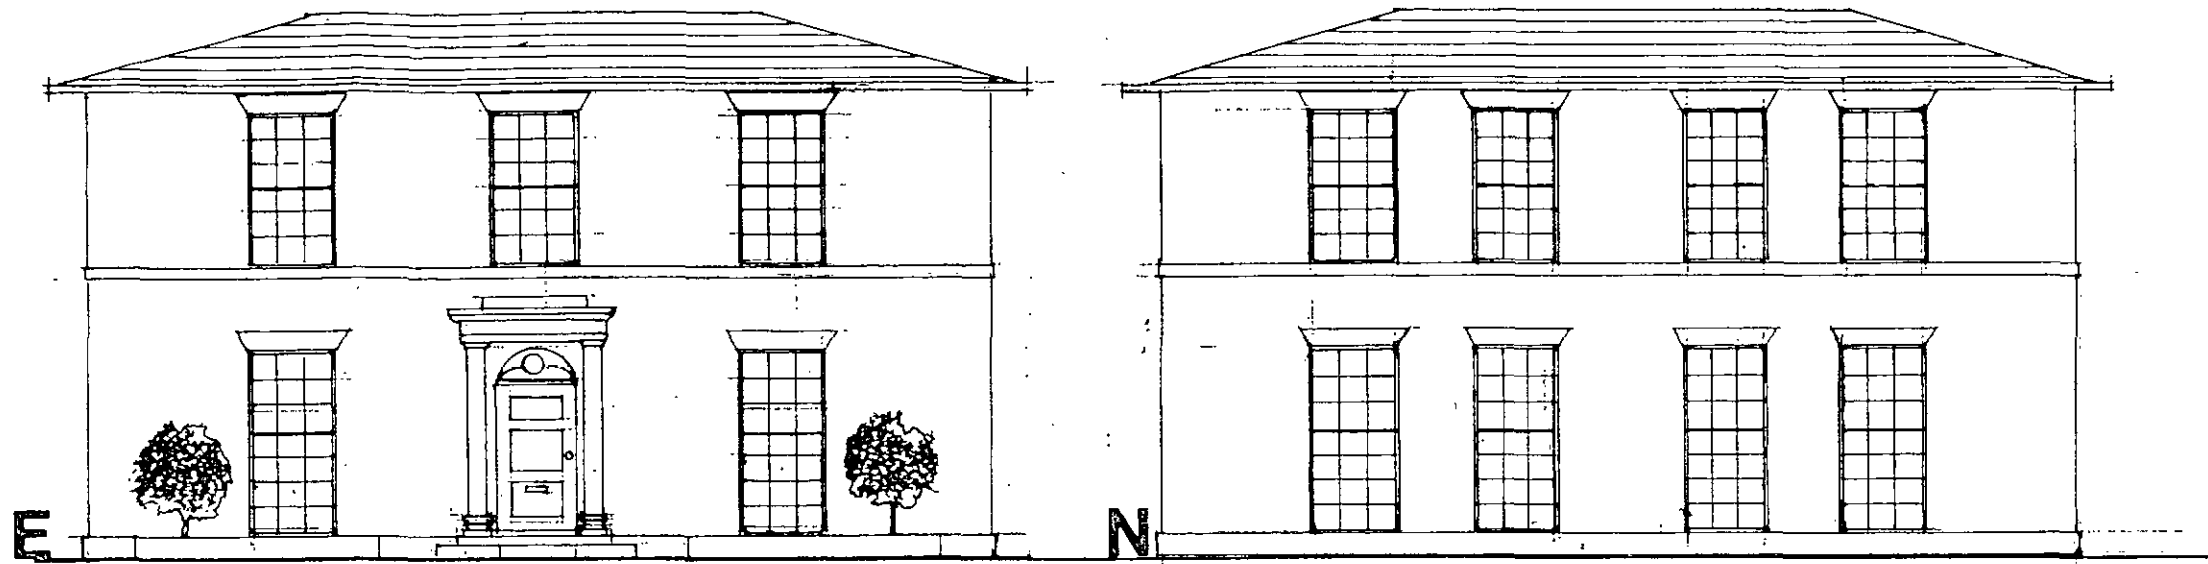


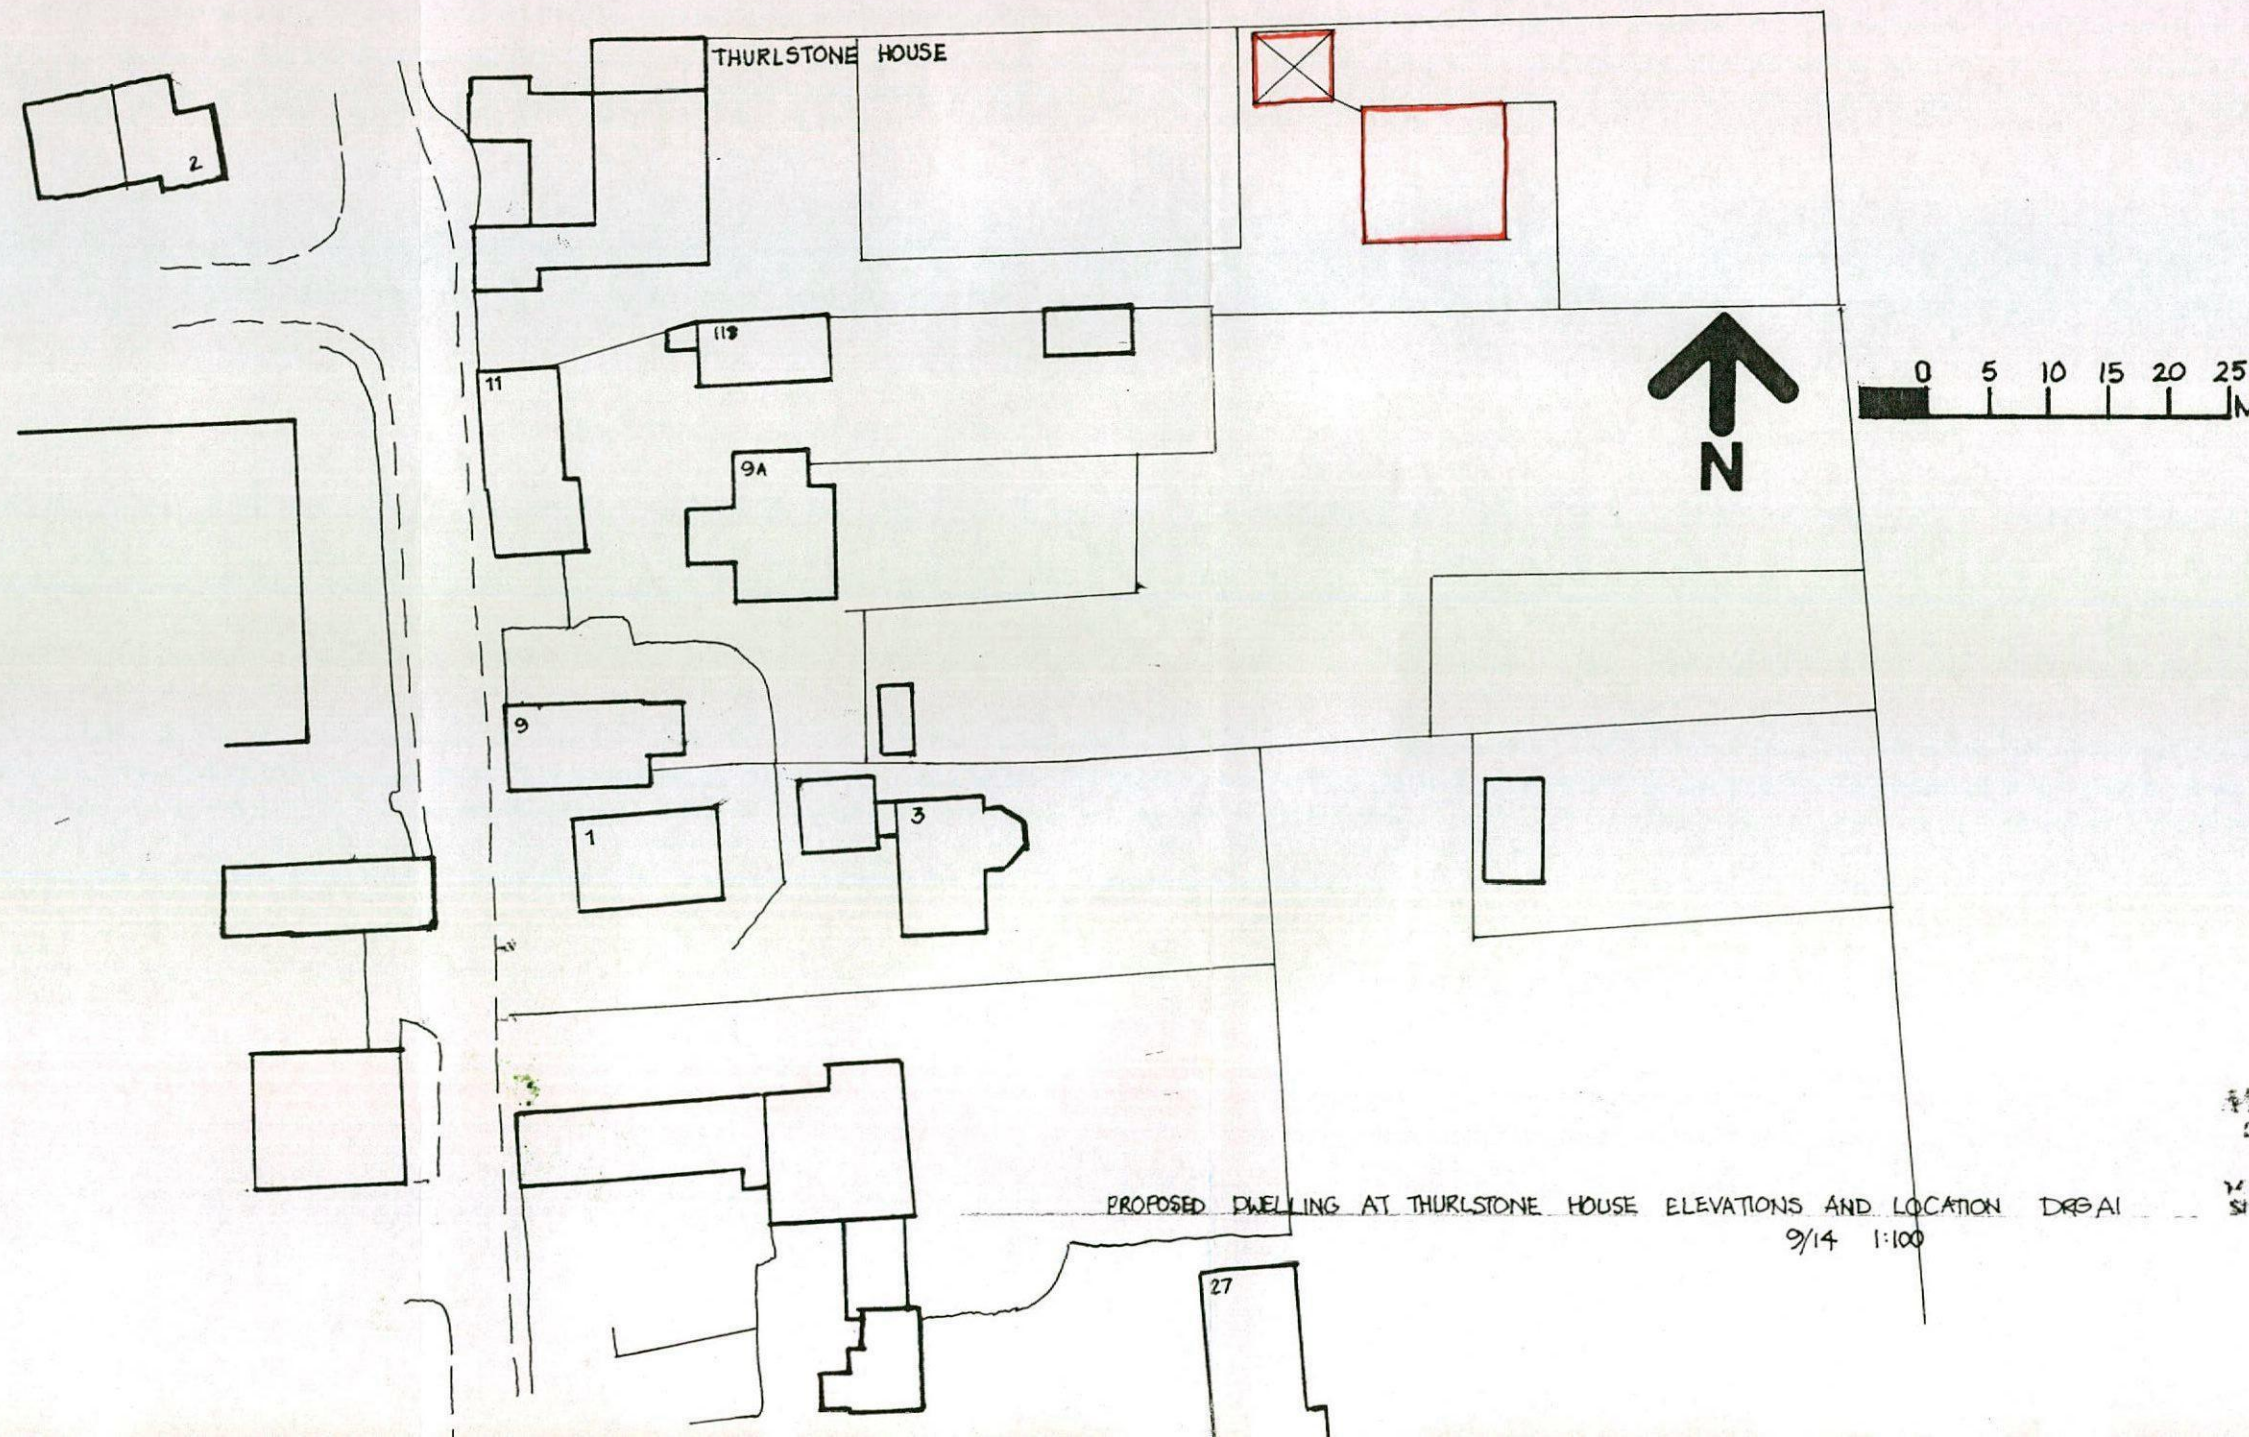

MICHAEL A CLYNCH
 Dip. Arch. Dip. T. P. A.R.I.B.A.
 Architect & Town Planner
 11 Huddersfield Road, Ingthorpe
 Wakefield WF6 7AF Tel: 01274 756307

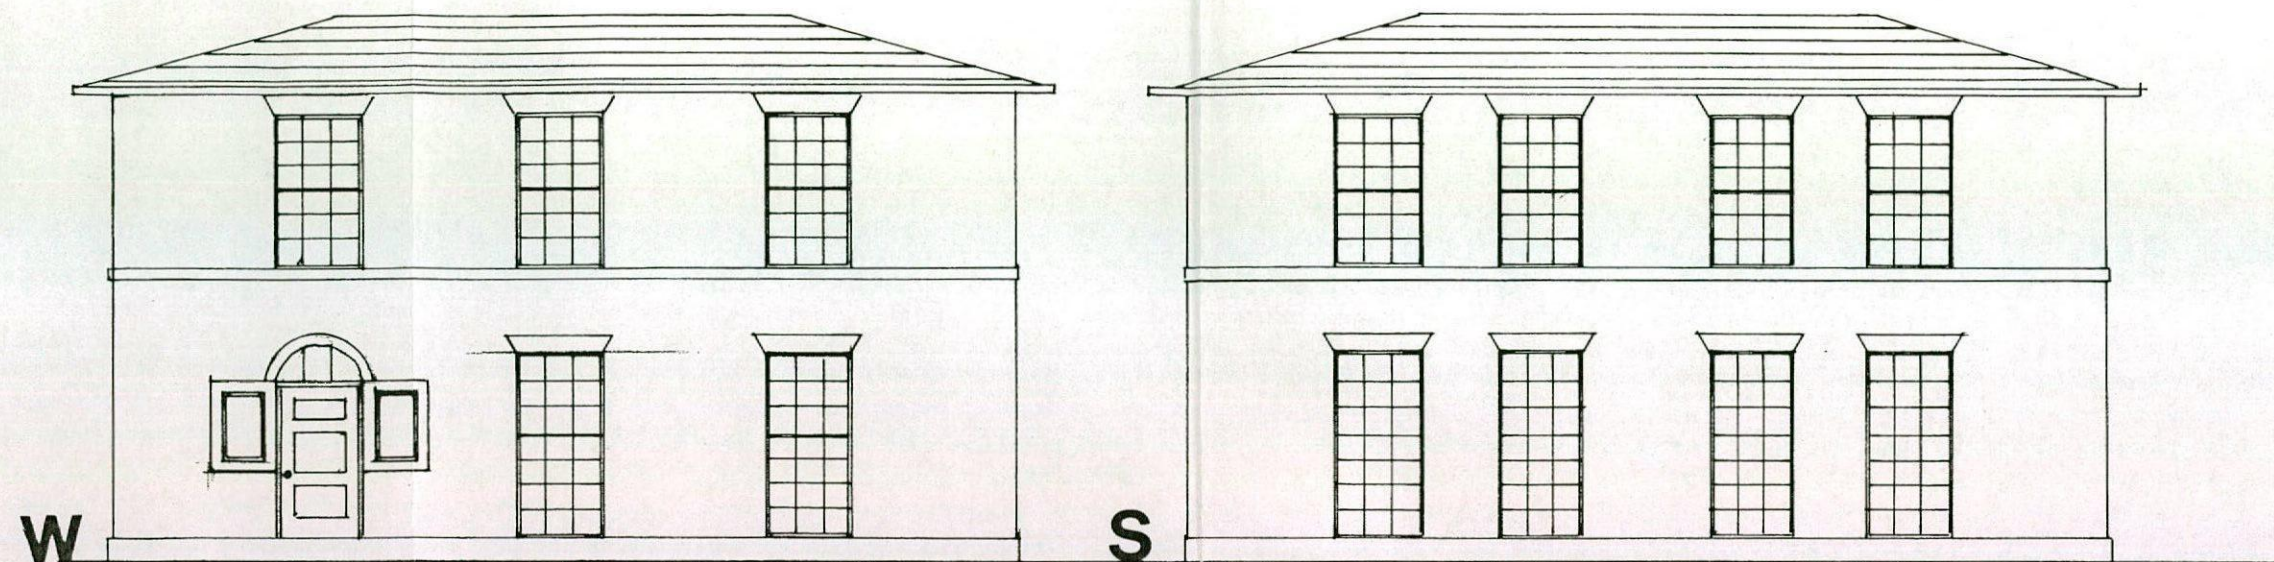

PROPOSED DWELLING AT THURLSTONE HOUSE ELEVATIONS AND LOCATION DRAAI
9/14 1:100

MICHAEL A CLYNCH
Dip. Arch. Dip. T. P. A.R.I.B.A.
Architect & Town Planner
14 Huddersfield Road, Ingblirchworth
Sheffield S36 7GF Tel: 01226 766307