



KID LINE TO BE AS
EXISTING.

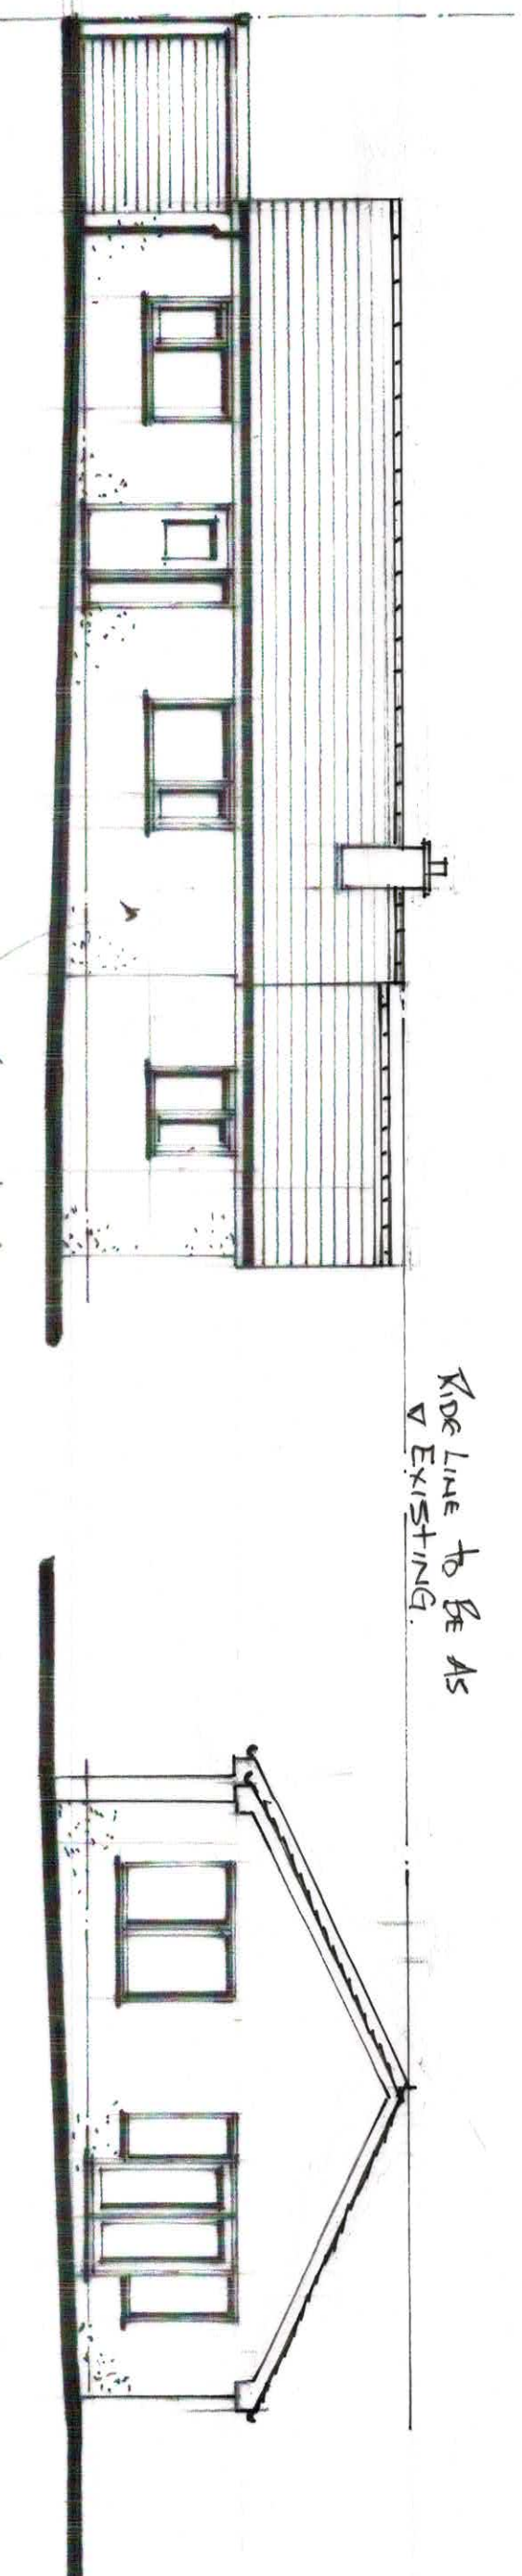

Front Elevation

RENDER TO ALL
WALLS

Side Elevation on 1

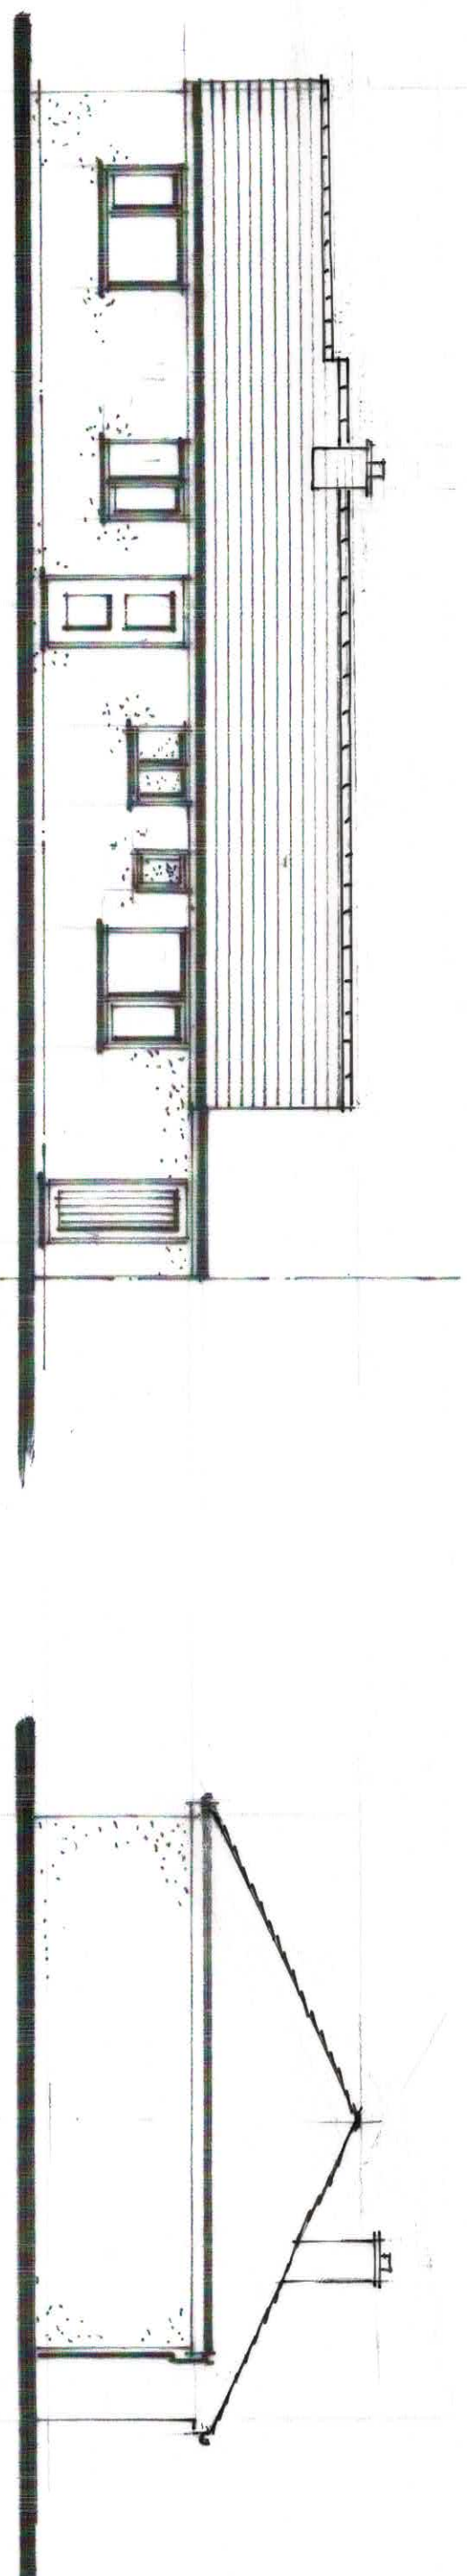

Rear Elevation

Side Elevation on 2

Proposed Elevations
1 100 @ A3

Rev A.
KIDG LINE (CENTRAISED (MAIN HOUSE))