


PROPOSED VETS
23 CHURCH ST.
DARTON
BLOCK PLAN 1:500

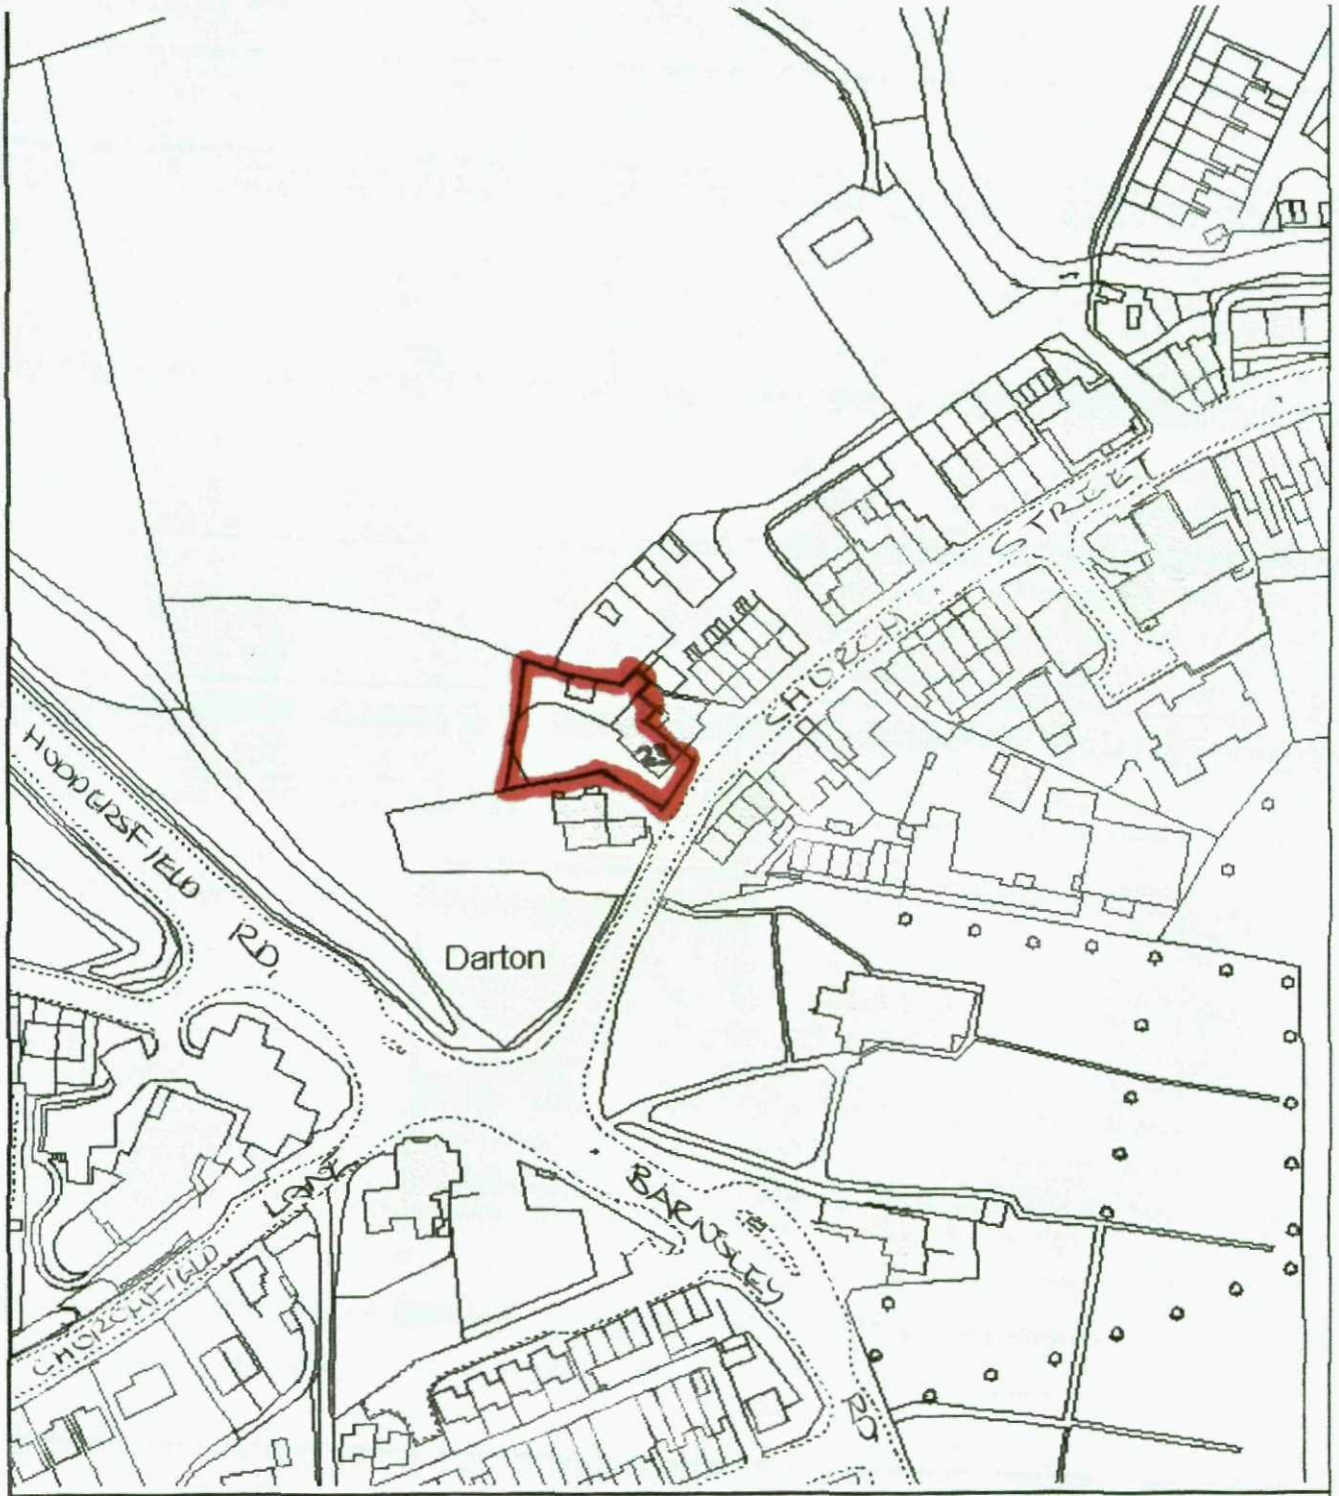

PROPOSED VETS
23 CHURCH ST.
DARTON
LOCATION PLAN 1:1250