


**103 Pogmoor Road, Pogmoor,
Barnsley, S75 2LN.**

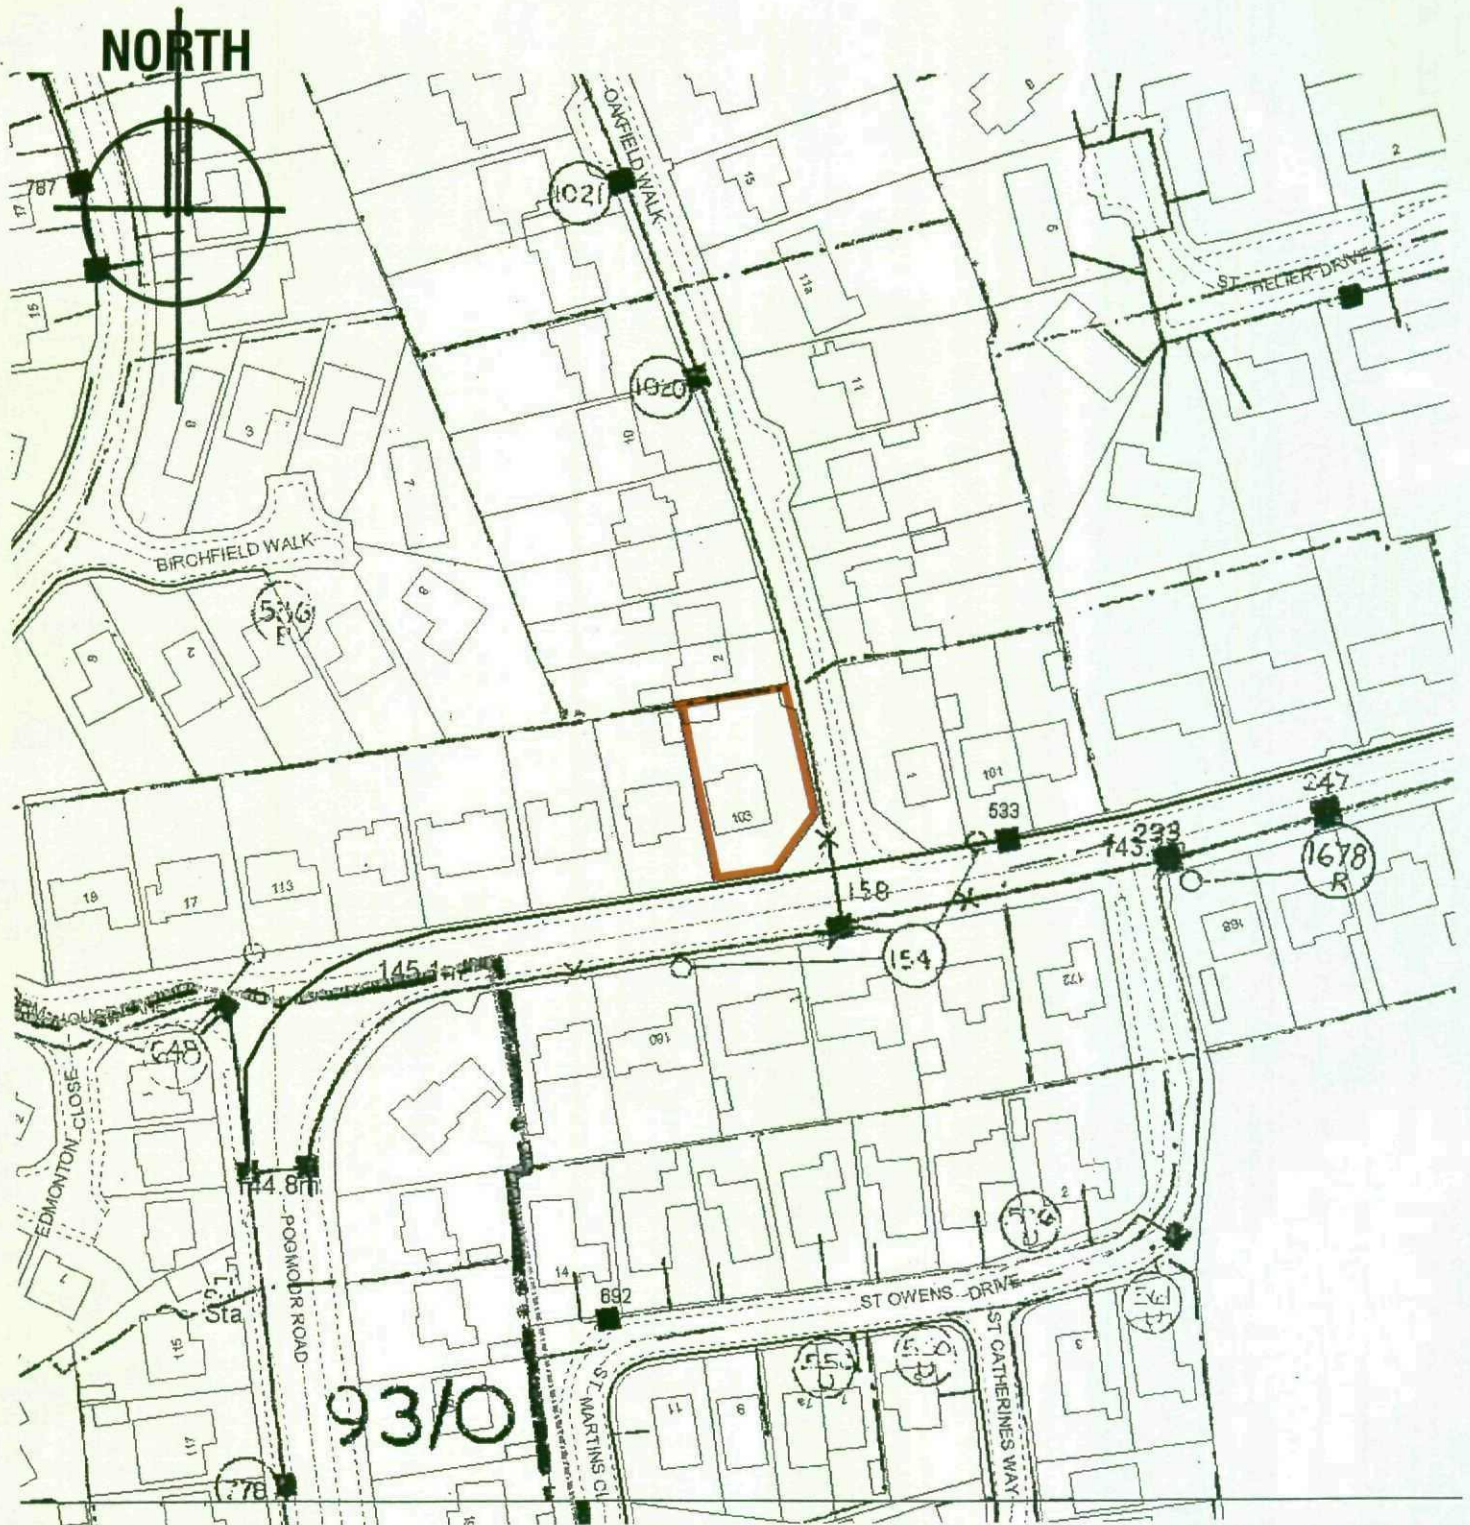

SITE LOCATION PLAN

SCALE 1: 1250

Date. JUNE 2006