


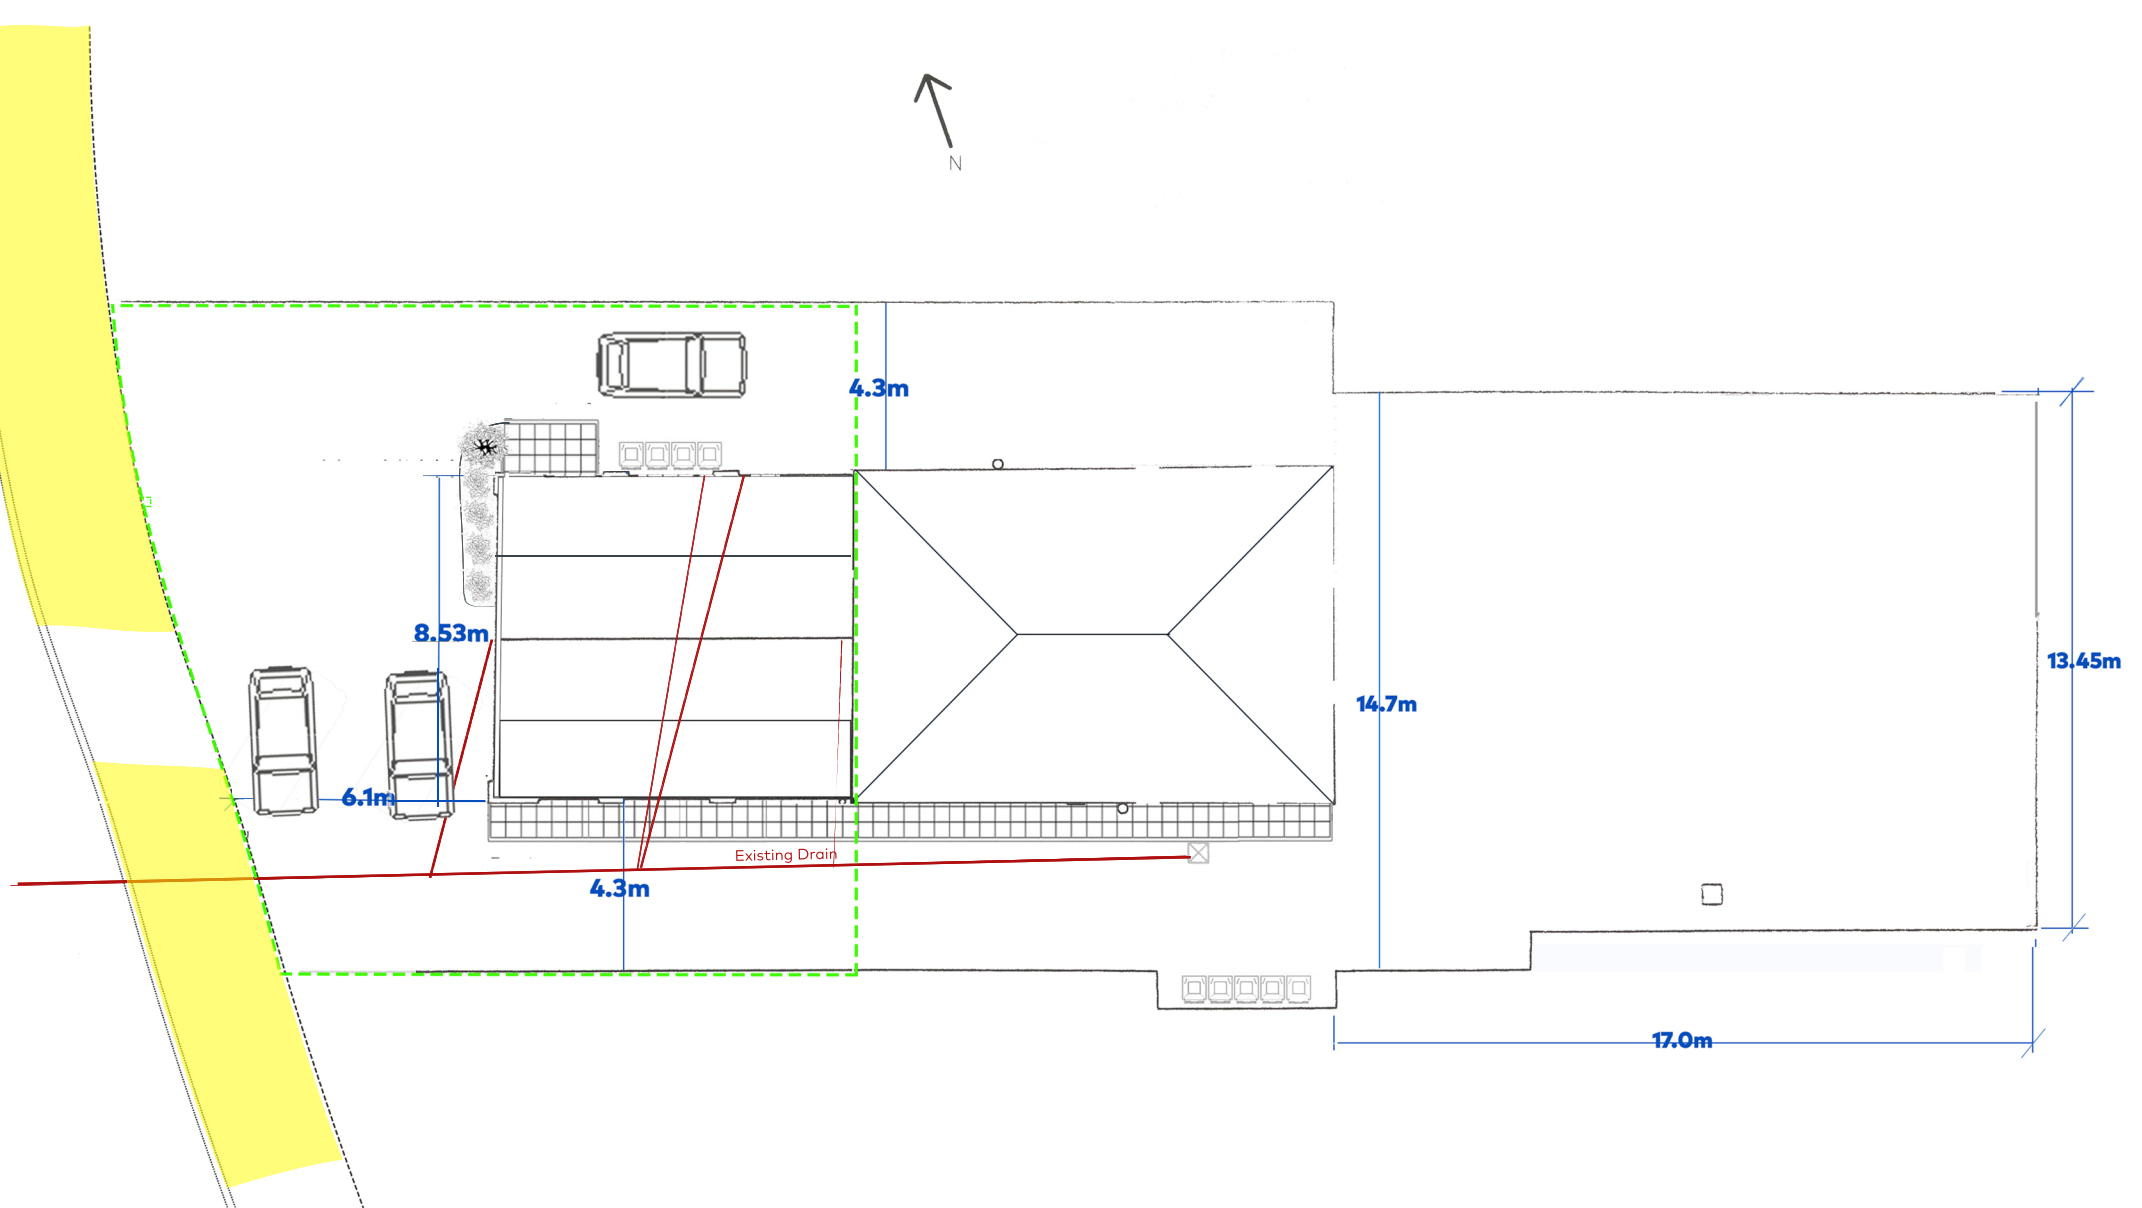

98 Darfield Road Shop to Residential - Site Parking
and Drainage
4-Bedroom Semi-Detached House
Scale = 1:200