


GENERAL NOTES:

Drawing copyright of DS&L Property Consulting Ltd.


Dimensions should be checked and verified on site prior to any construction or alteration.

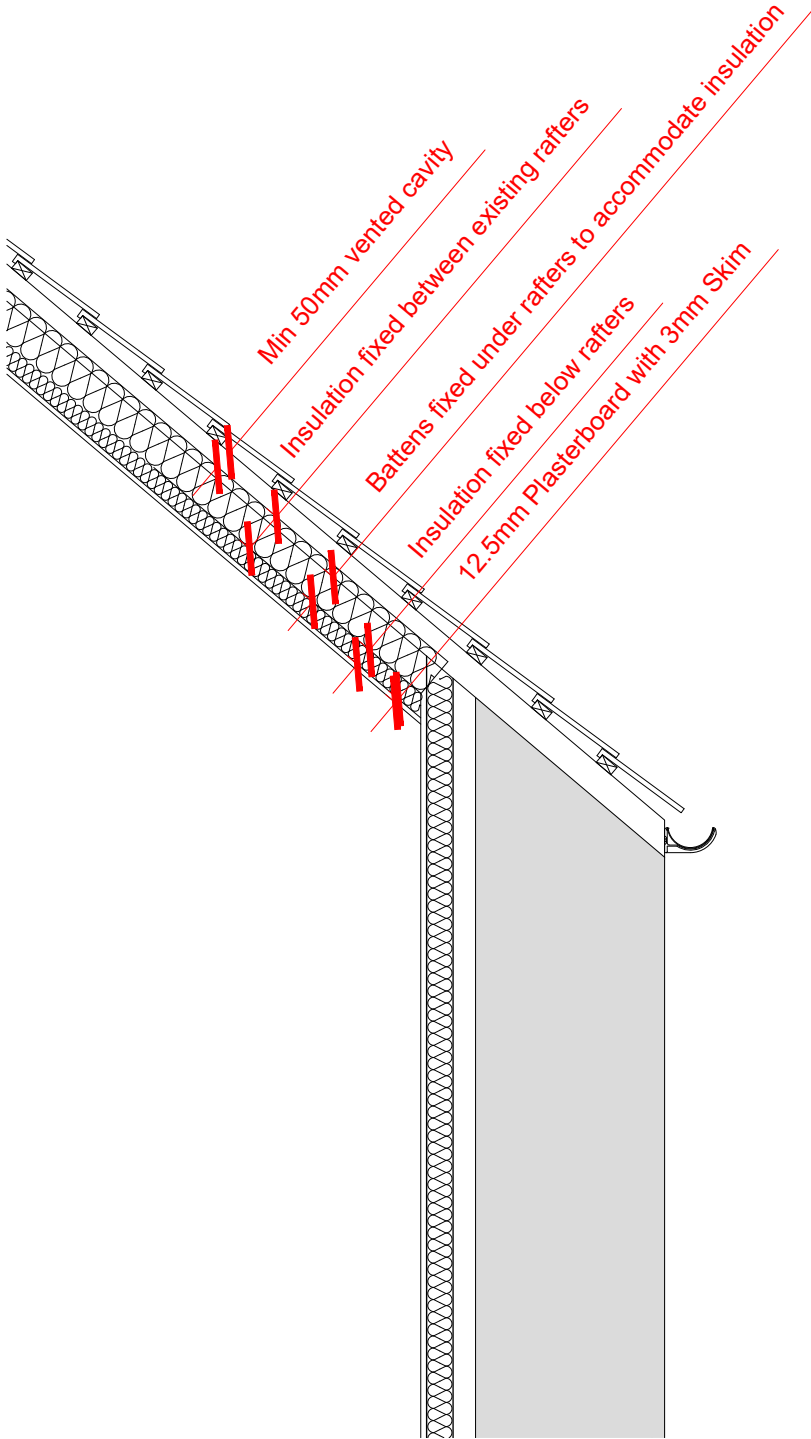


TYPICAL PITCHED ROOF INSULATION DETAIL

Internal Wall Insulation Construction Notes:

- Existing masonry,
- Cavity width to suit wall conditions and allow ventilation behind internal wall insulation.
- Stud to be fixed with head and bottom track with no fixings to existing external walls.
- Insulation preference between studs is for wool(Thermafleece). Phenolic insulation may be required subject to Part L Building Regulations requirements.
- Vapour control layer fixed to face of studs,
- 12.5mm Plasterboard with 3mm skim.

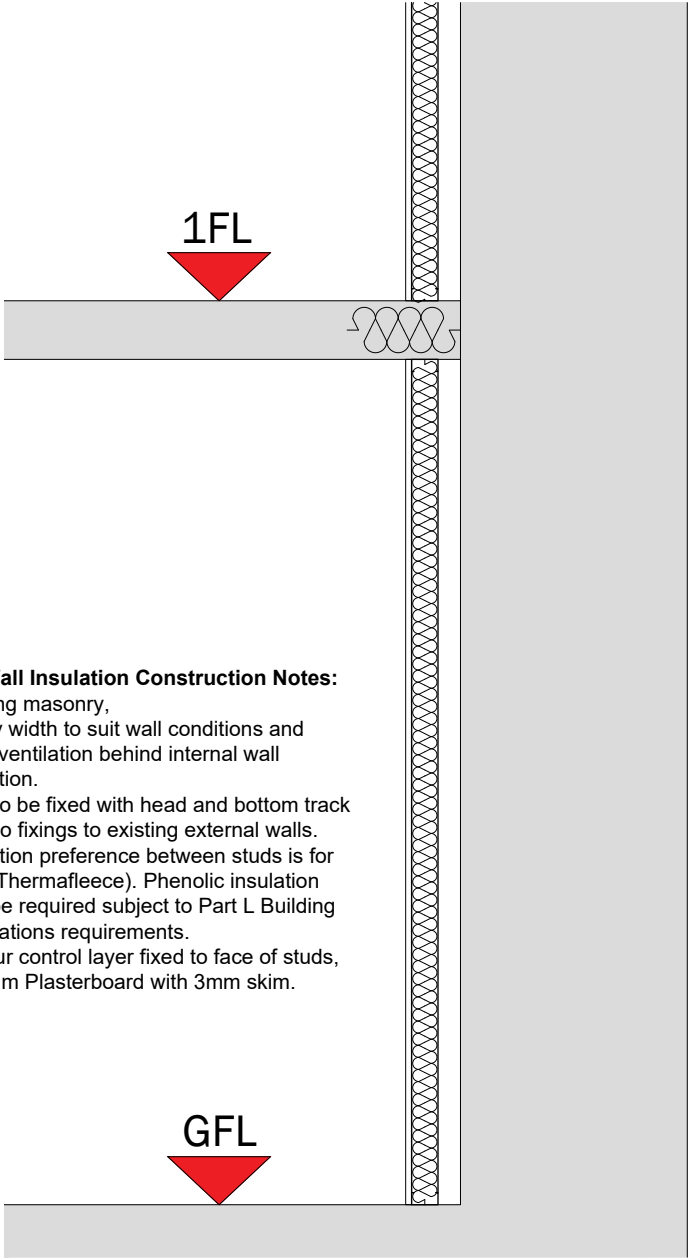

TYPICAL INTERNAL WALL INSULATION DETAIL

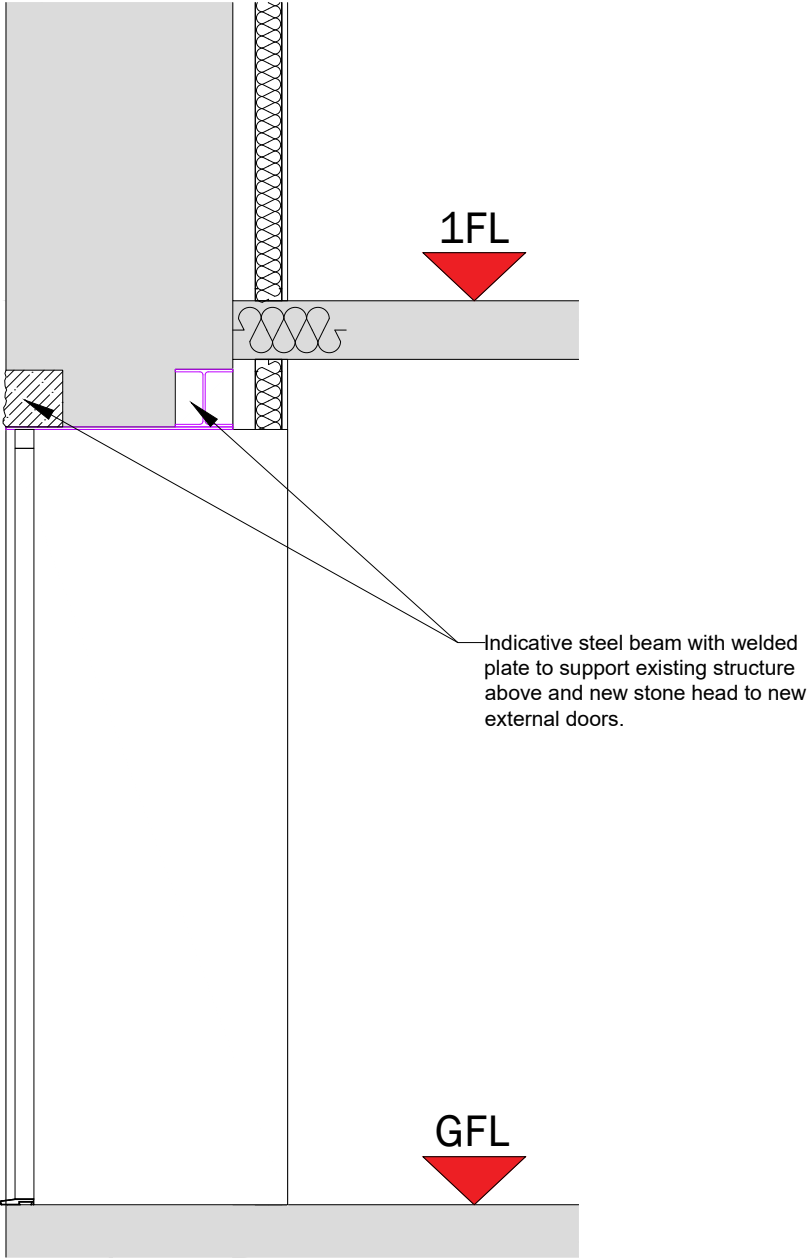

TYPICAL SECTION THROUGH NEW DOOR



Site Address:			
Jowett House Farmhouse, New Road, Barnsley			
Project:			
Internal Alterations, Conversion From 1 to 2 Dwellings			
Drawing title:			
Typical Details			
Status:	Date:		
Planning	September 2023		
Project no:	Drawing no:	Revision:	Scale:
DSA-JFH	05	-	1:20@A3