
Rev	Date	Revision

FRONT




SIDE

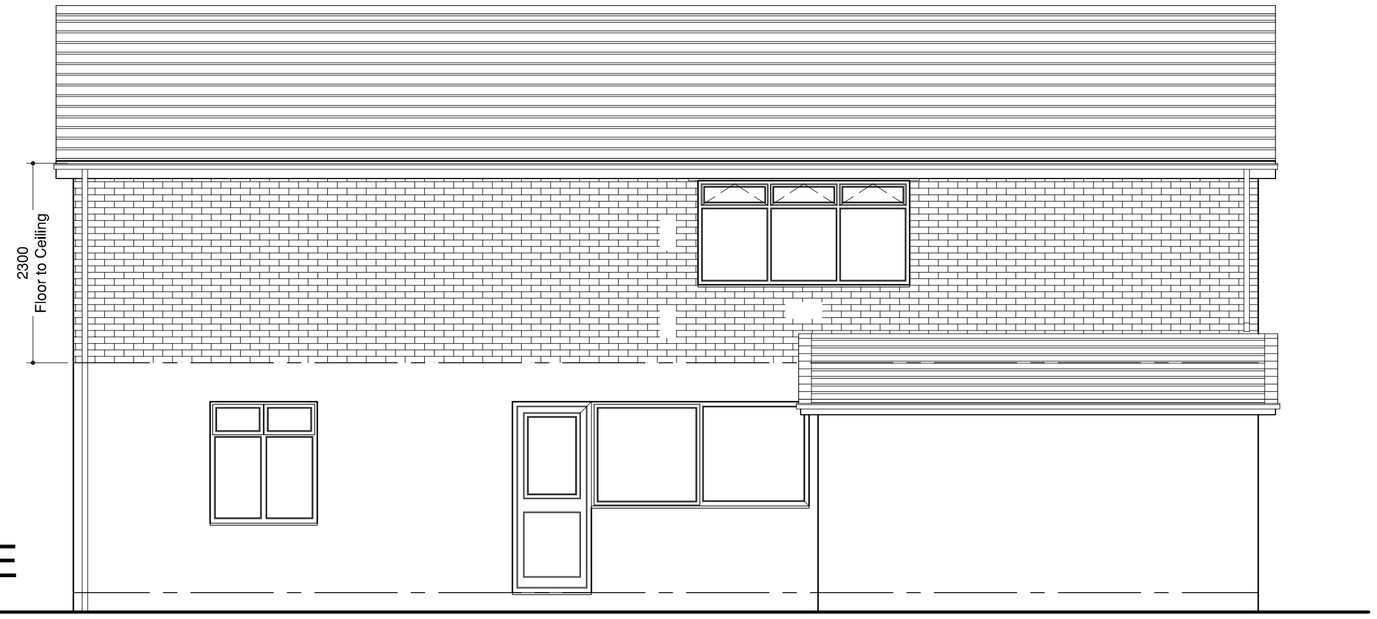


REAR




SIDE

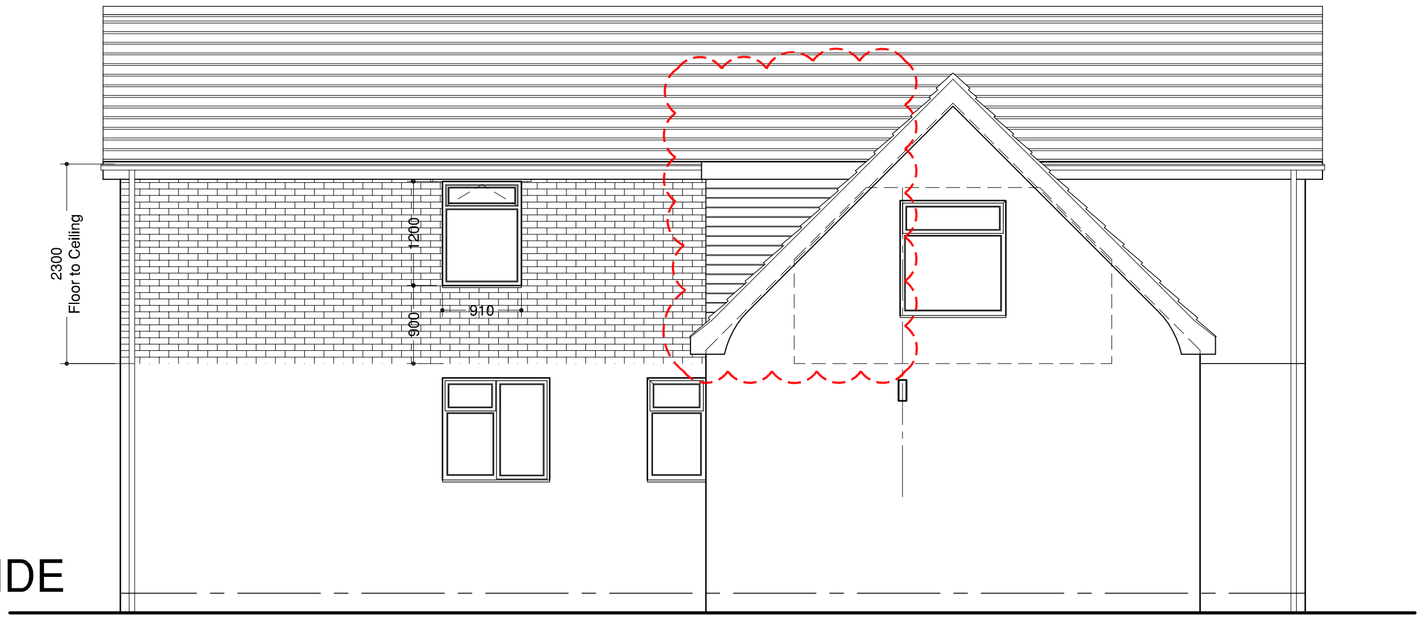

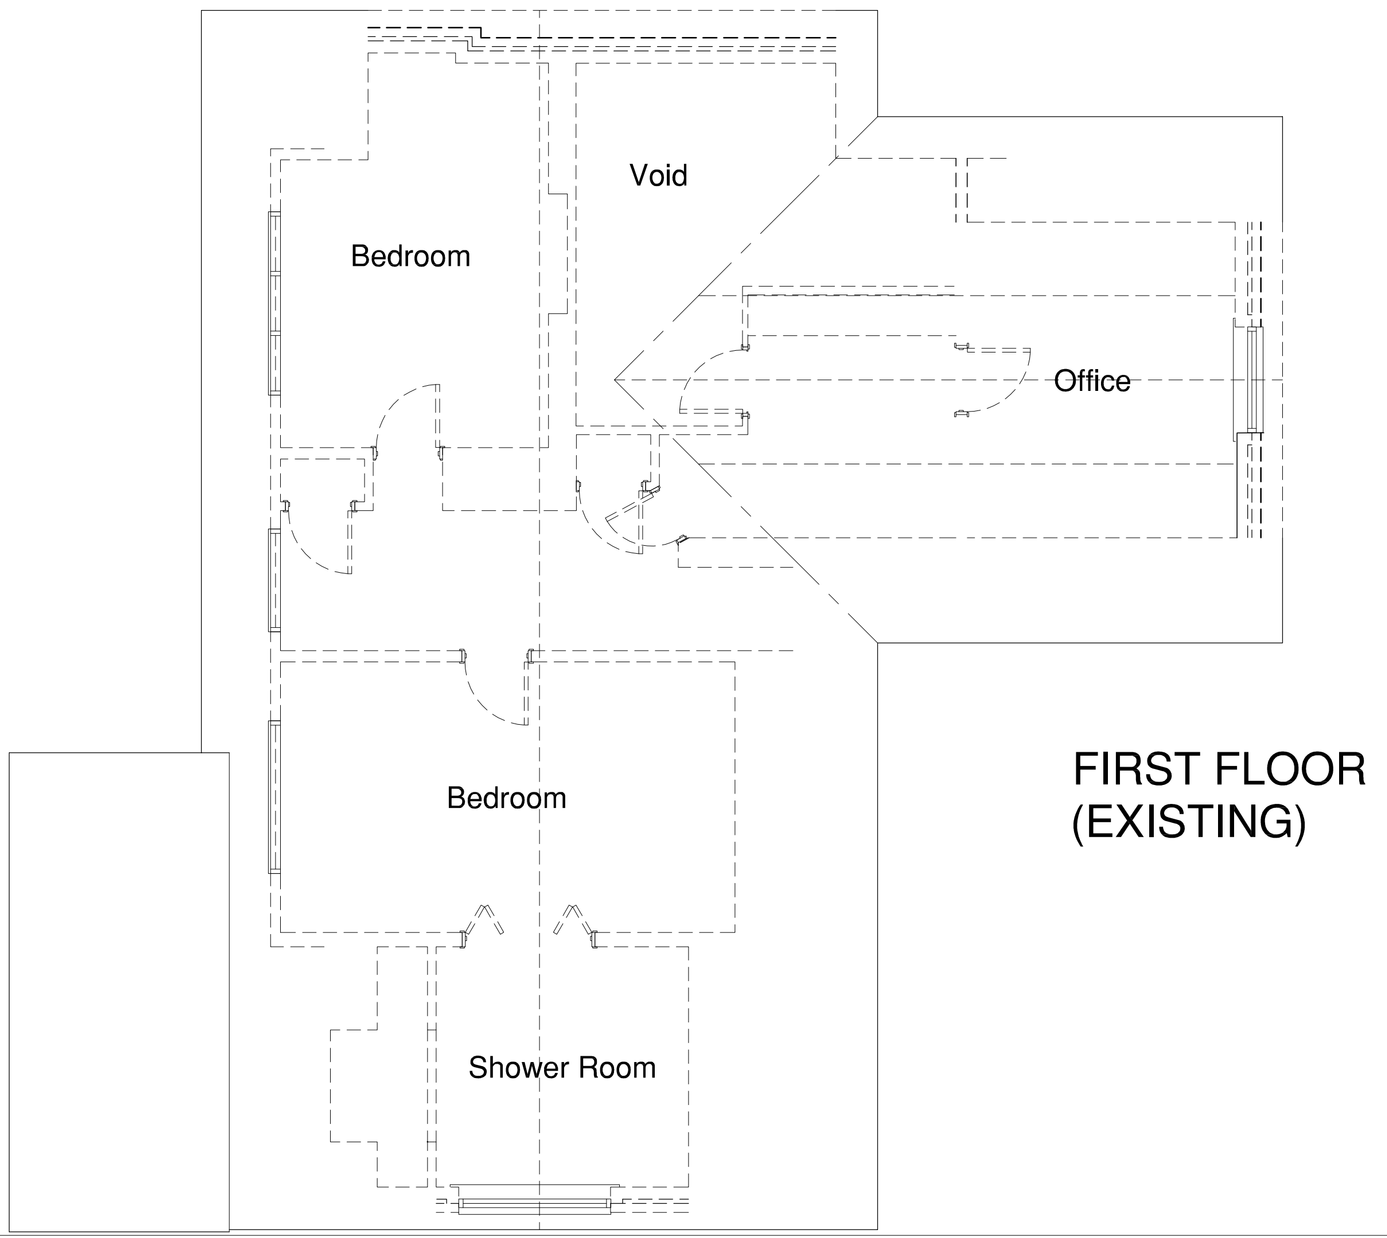

FIRST FLOOR
(EXISTING)

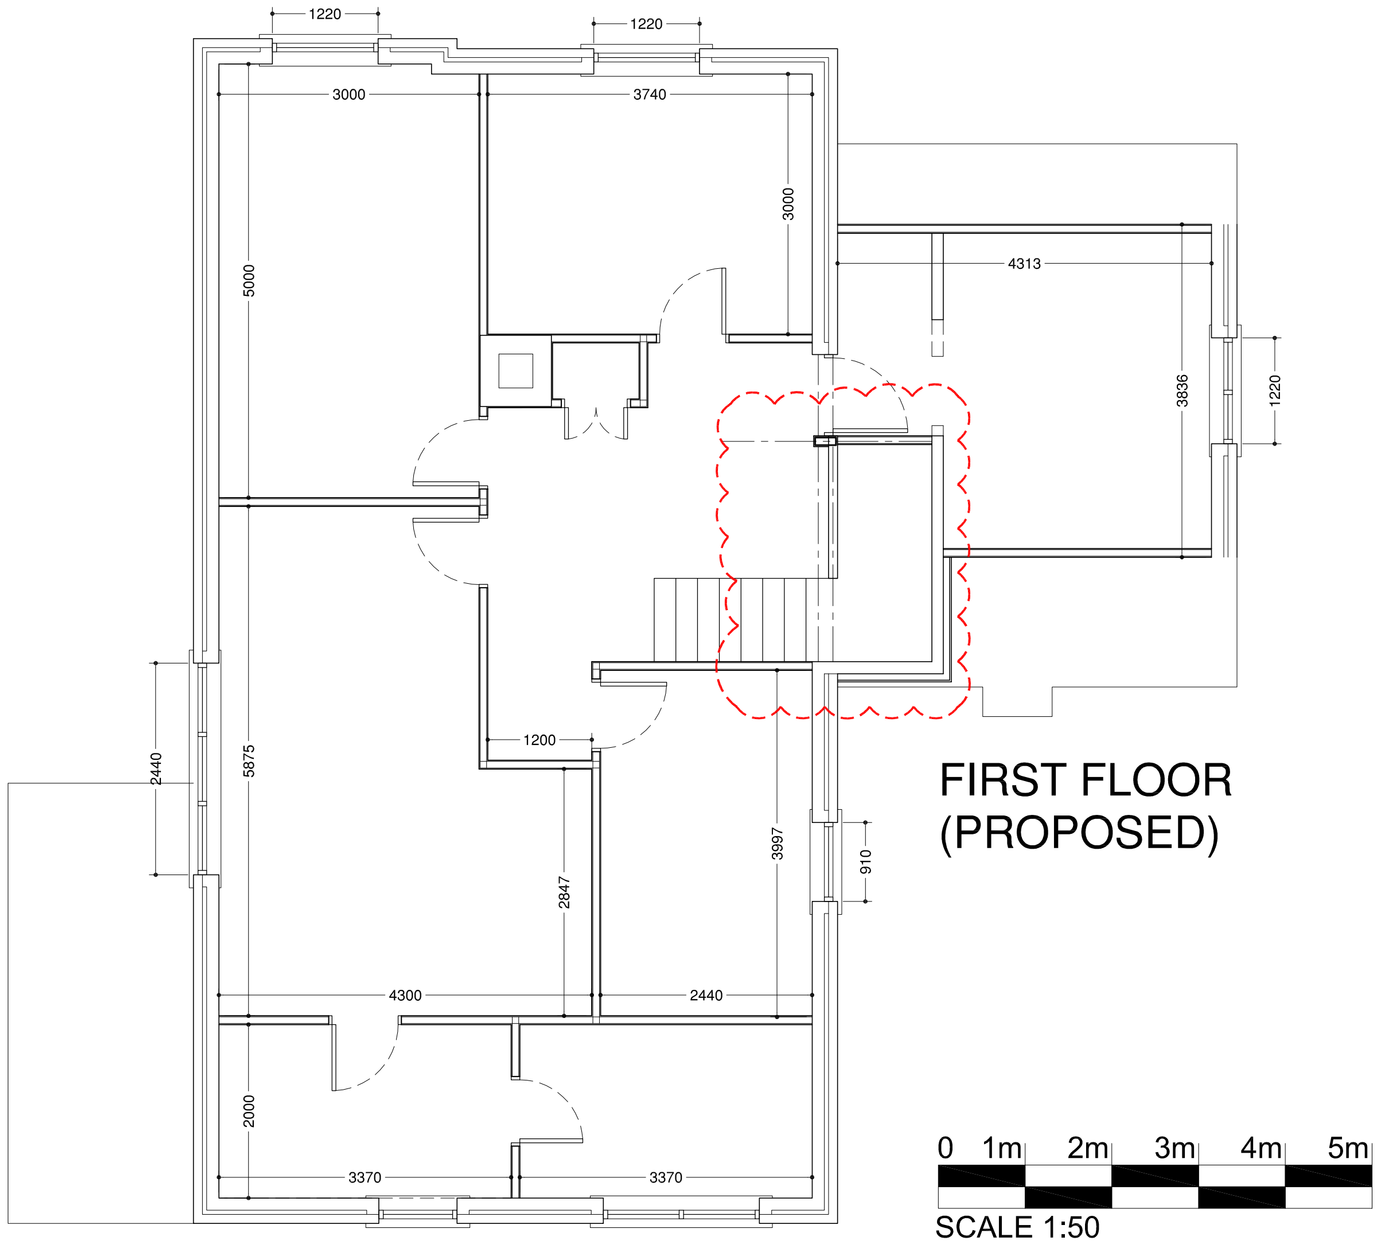

FIRST FLOOR
(PROPOSED)

0 1m 2m 3m 4m 5m

SCALE 1:50

Rev	Date	Revision

PROJECT:
Convert Chalet Bungalow
to 2 Storey House
74, Pontefract Road,
Broomhill

CUSTOMER / CLIENT:
Broomhill Business Services

DRAWING:
Plans & Elevations
As Proposed

QuoCAD Ltd.
13, Thirlmere Avenue, ELLAND
West Yorkshire
HX5 9PN
Tel: 01422 258218 Mob: 07879 881138
E-Mail:graham.slddons@blueyonder.co.uk

SCALE:	DATE:	DRAWN:	DWG NO.	REV
1:50 @ A1	Dec '08	gbgs	02	-