


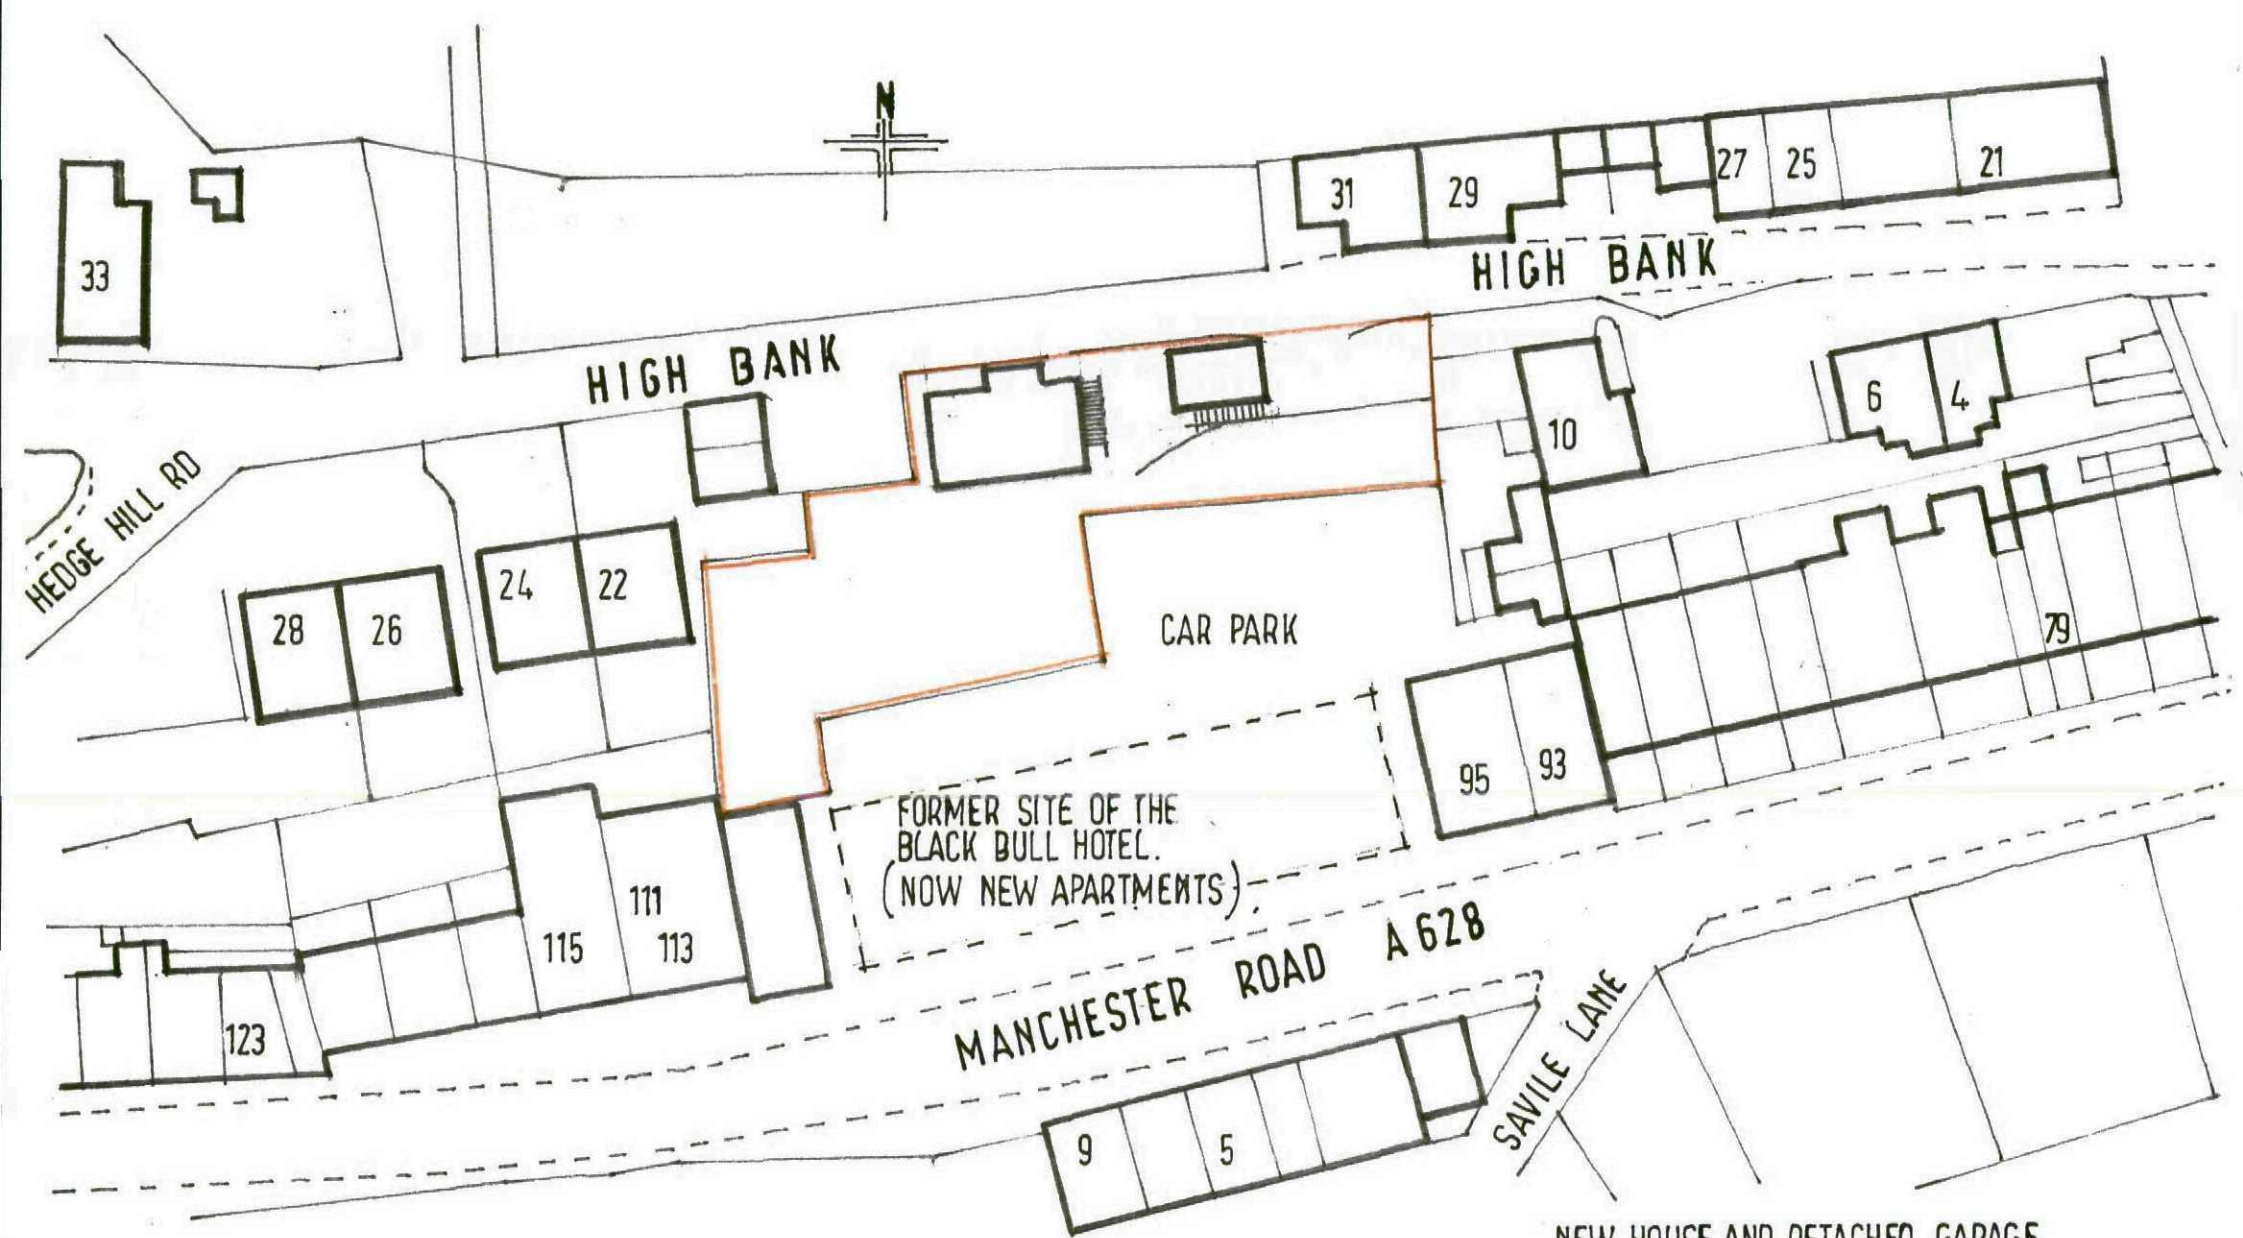

SITE PLAN 1:500

NEW HOUSE AND DETACHED GARAGE
ON LAND ADJACENT TO
NO 10 AND NO 22 HIGH BANK
MANCHESTER ROAD
THURLSTONE
DATE SEPT 2011