
[redacted]

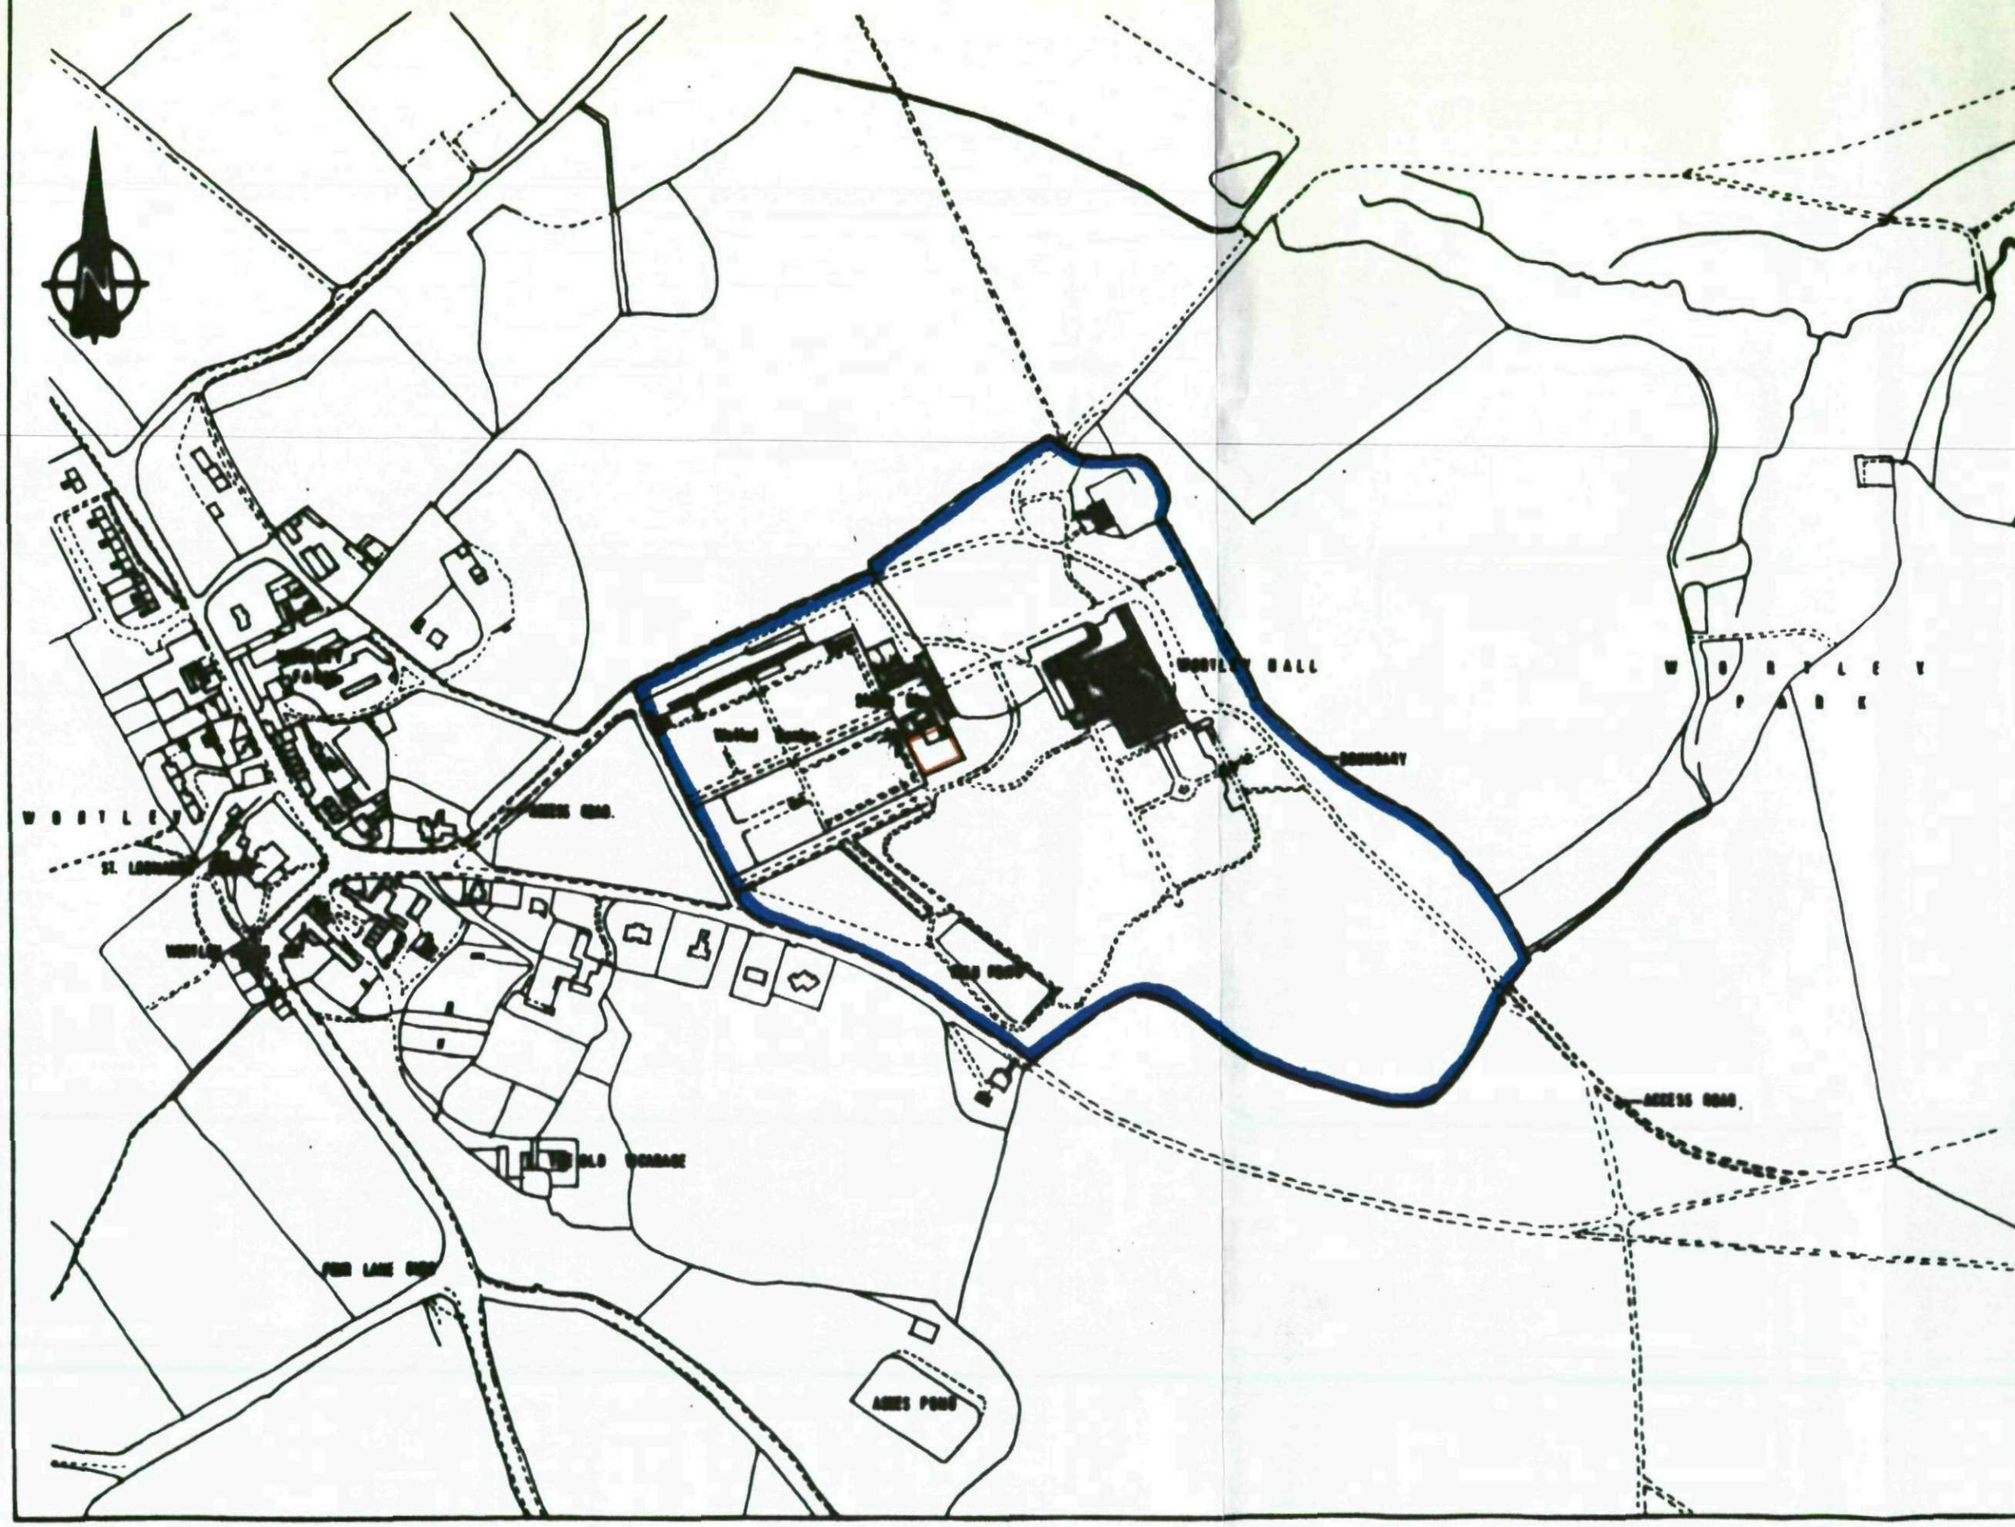

[redacted]

WORTLEY HALL LTD.

WORTLEY HALL, WORTLEY,
SHEFFIELD S30

LOCATION PLAN

[redacted]	drawn by JMG	date 03/05
job no. 35.06/07	drawing no. E/01	[redacted]