
North

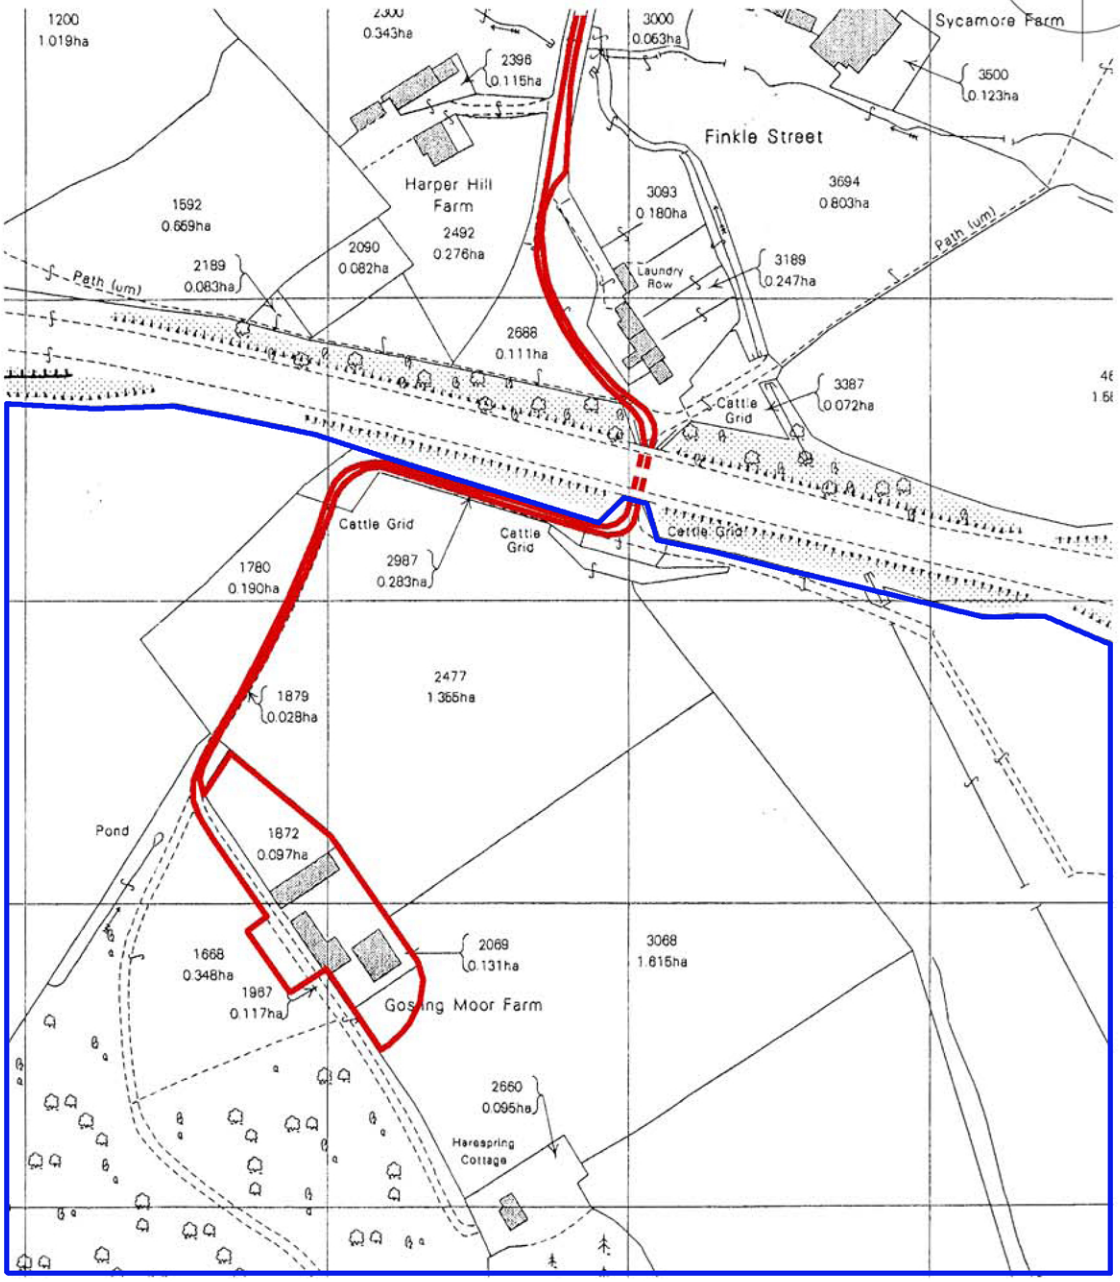

OS License No: LIG0015

0 cm | 2 cm | 4 cm | 6 cm | 8 cm | 10 cm | 12 cm | 14 cm | 16 cm | 18 cm

GOSLING MOOR FARM
OFF FINKLE STREET
WORTLEY

LOCATION PLAN

DATE: OCT 08

DWG NO: 0S1

REF: 22.25

SCALE: 1:1250

This drawing and the copyright is the Architects property and maybe used or reproduced only by agreement. All Dimensions in Millimeters Unless specified otherwise and subject to verification on site.

Chris Carr Associates
ARCHITECTS
6a Eastgate Barnsley
S70 2EP
Tel: 01226 286256 Fax:01226 207304
Email: mail@cca-arch.co.uk