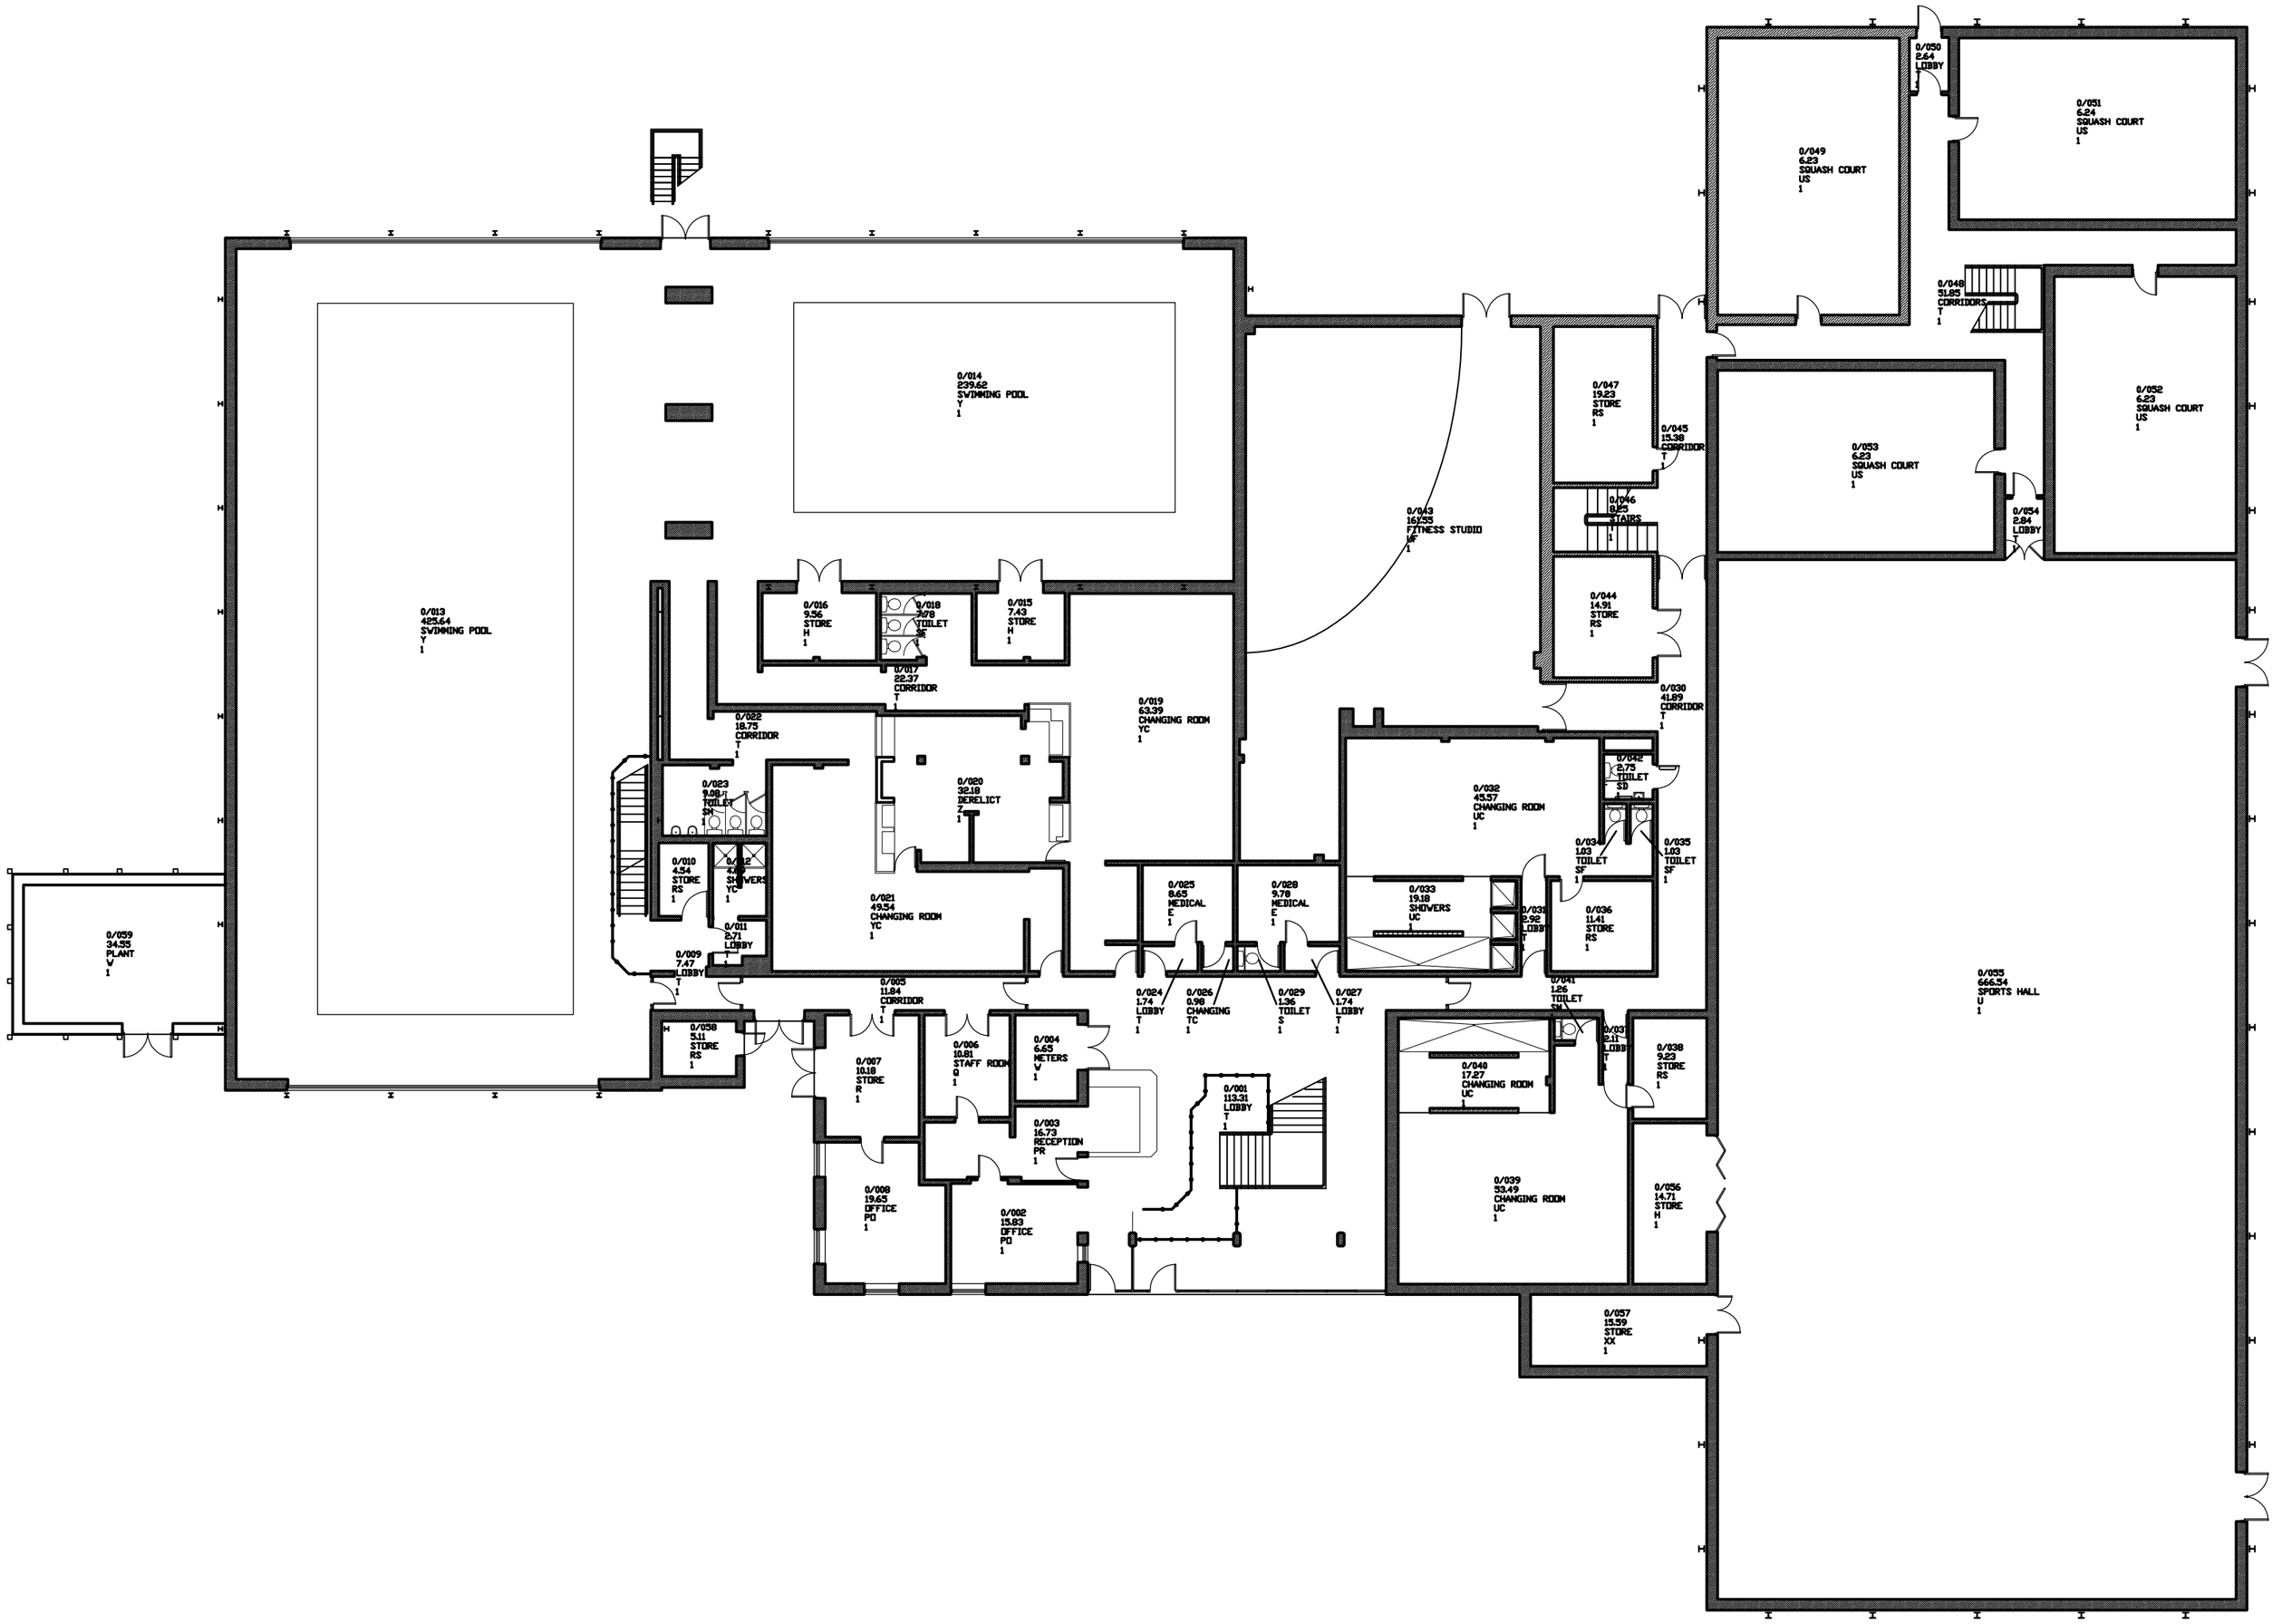


BARNSLEY
Metropolitan Borough Council

Property & Procurement
Alan White
Assistant Executive Director
Springfield House, Springfield St
Barnsley S70 6HH
Tel. 01226 774300
Fax. 01226 774399

PROJECT	DRAWING	Project Code	Drawing No.	Date	Revision
ASSET MANAGEMENT SURVEY DRAWING	HOYLAND LEISURE CENTRE,GROUND FLOOR	A00022			
		Scale 1:200	Drawn S.Ellis	CAD File Information	