


AREA 5 HA
SCALE 1:2500

CENTRE COORDINATES: 434150, 404964

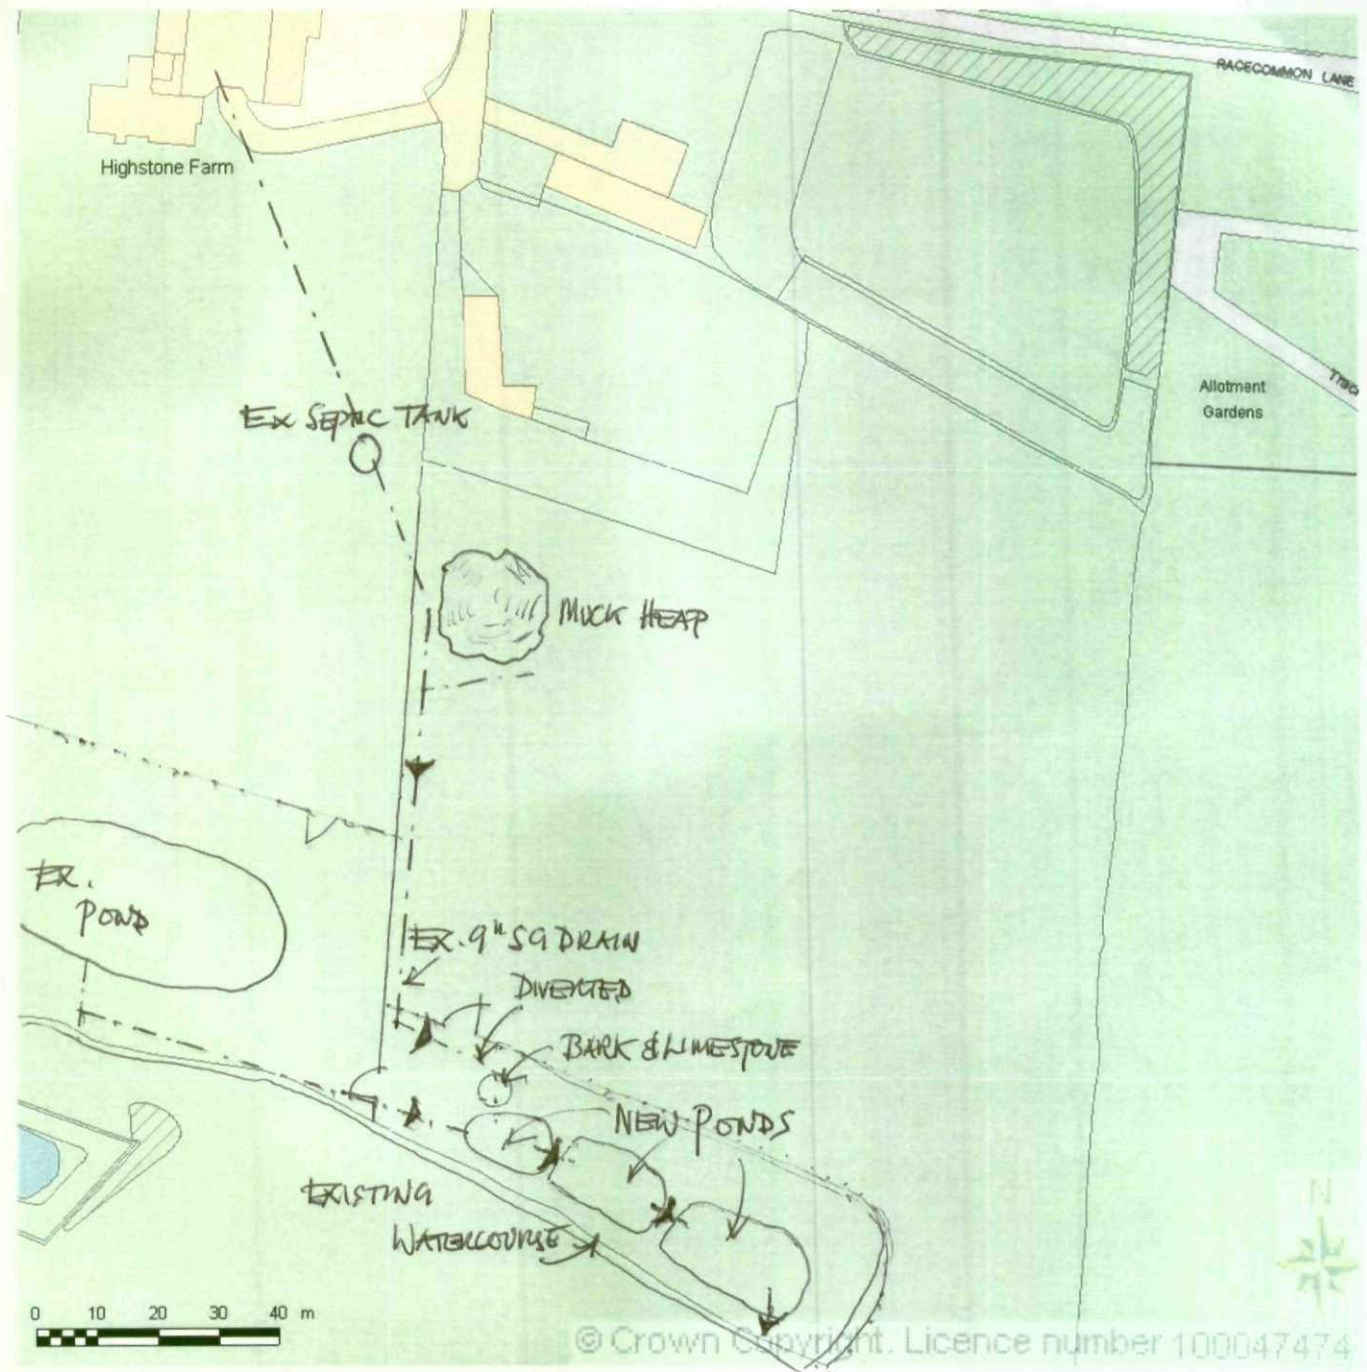


SEWER GARDEN

DIRECT EXISTING FOUL DRAIN FROM RUNNING DIRECTLY INTO WATERCOURSE
 DIRECT EXISTING OVERFLOW FROM ADJACENT POND TO AID FILTRATION
 FORM 3 SHALLOW PONDS & PLANT WITH REEDS & WILLOWS
 TOGETHER WITH INDIGENOUS WATER PLANTINGS.
 OVERFLOW TO ENTER EXISTING WATERCOURSE WITH PURE WATER,

AREA 16 HA
SCALE 1:2500

CENTRE COORDINATES: 433982, 404939

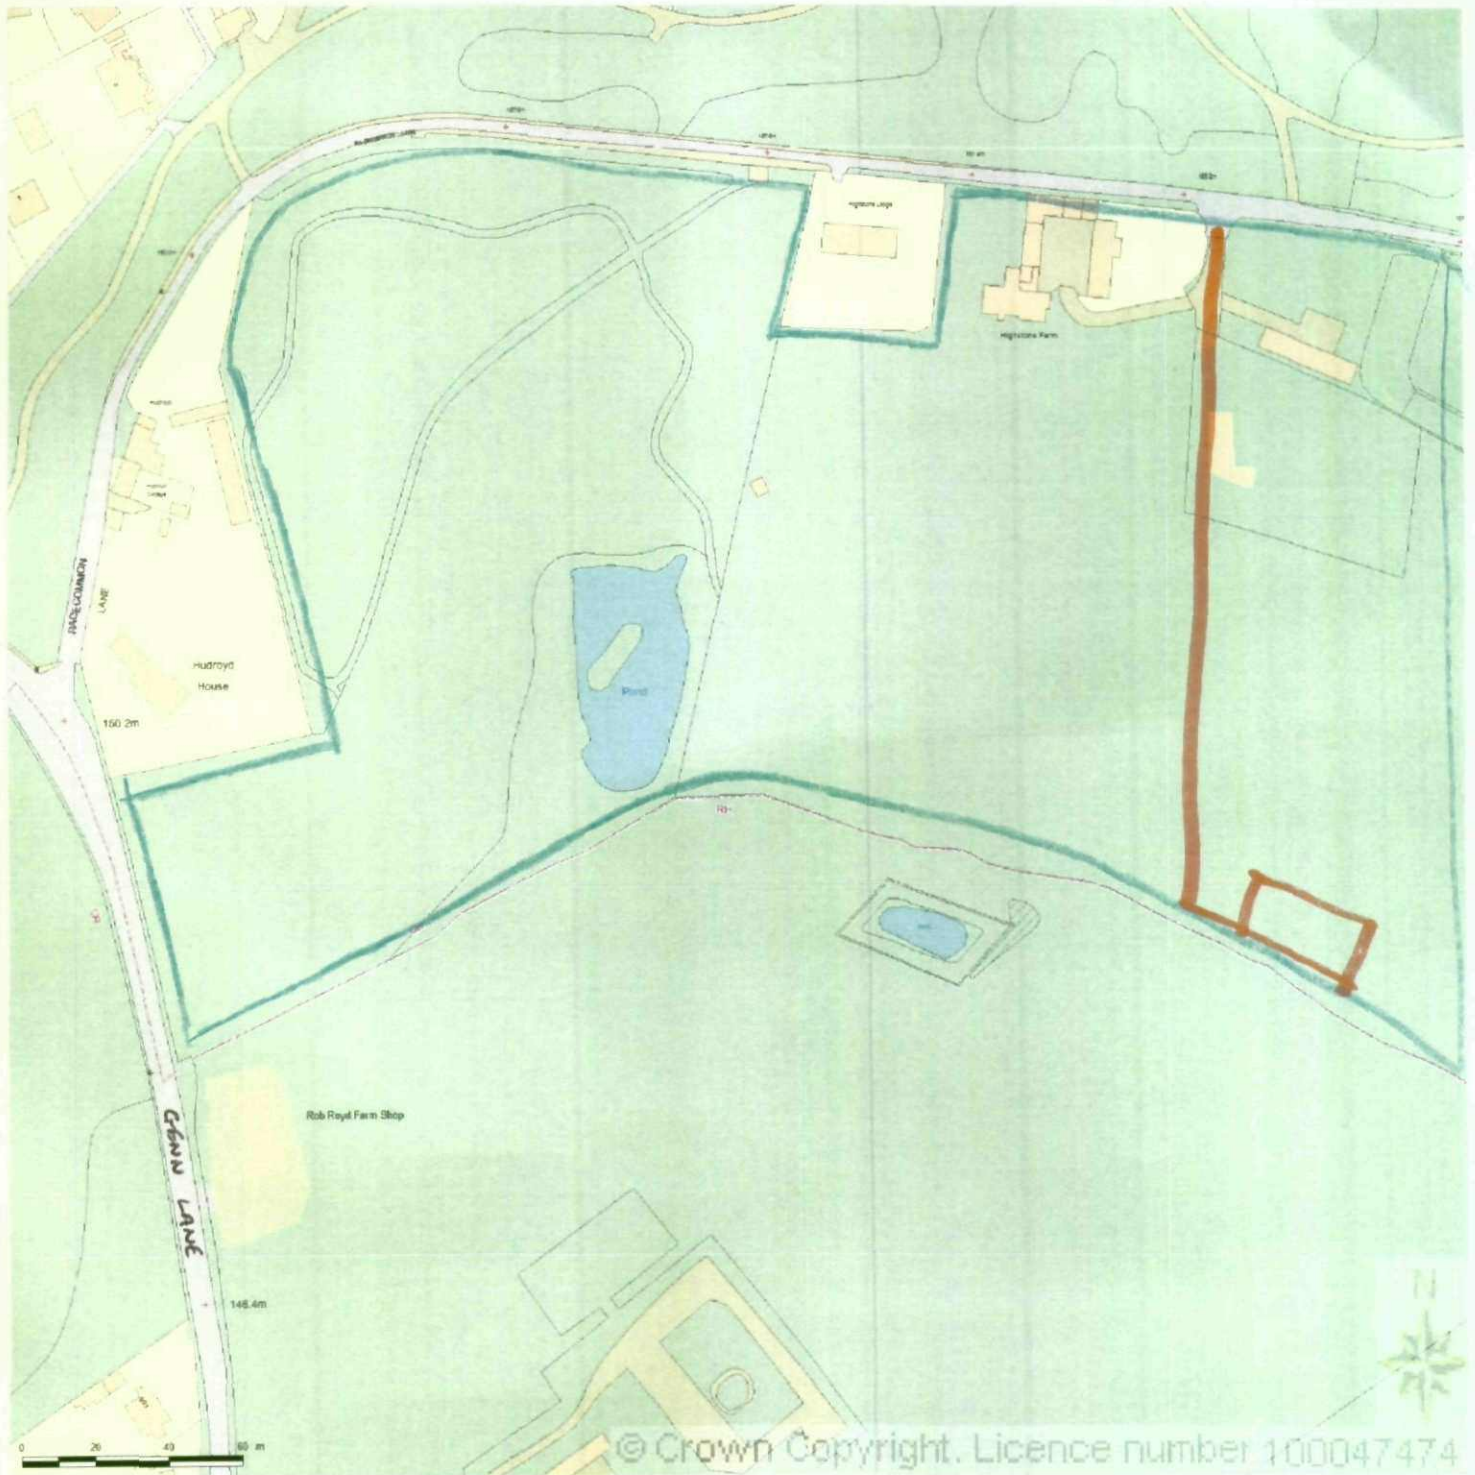

Supplied by Streetwise Maps Ltd
www.streetwise-maps.com
Licence No: 100047474