

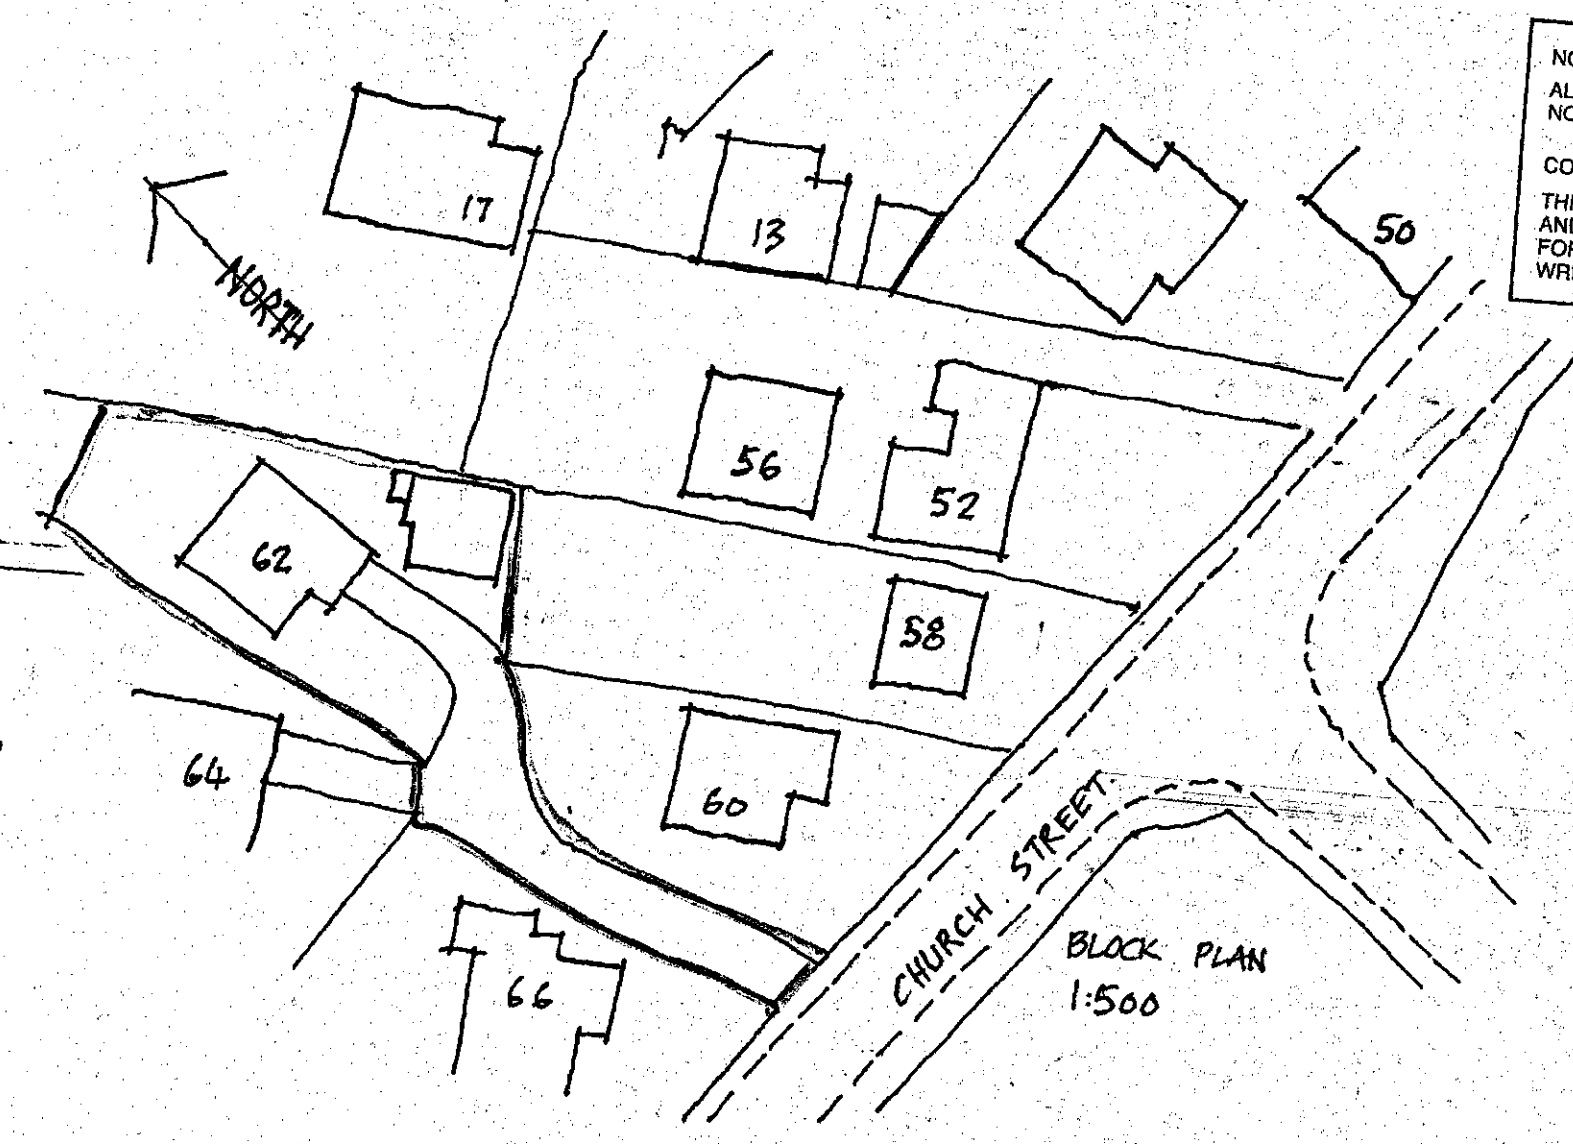
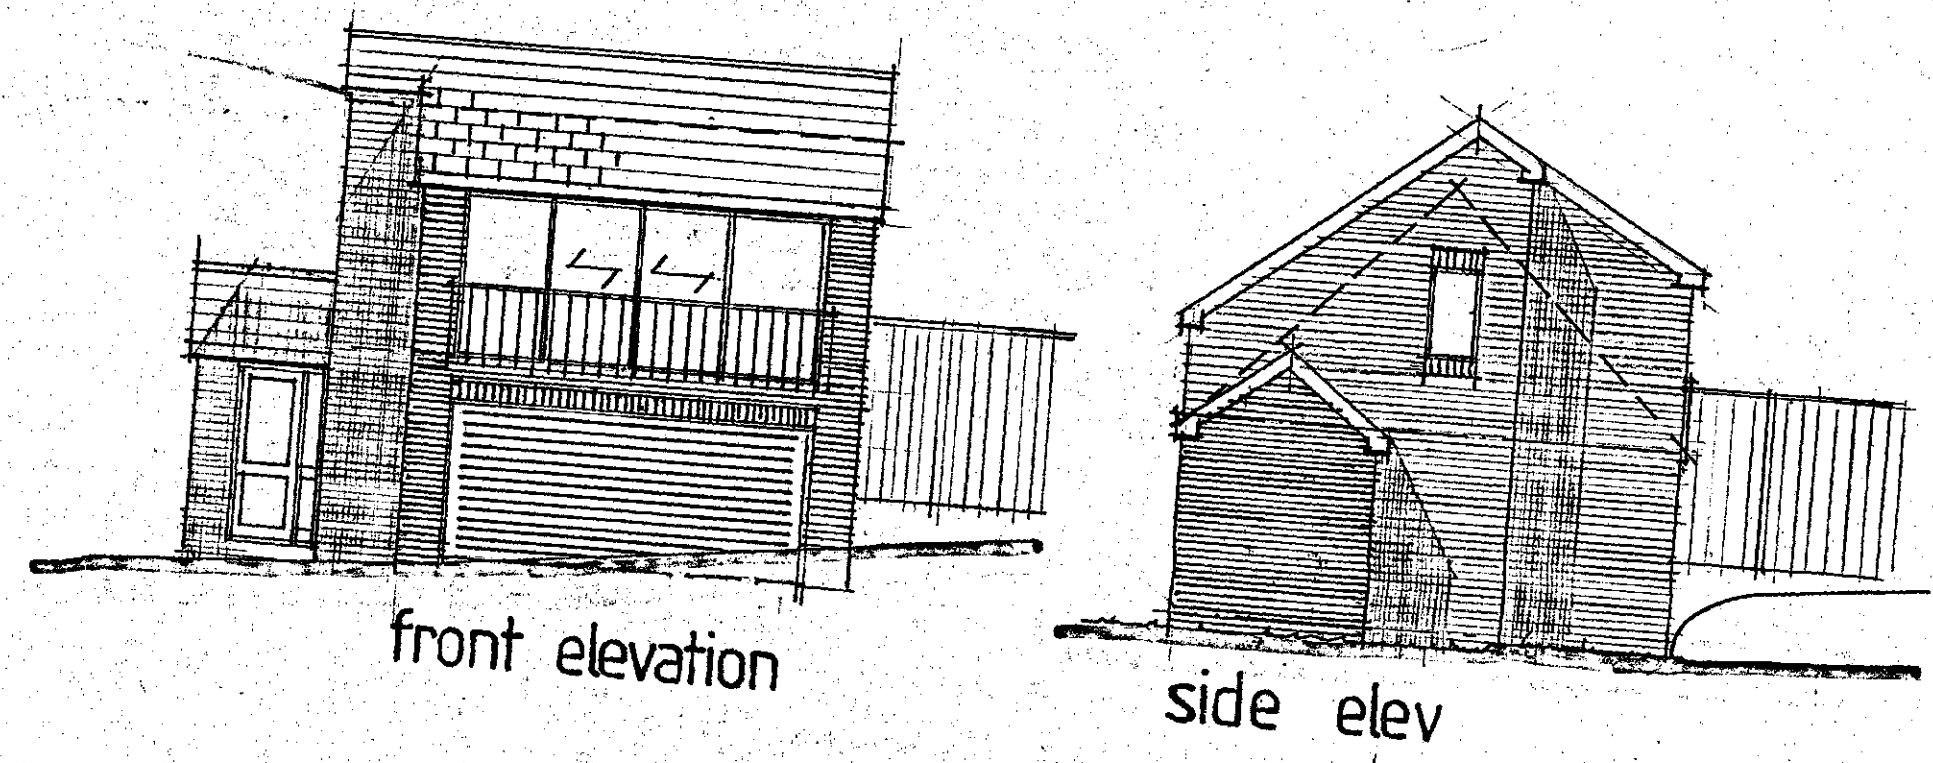
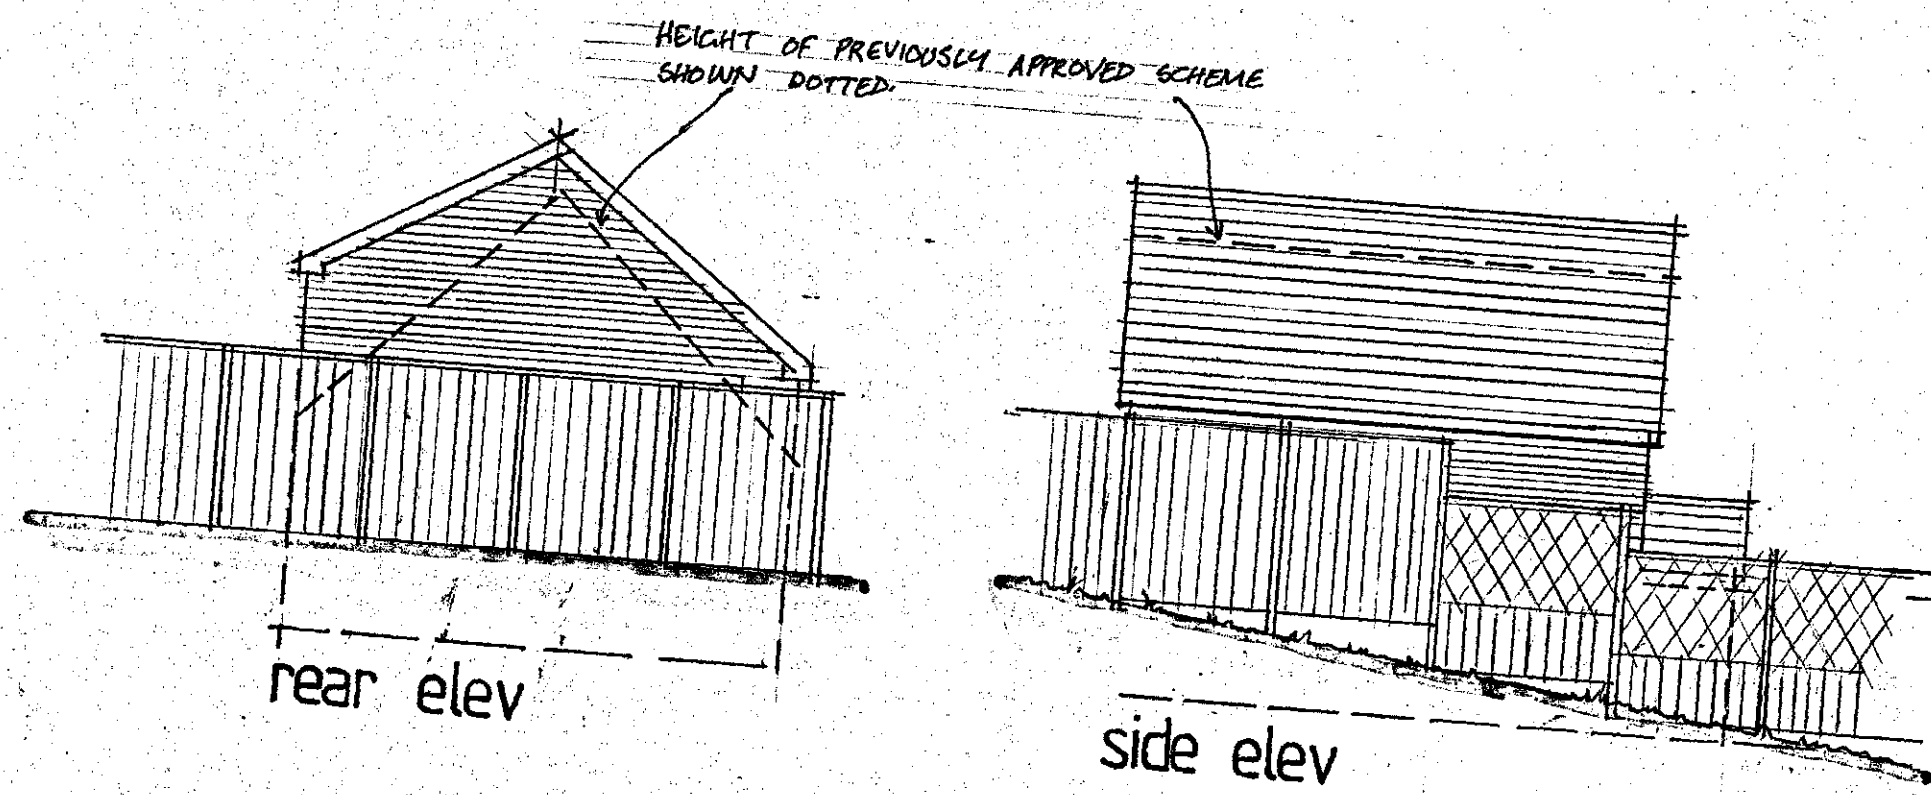
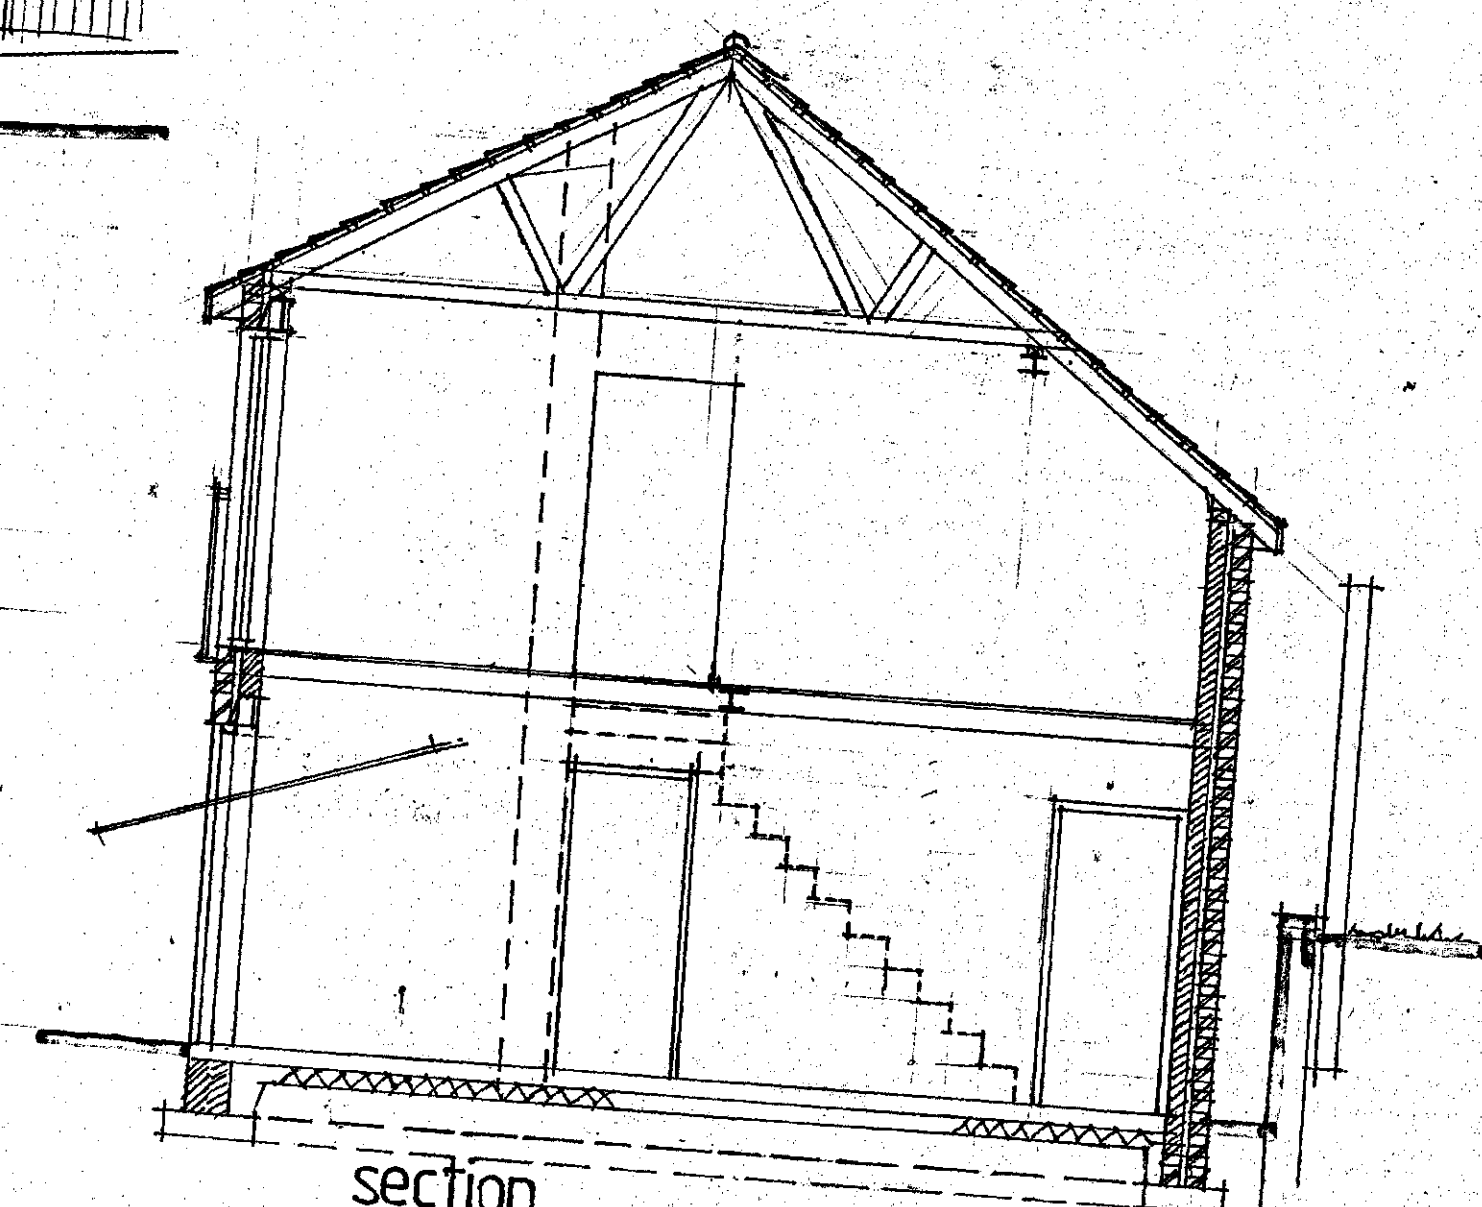


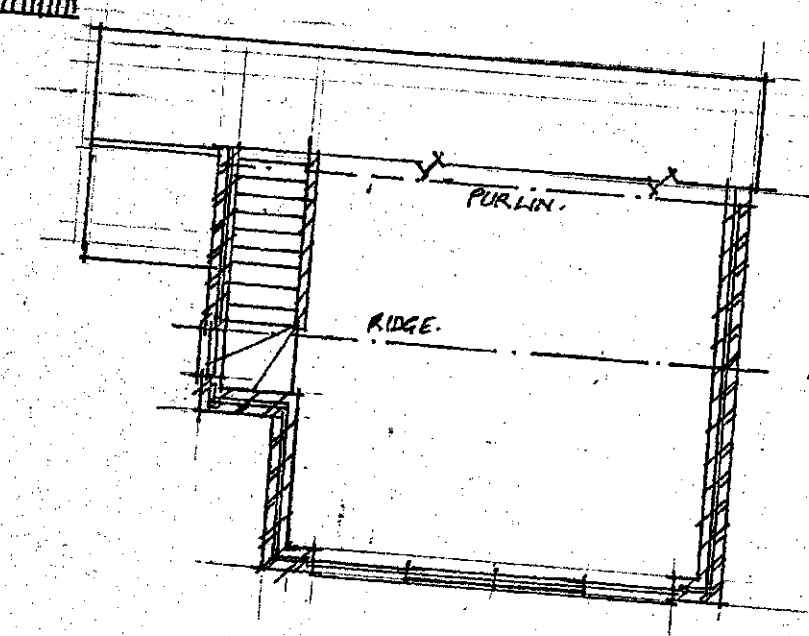

NOTE:
ALL DIMENSIONS MUST BE CHECKED ON SITE
NOT SCALED FROM THIS DRAWING.

COPYRIGHT:
THIS DRAWING IS THE PROPERTY OF THE COMPANY
AND MAY NOT BE COPIED, USED OR DISCLOSED
FOR ANY PURPOSE EXCEPT AS AUTHORIZED
IN WRITING BY THE COMPANY.

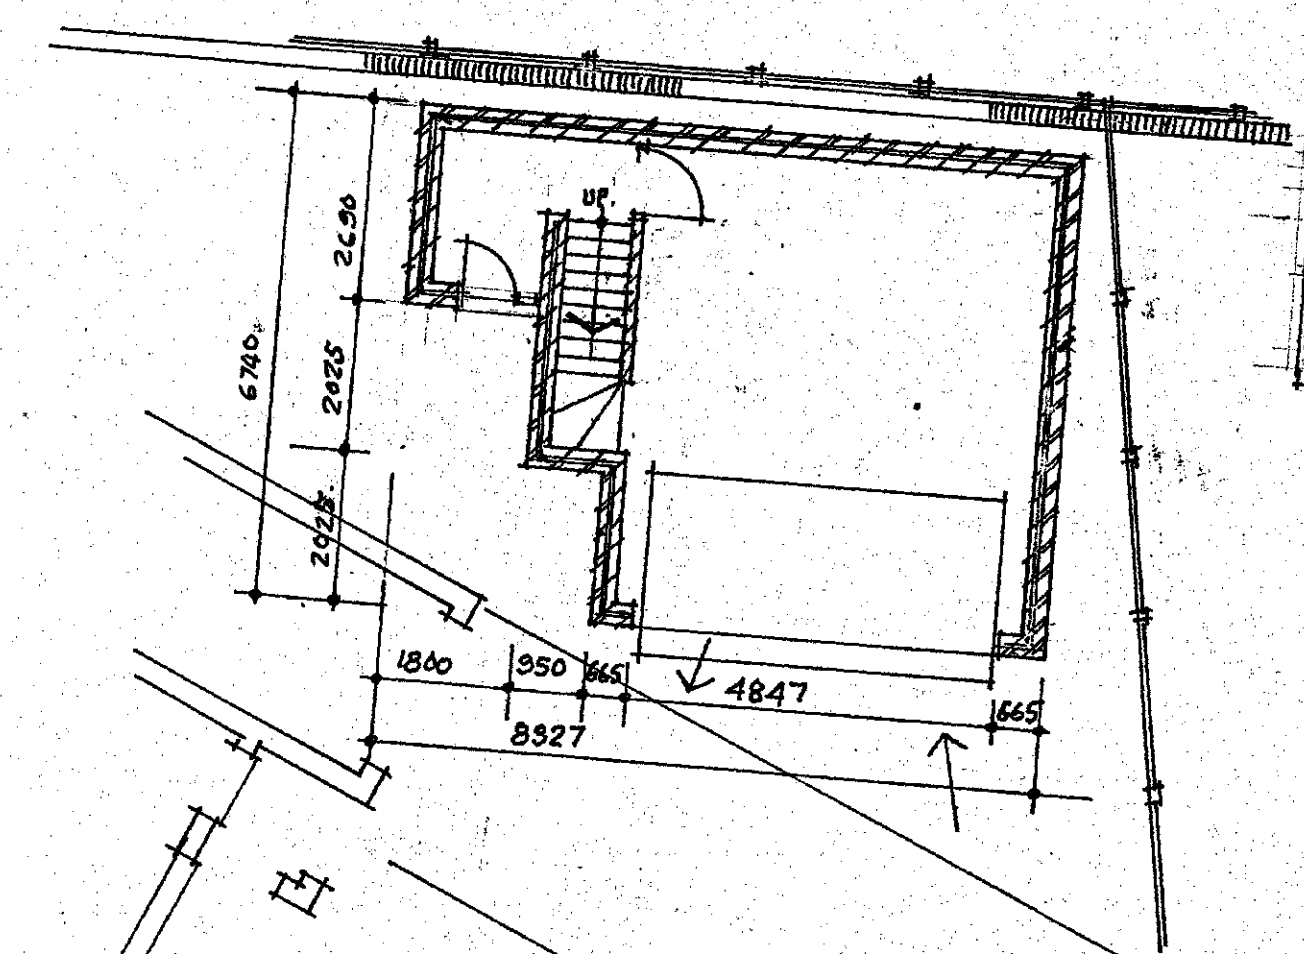

PREVIOUS APP. NO 2012/0738
DATED 22ND AUGUST 2012.

REV.	DATE	AMENDMENT
CLIENT MR D. FIRTH		
TITLE PROPOSED AMENDMENT TO MAKE MORE ROOM TO STORE / PLAYROOM OVER GARAGE, 62 CHURCH STREET CAMBER BARNESLEY		

P. Dimelow
B.A. (hons) Dip Arch. M.A.
Architectural Design and
Planning Consultant

Ash Barn
Finkle Street
Worley
Sheffield
S35 7DH 0114 2884937

SCALE 1:100 / 1:50	DATE JULY 2016	DRAWN P.D.
DRAWING No.		REV.
DEC		

B.M.B.C
CORPORATE MAIL ROOM
10 AUG 2016
Received by:
ORIGINAL COPY