

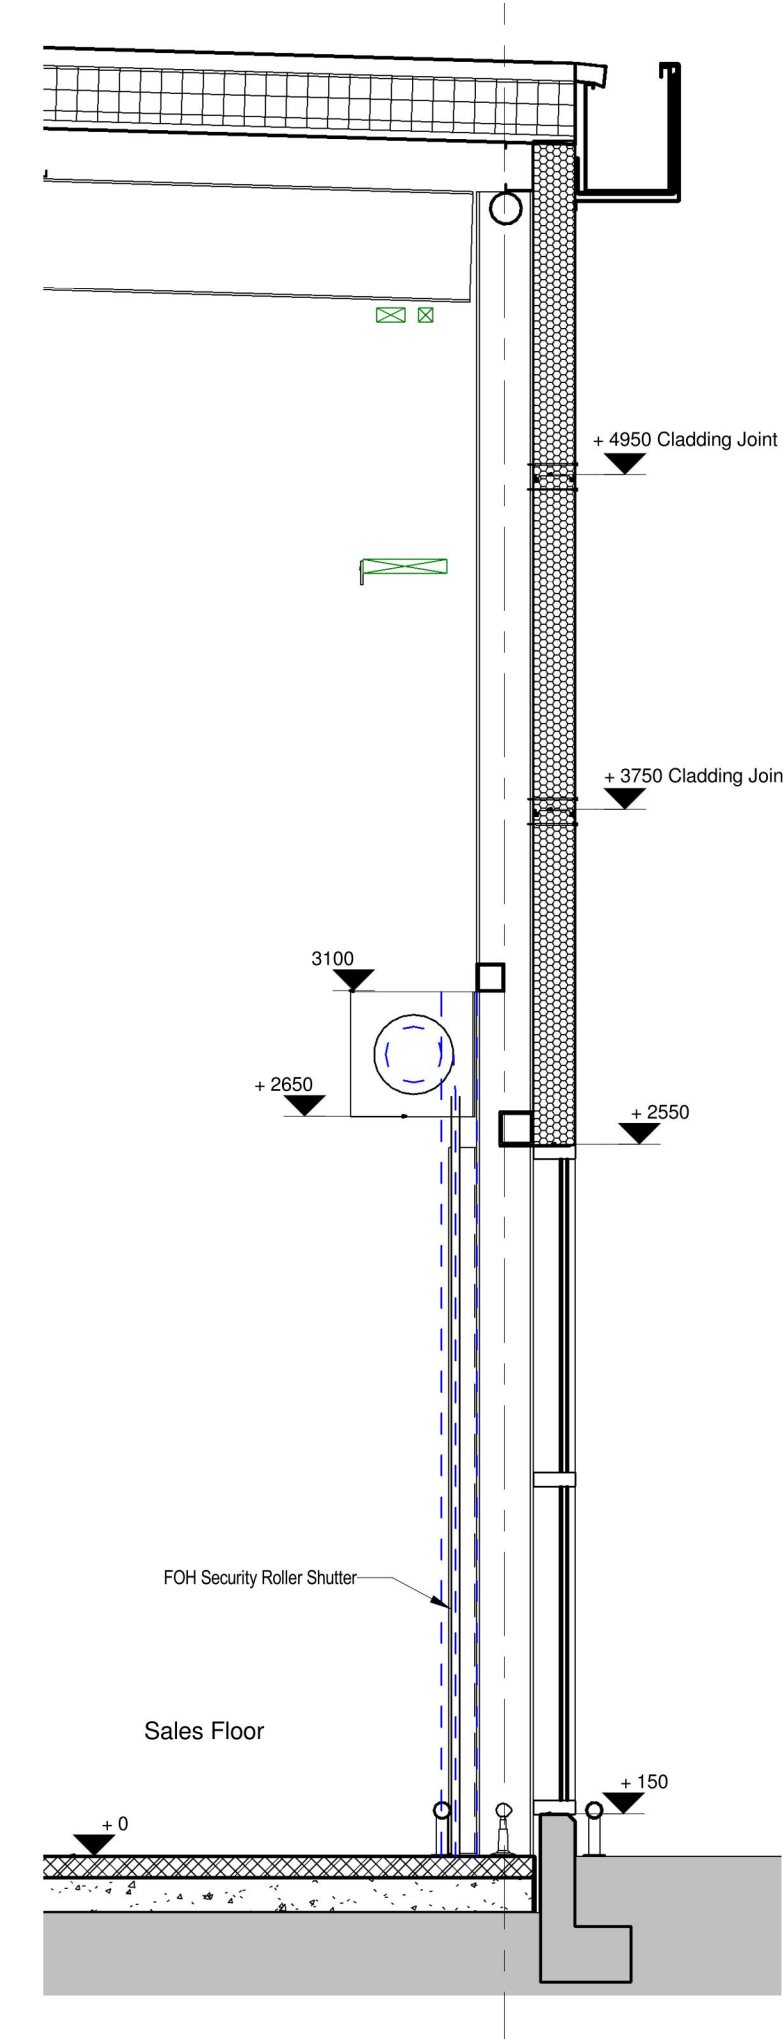


Internal
Installation

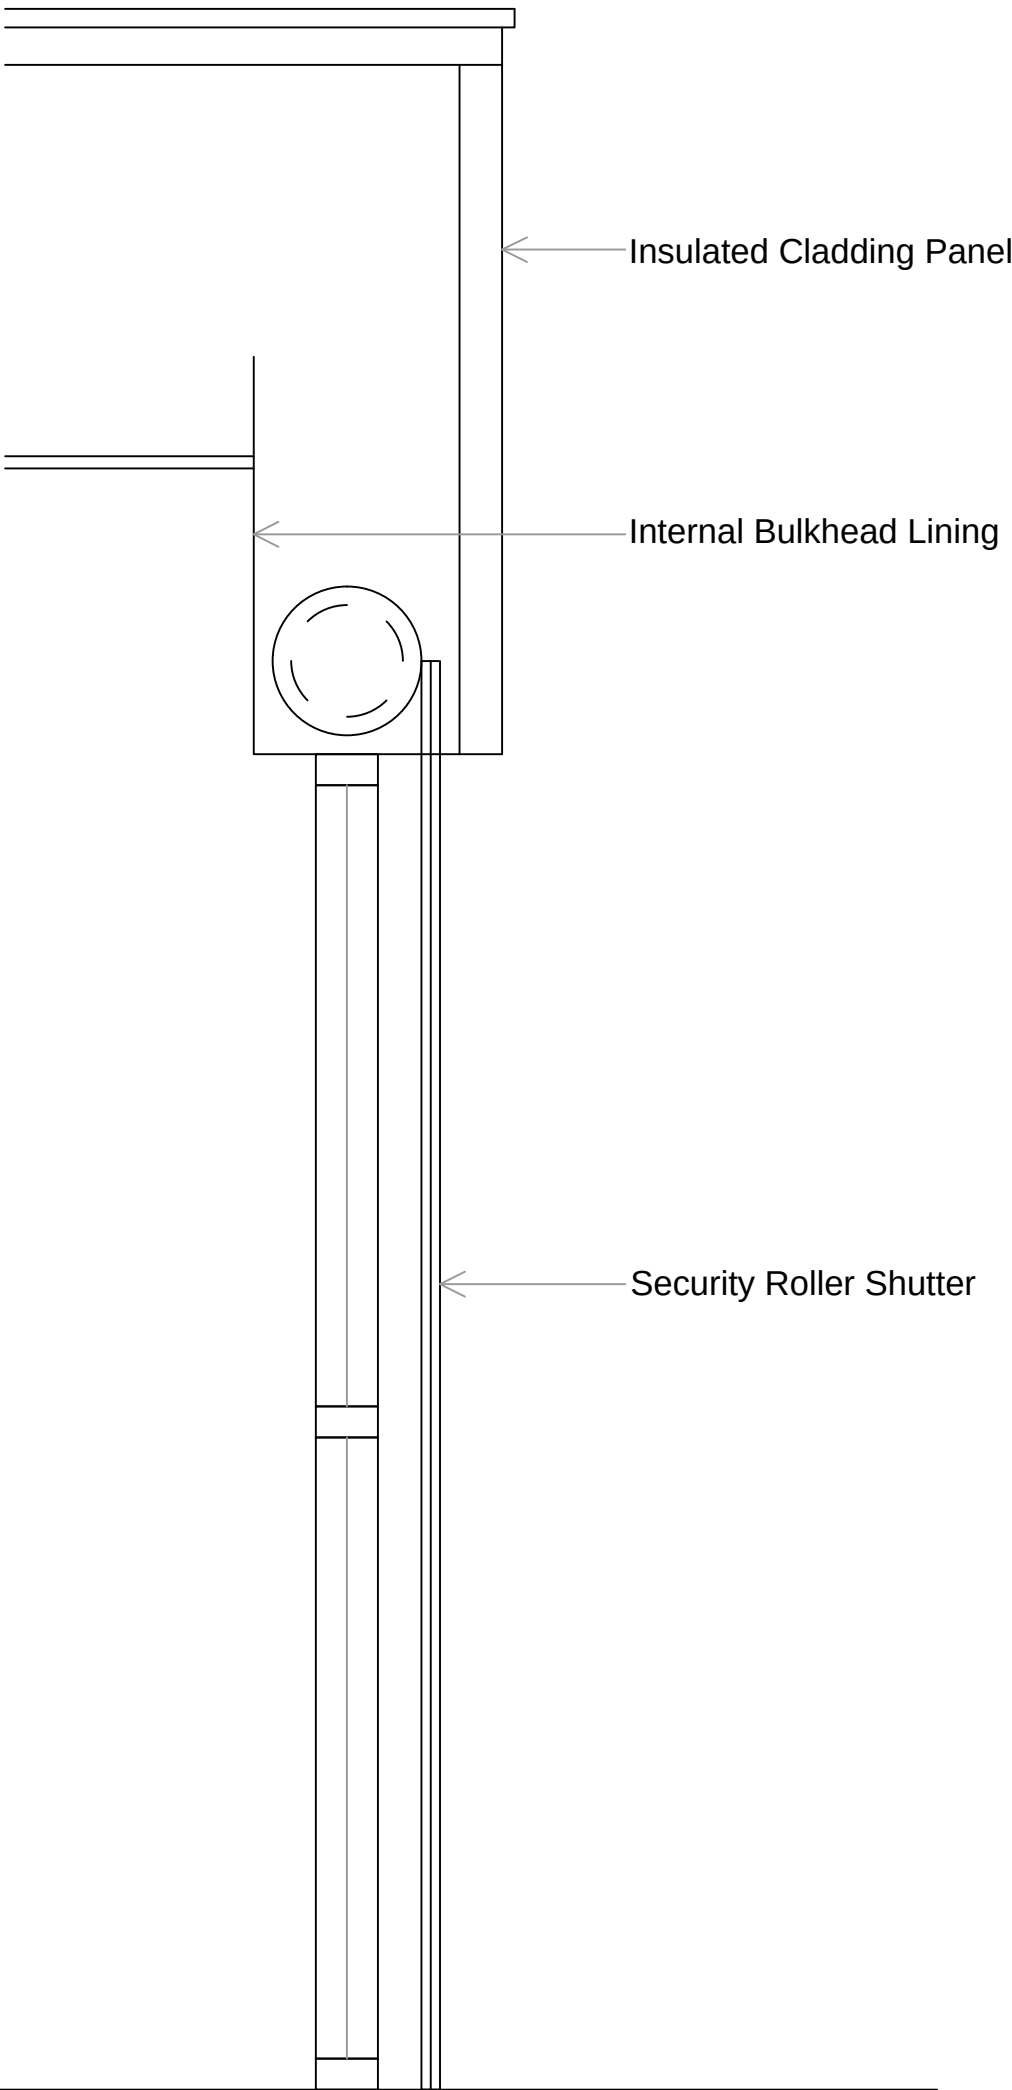

External
Installation

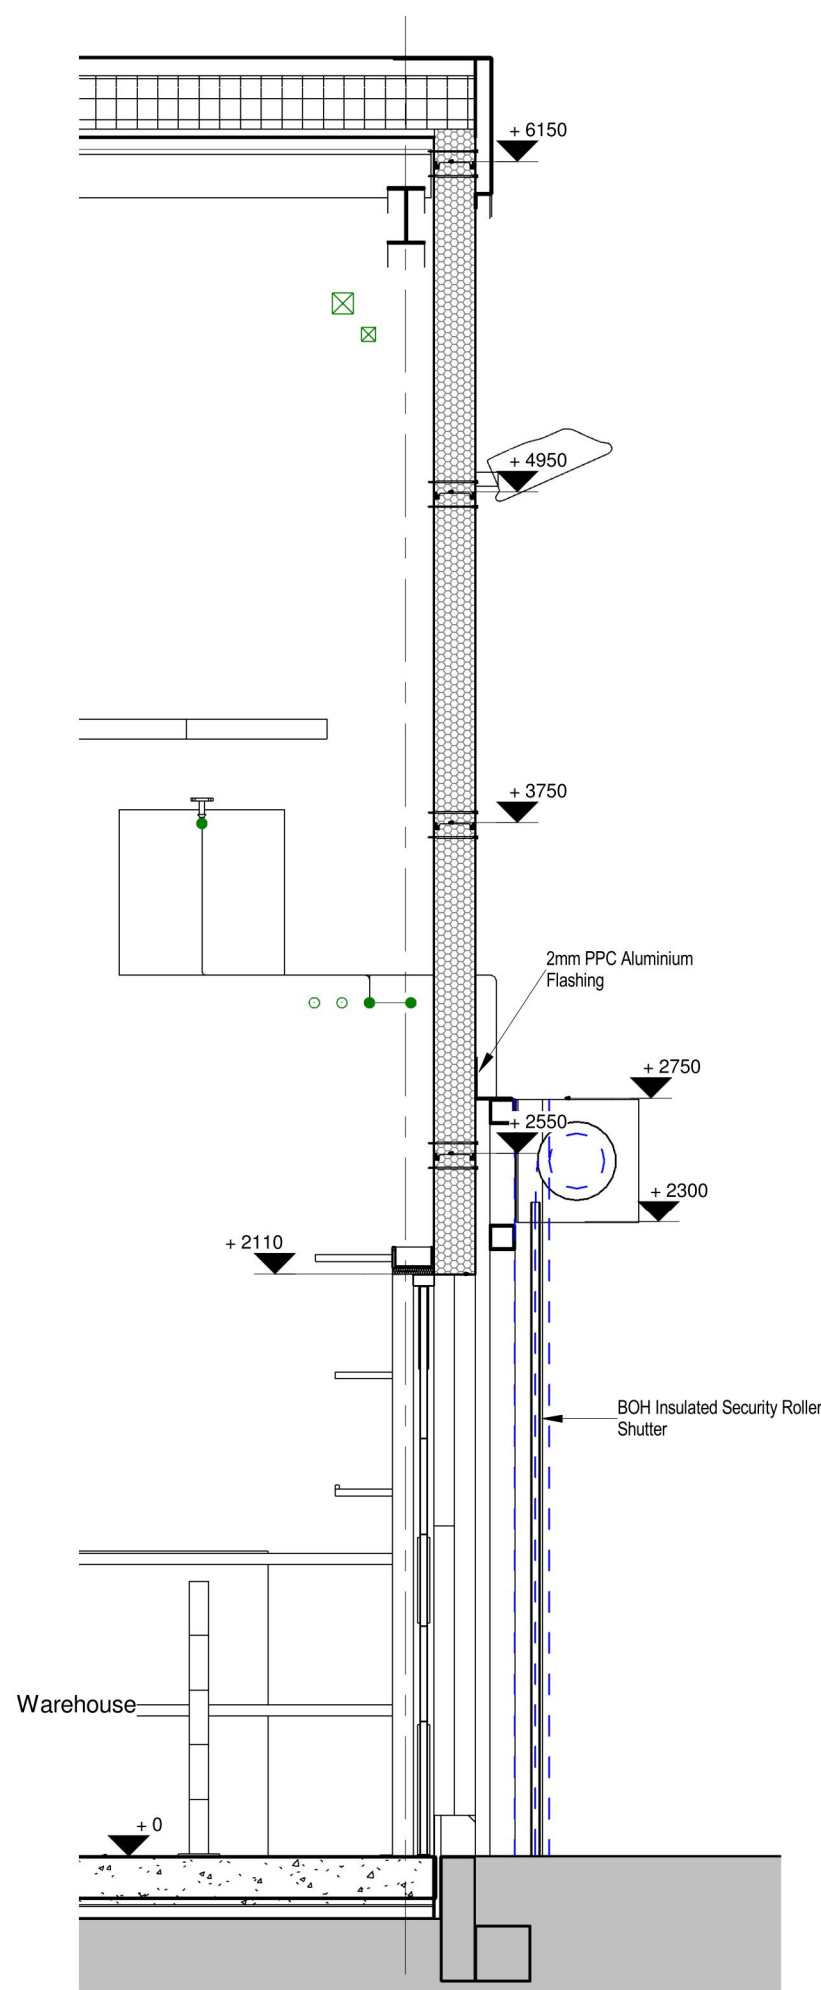

Concealed
Installation

General Notes

- No dimensions are to be scaled from this drawing, all dimensions are to be checked on site by the contractor prior to any works taking place.
- Any discrepancies are to be reported to Key Electrical immediately.
- This drawing is the property of Key Electrical and is not to be used, copied or reproduced without the owners consent.

E Key Electrical Contractors & Storefitters Ltd.

Rev No	Date	By	Details
Client: ASDA			
Site: 25K Supermarket 2012 Model			
Project: Roller Shutter Cross Sections			

Drawing No.	Revision:	Drawn By:
KEY/Roller Shutters	A	TM

Date:	Scale:	Status:
15/01/14	NTS @ A1	Preliminary



ELECTRICAL
BUILDING
STORE FITTING
PROJECT MANAGEMENT

Key Electrical Contractors & Storefitters Limited.
Unit 5C, Roundwood Industrial Estate, Ossett, Wakefield, WF5 9SQ
Tel: 01924 269999 | Fax: 01924 269998
Email: mail@keyelectrical.biz | Web: www.keyelectrical.biz