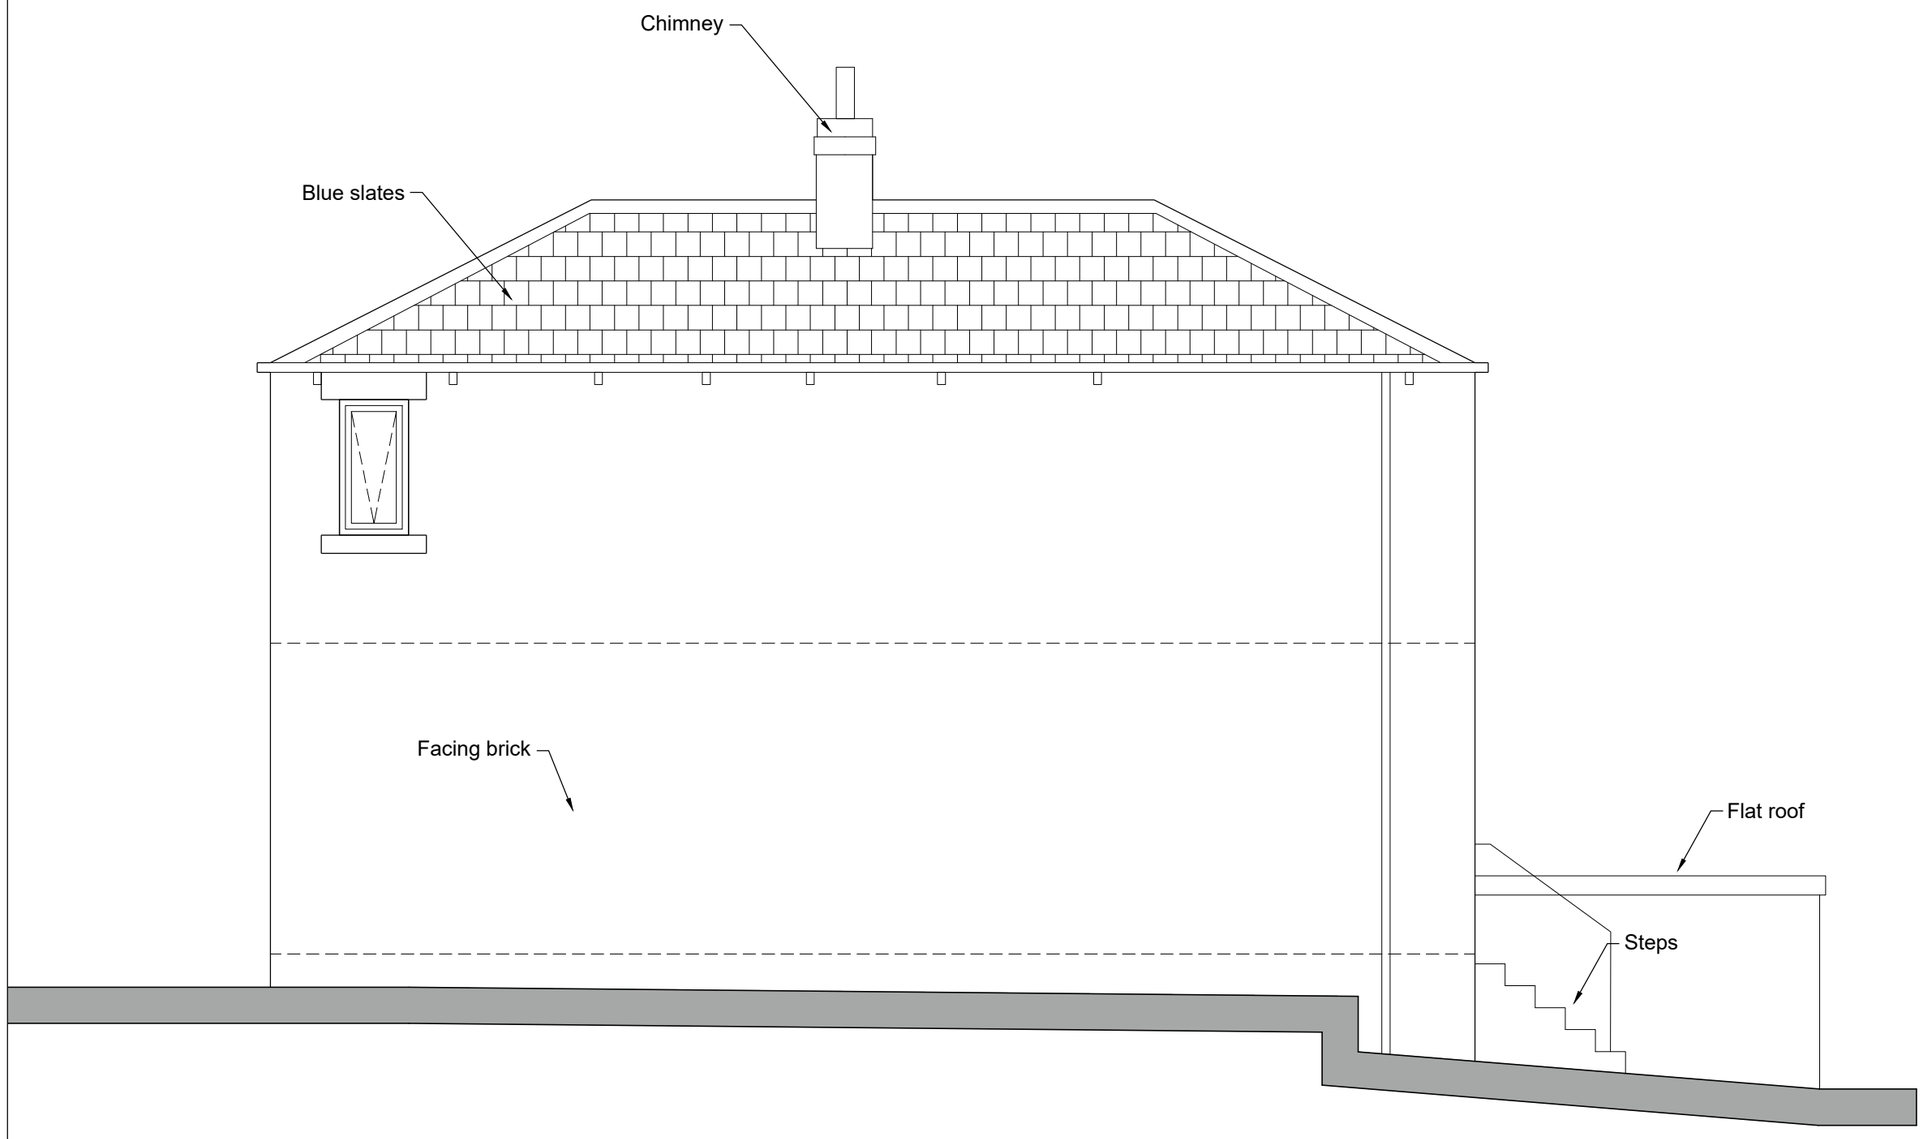


Existing Side Elevation
1:50

0 500 1000 1500 2000 2500mm
SCALE 1:50

Revisions	A. A-----	00-00-00
This drawing is for planning permission only and is not a construction drawing.		
Drawing Title	EXISTING-SIDE-ELEVATION	
Job No. - Dwg No.	TK/2023/07 .	-
Client:	Mr & Mrs Kane 2 Bence Lane Darton Barnsley	
Scale.	1:50	