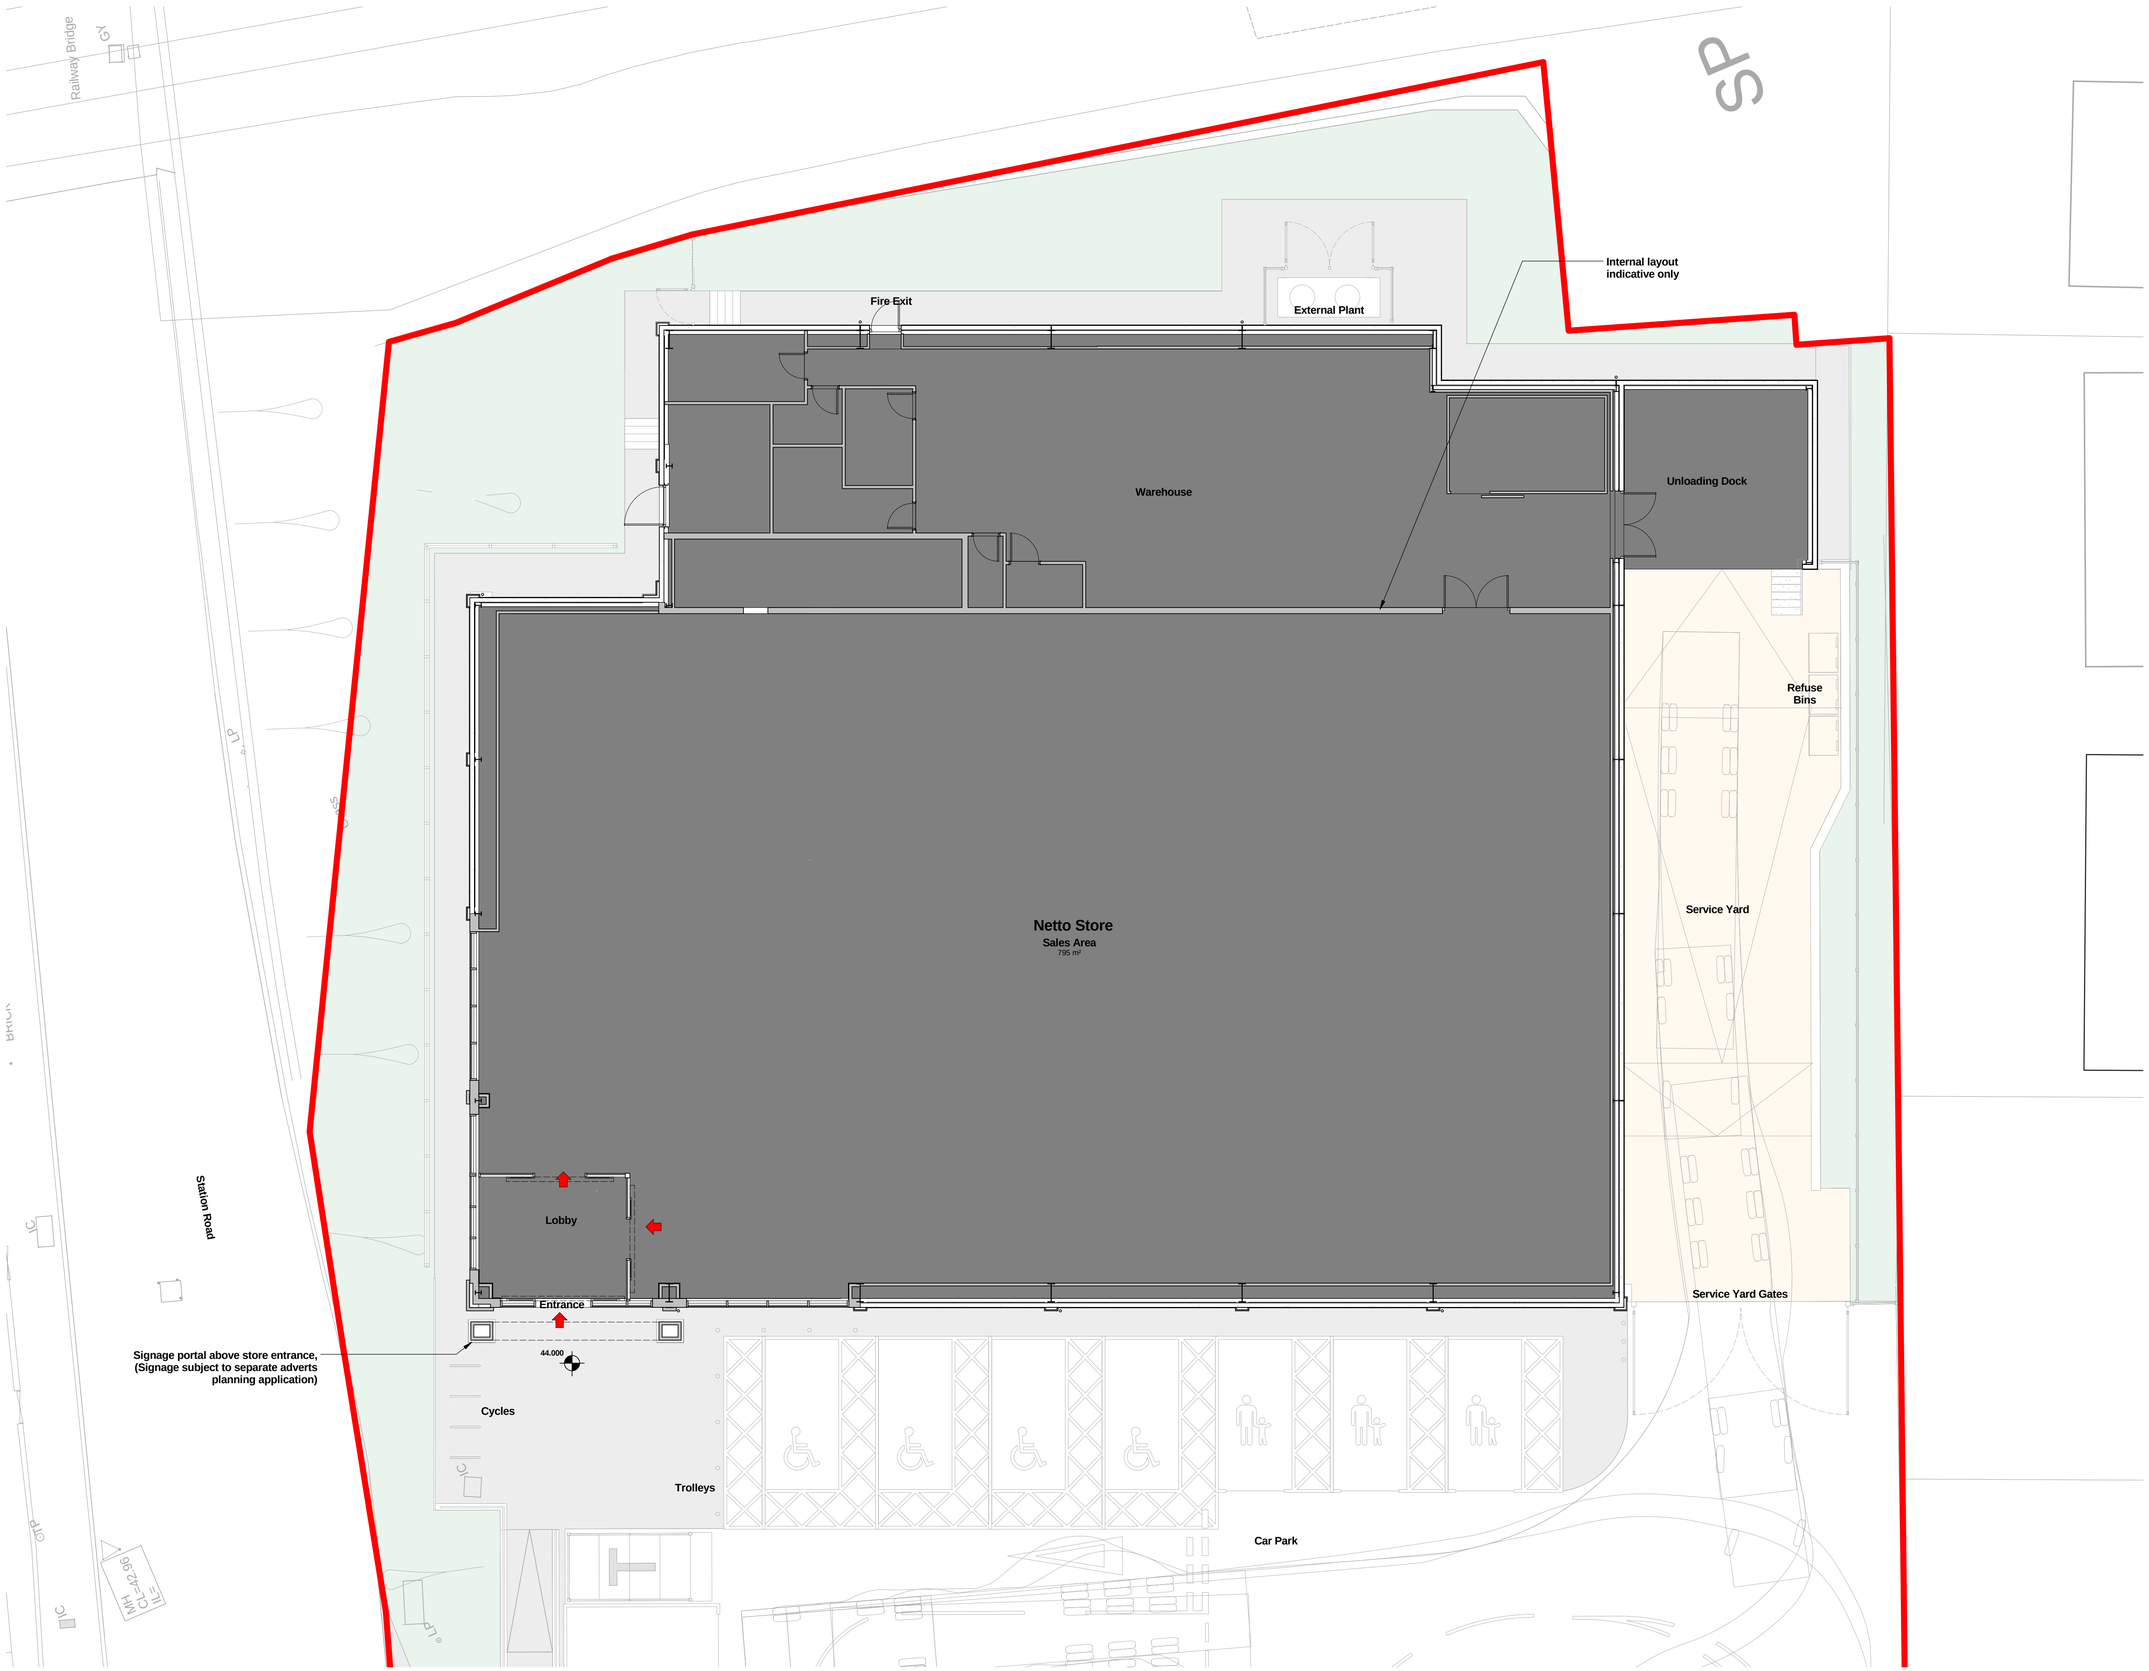


NOTES:

THIS DRAWING IS NOT TO BE USED FOR CONSTRUCTION PURPOSES.

DO NOT DIMENSION FROM THIS DRAWING.

PROPOSED LEVELS SUBJECT TO DESIGN DEVELOPMENT.

DRAINAGE STRATEGY & RAIN WATER PIPES SUBJECT TO DESIGN DEVELOPMENT.

THIS DRAWING CONSISTS OF THE FOLLOWING THIRD PARTY INFORMATION & DRAWINGS;-

Ordnance Survey, (c) Crown Copyright 2015. All rights reserved. Licence number 10006297

Topographical Survey by Centara, drawing: 101815A, dated 16/06/2015. Received via email: 14/08/15.

0 1 2 3 4 5
m
1:100

REVISION: B BY: DJW CHECKED: LARB DATE: 19/01/2016
General update to building.

REVISION: A BY: DJW CHECKED: LARB DATE: 18/11/2015
General update.

REVISION: * BY: DJW CHECKED: LARB DATE: 14/09/2015
Planning issue.

PLANNING

PLOT DATE: 19/01/2016 14:36:52

CLIENT:

Thurnscoe, Station Road, Barnsley

PROJECT:

Proposed Store Plan

DRAWING:

DRAWN BY:	SCALE:	CREATION DATE:
DJW	1 : 100 @ A1	Aug 2015

Hadfield Cawkwell Davidson
Broomgrove Lodge, 13 Broomgrove Rd, Sheffield, S10 2LZ T 0114 266 8181 www.hcd.co.uk
Architecture | Engineering | Interior Design | Masterplanning | Urban Design

JOB NO:	DRAWING NO:	REV:
2015-097	A-PL-104	B

C:\temp\15097-HCD-AD-ZZ-M3-A-20-001_Building_WS15_djwalker.rvt
© HCD