


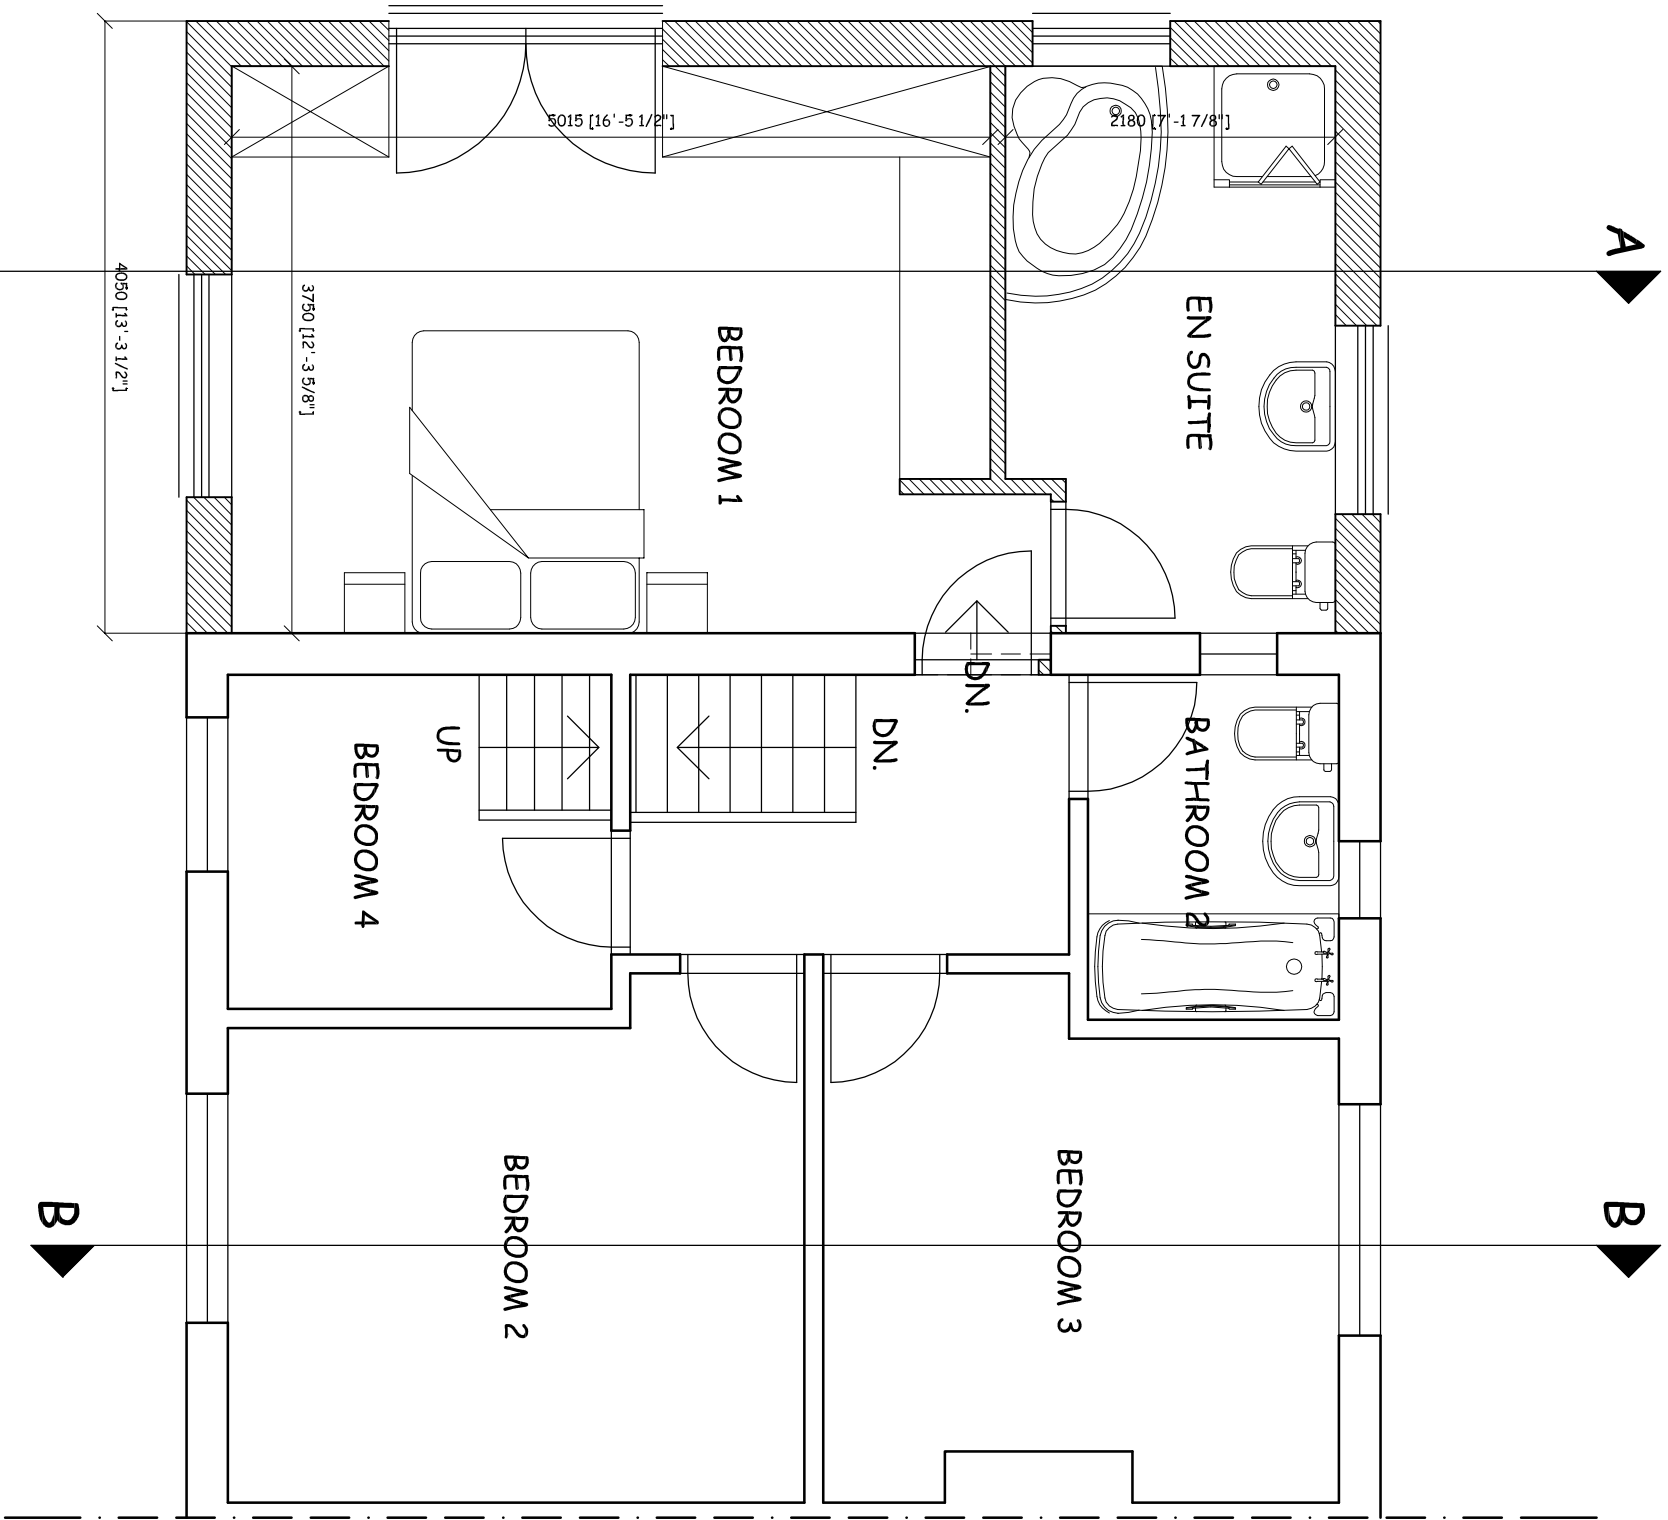

FIRST FLOOR PLAN 1:50