
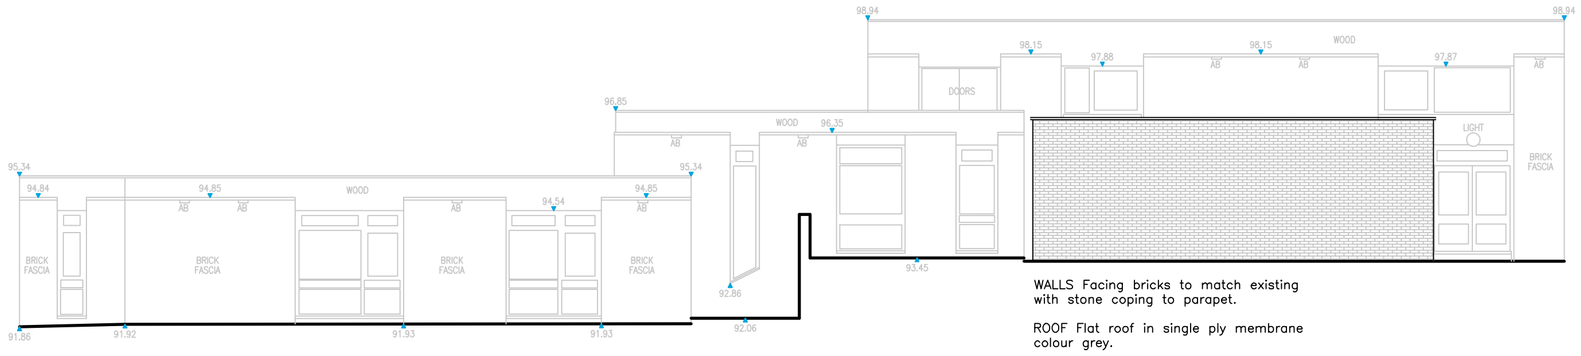



WALLS Facing bricks to match existing with stone coping to parapet.

ROOF Flat roof in single ply membrane colour grey.

PROPOSED SOUTH ELEVATION

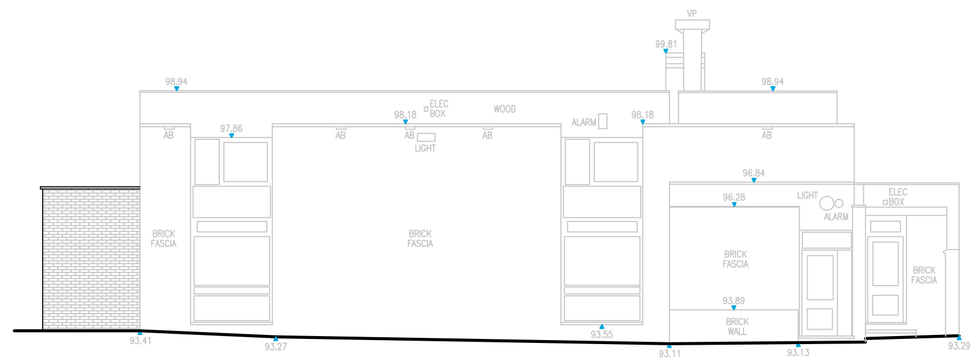

PROPOSED EAST ELEVATION

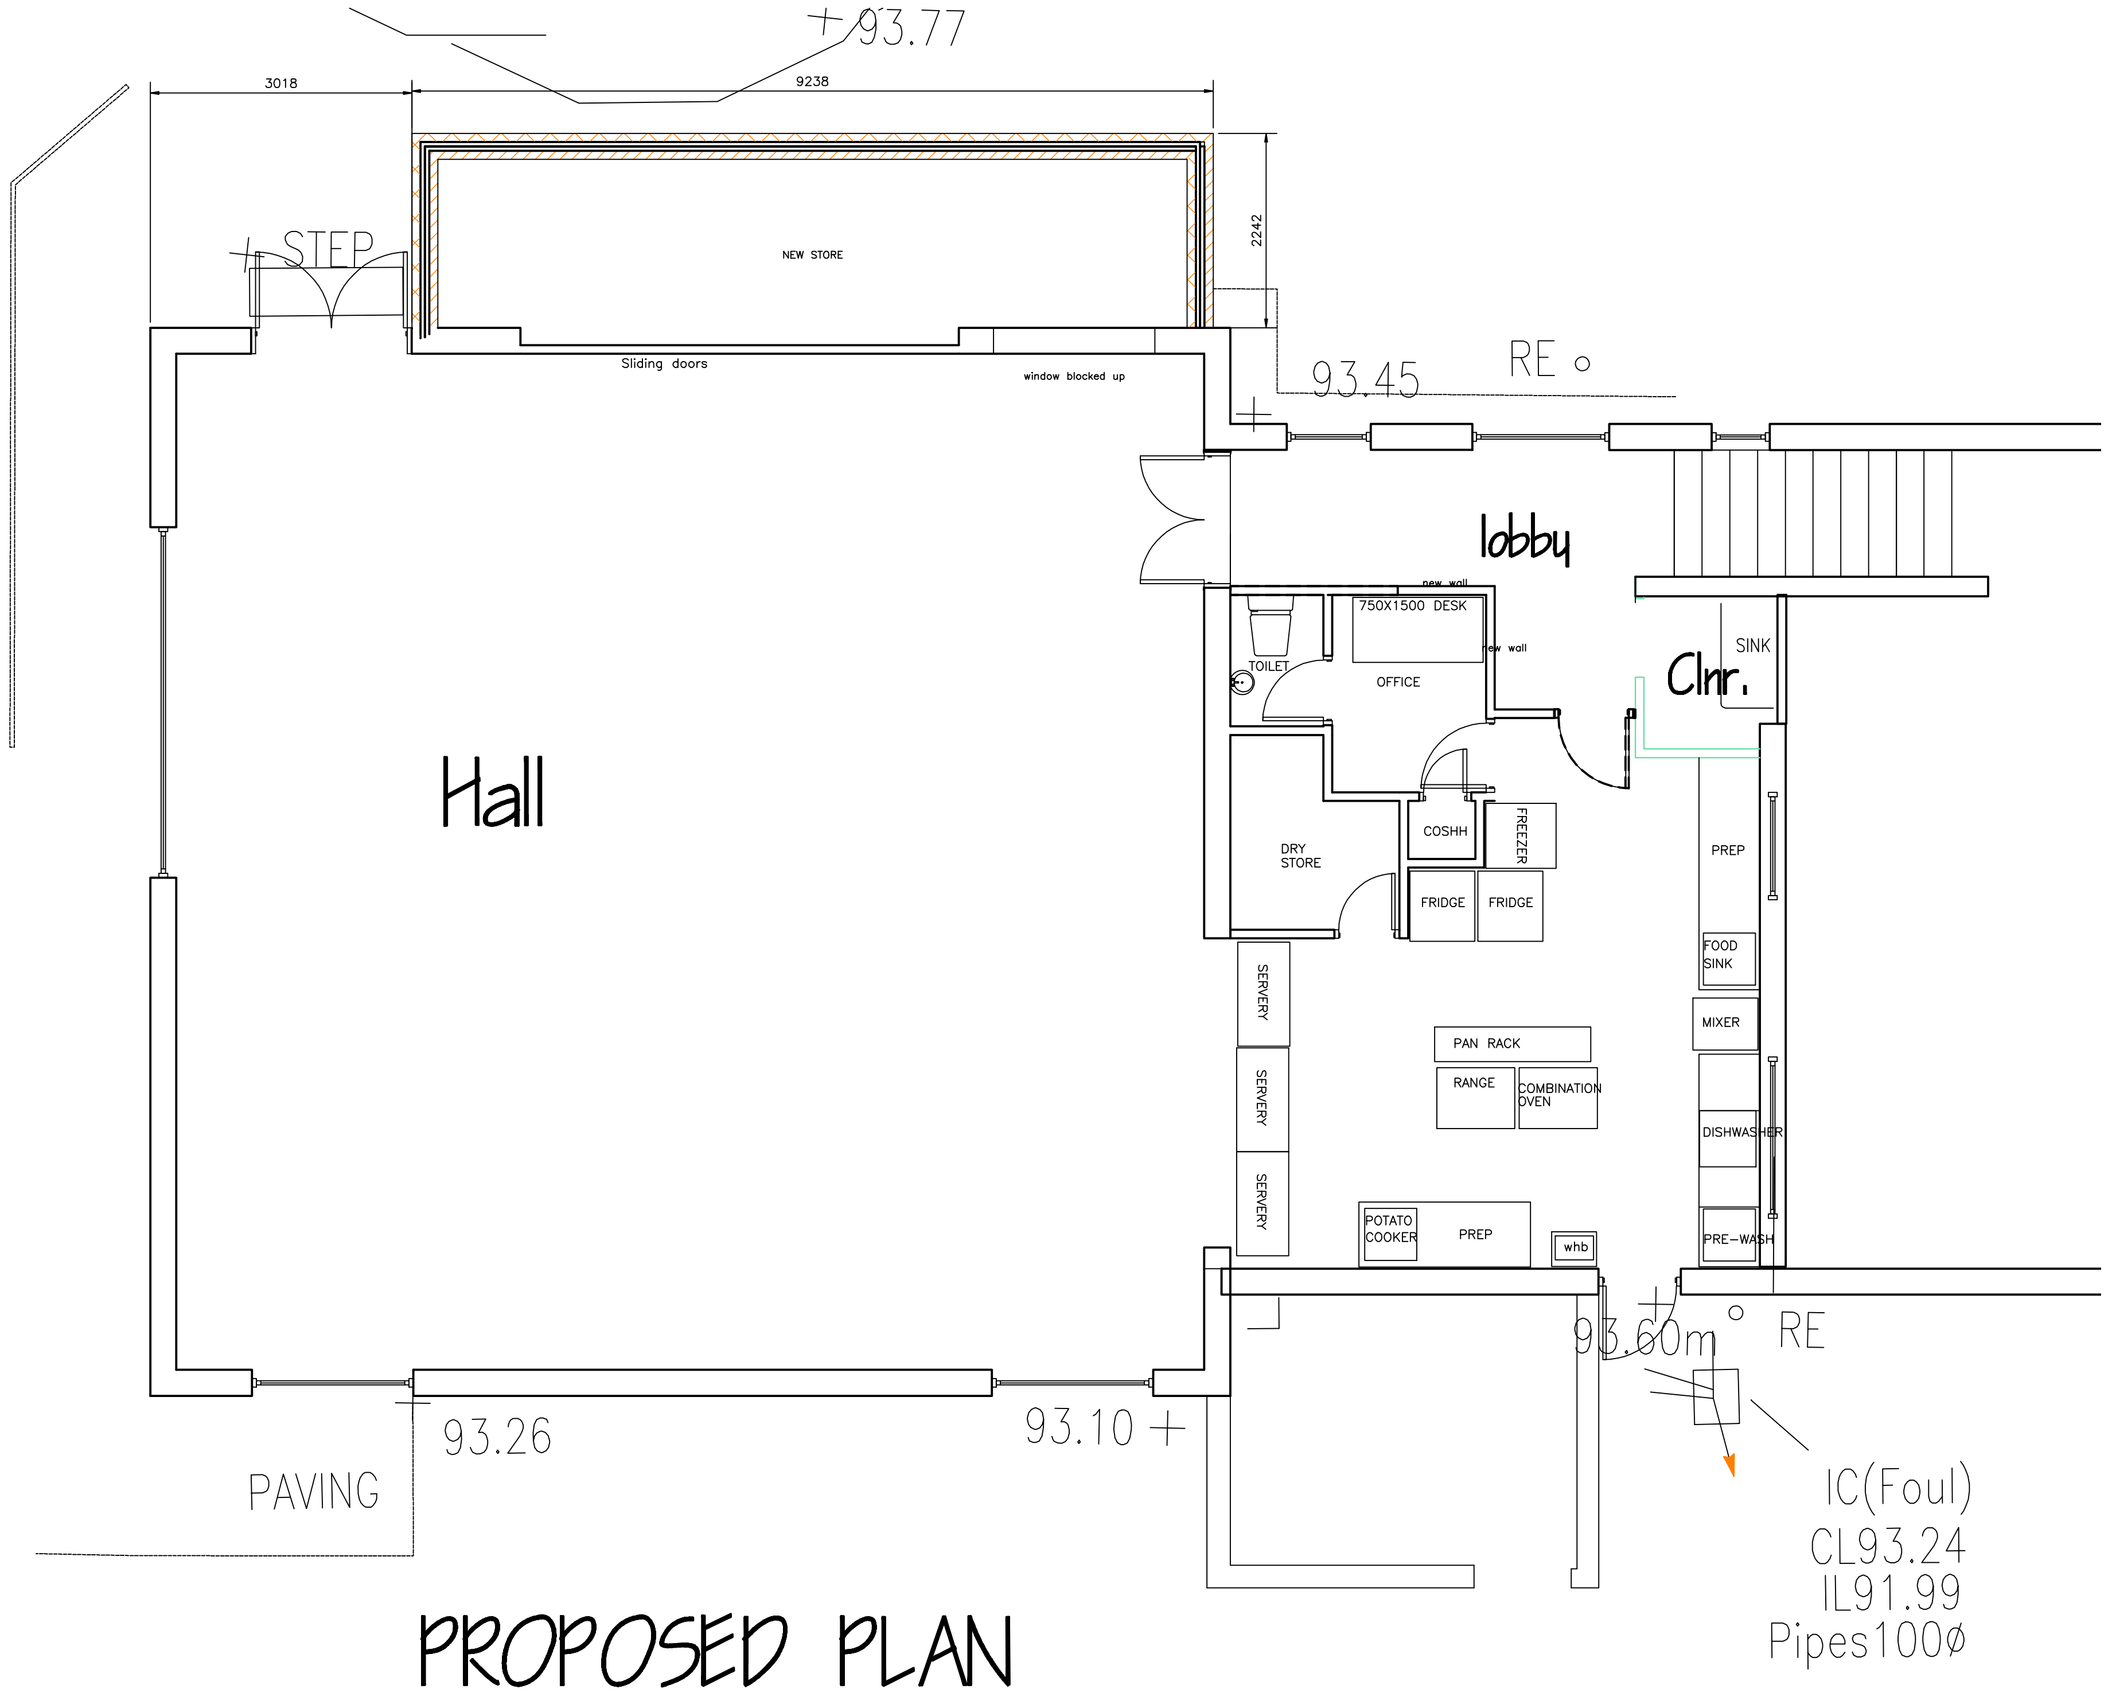

PROPOSED PLAN



PROPOSED WEST ELEVATION

Actual depth of foundations to be determined on site.
All work to be to the satisfaction of the local authority.
All dimensions to be checked on site and any discrepancies must be notified immediately
All dimensions are in millimetres unless otherwise stated.
Information given on this drawing is subject to local authority approval.
Do not scale this drawing.

PROJECT MANAGEMENT services
CHARTERED BUILDING CONSULTANTS
4 HUDDERSFIELD ROAD,BARNSLEY, SOUTH YORKSHIRE S70 2LT
TELEPHONE (01226) 286276
FAX (01226) 731265 E-mail: info@pmsdesign.co.uk

COPYRIGHT © Project Management Services 2009

CLIENT
CAWTHORNE PRIMARY SCHOOL

PROPOSED PLAN

PROJECT
PROPOSED STORE EXTENSION & KITCHEN REFURBISHMENT
TAYLOR HILL
CAWTHORNE S75 4HB

FILE NAME	DWG.No	SCALE	DATE	DRAWN	REV.
kitchen_2009_works	2238/03	1:50	06/2009	de	