




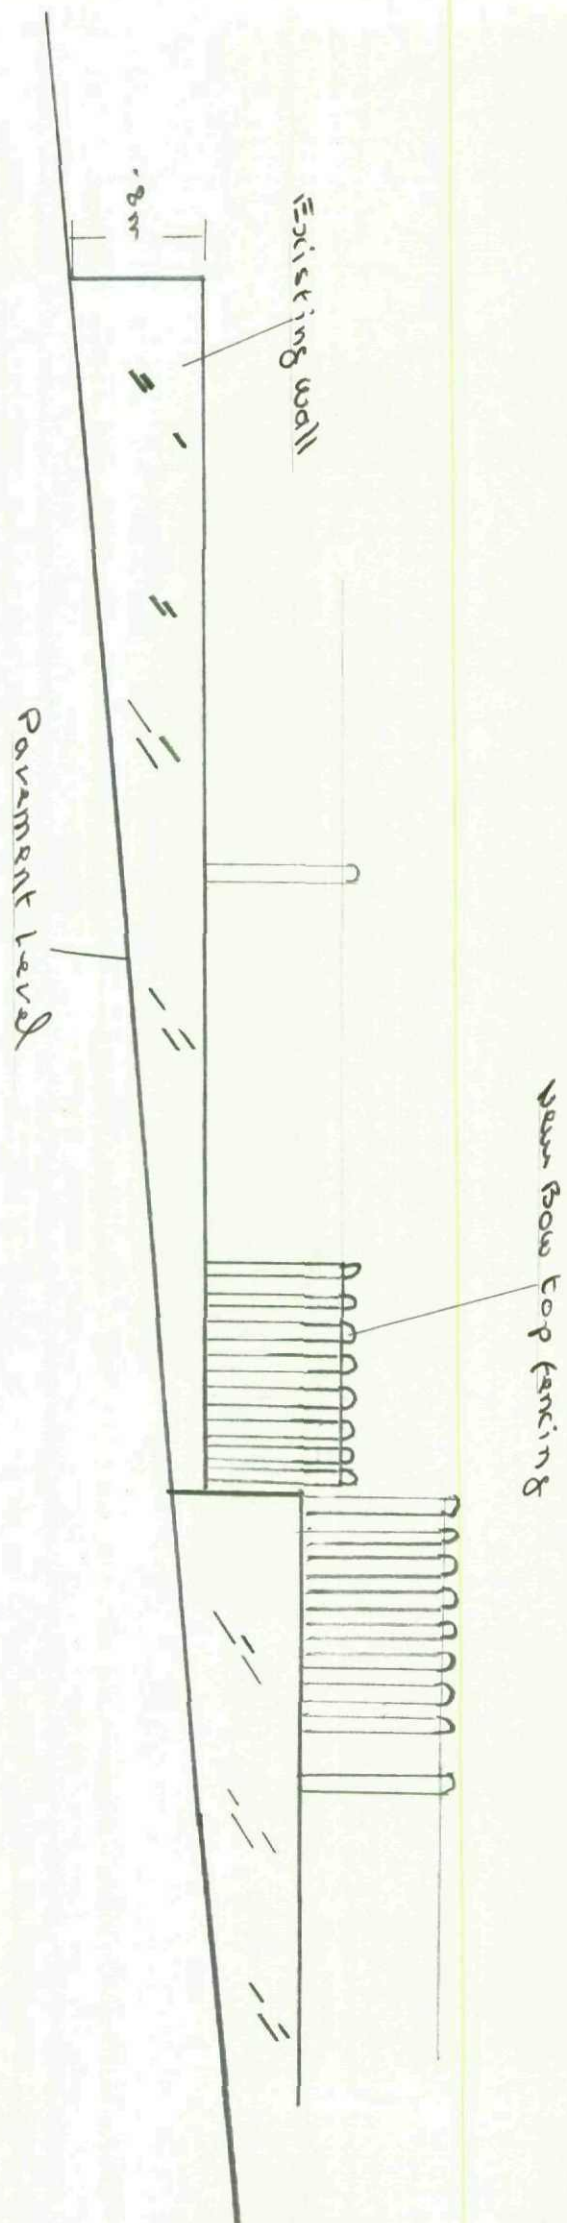

Scale 1:50  
Elevation Warren  
Quarry Lane

## Example Images of Bow top Fencing

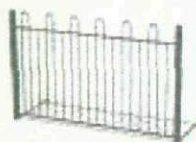

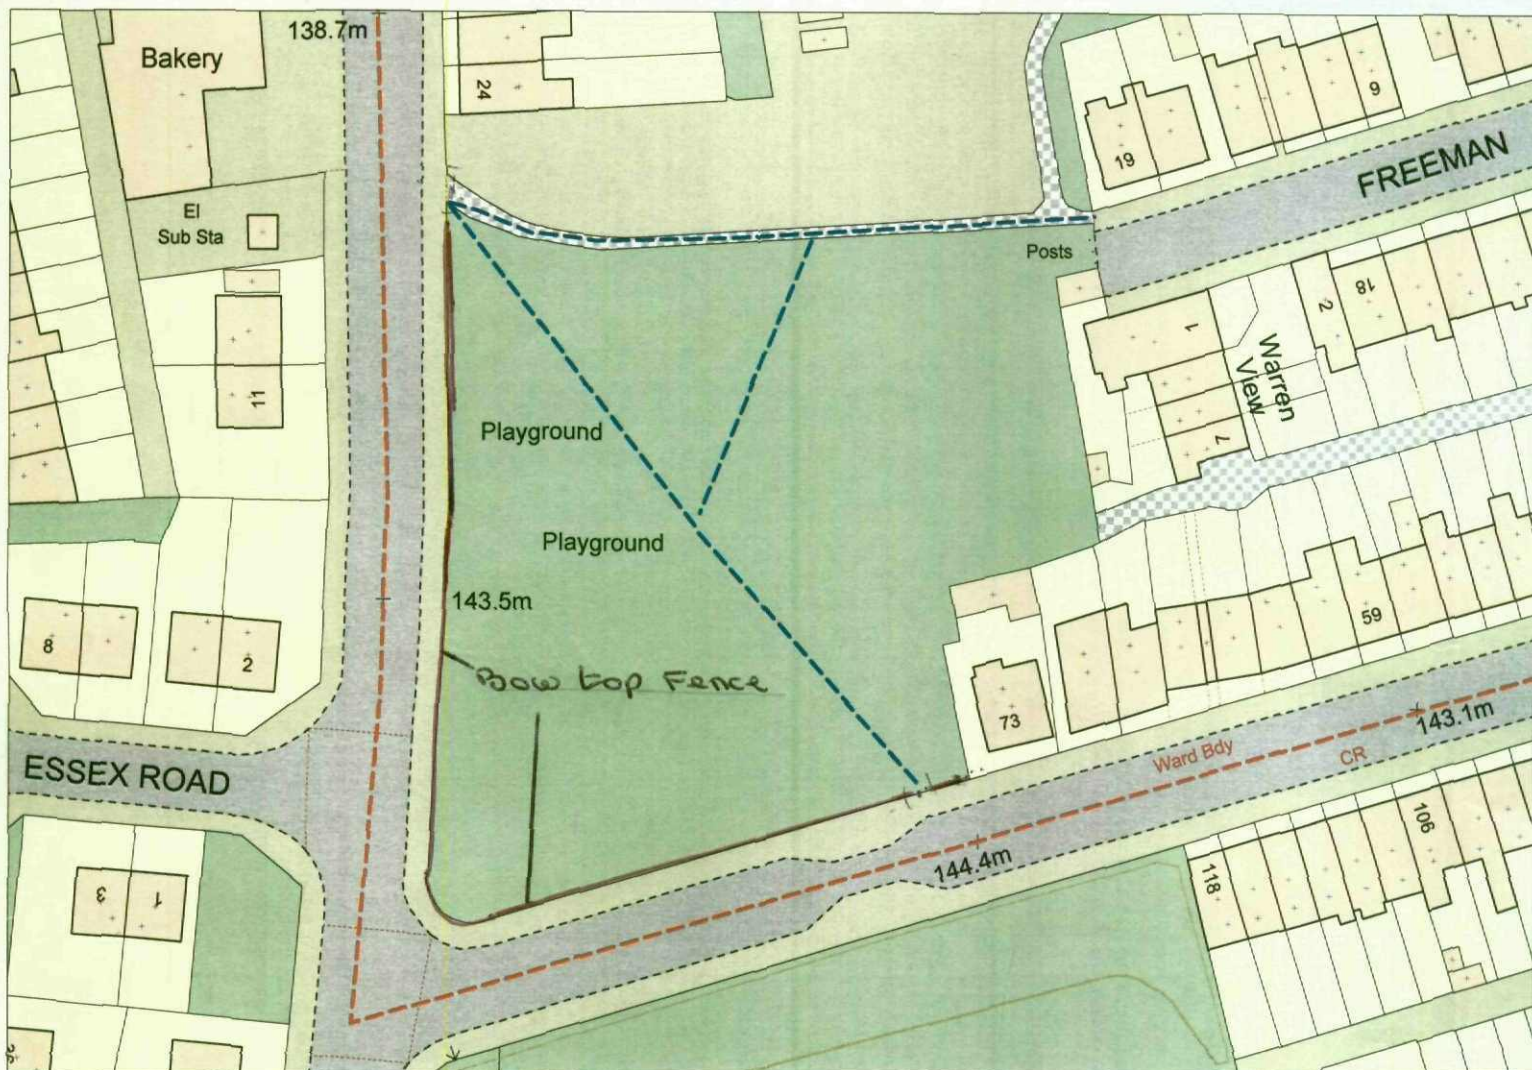

Open Space corner of  
Cope St and Warren Quarry  
lane