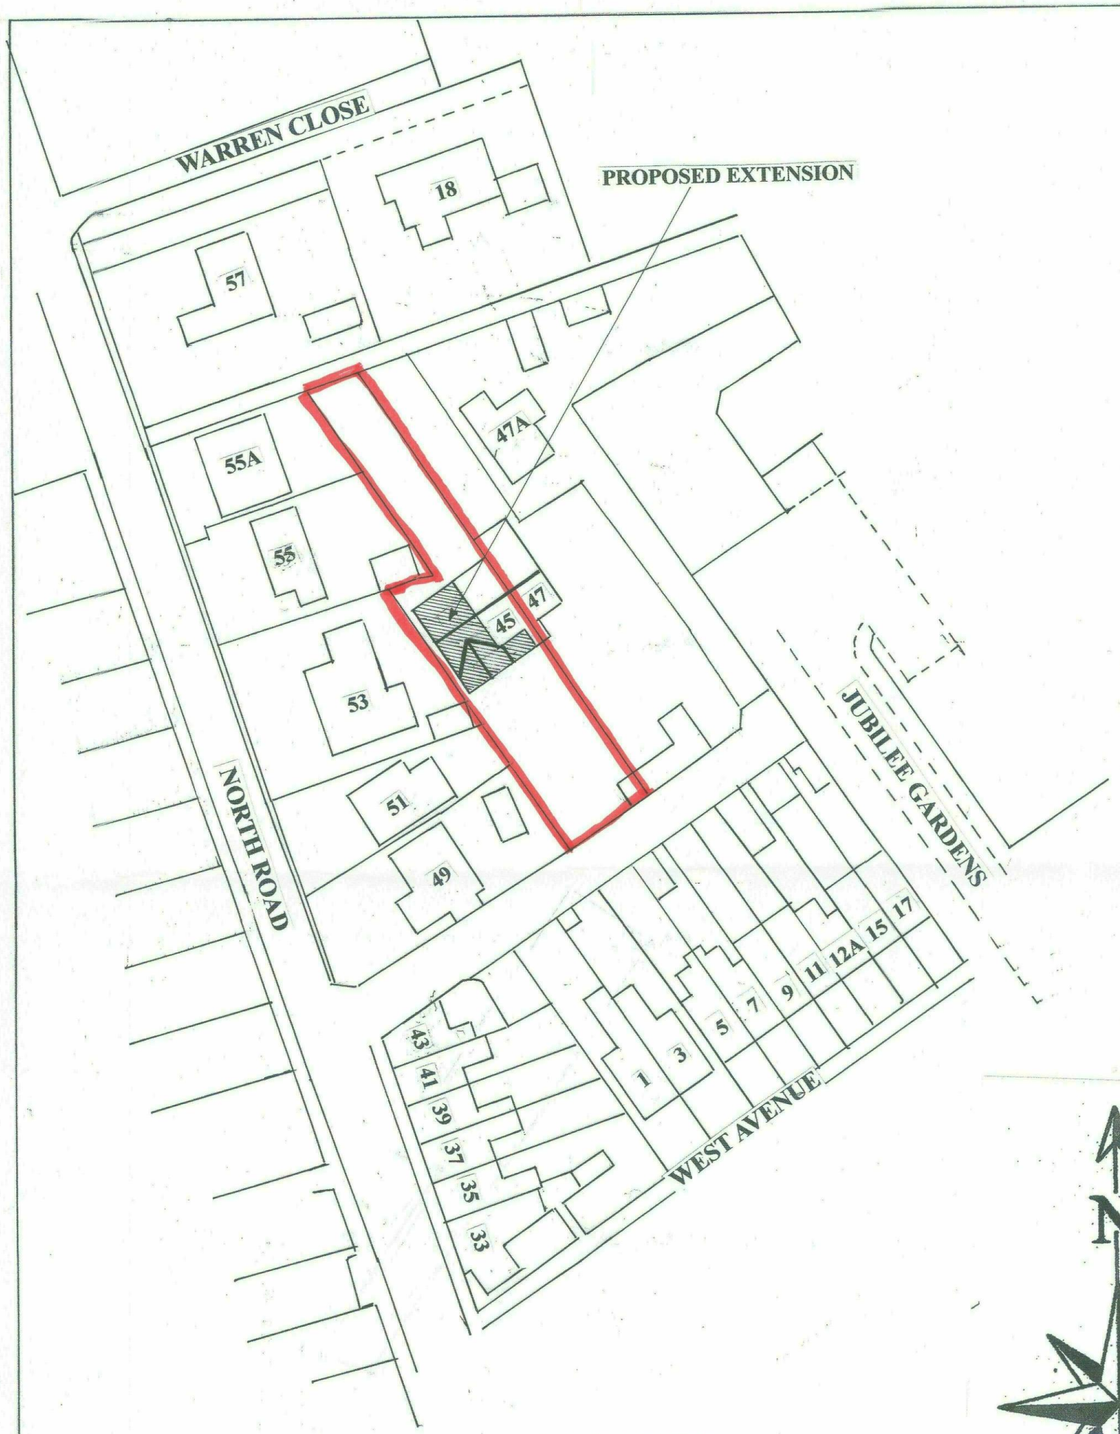

BLOCK PLAN
SCALE 1:500

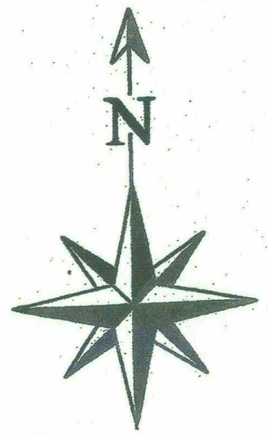

45 North Road, S71 4DE

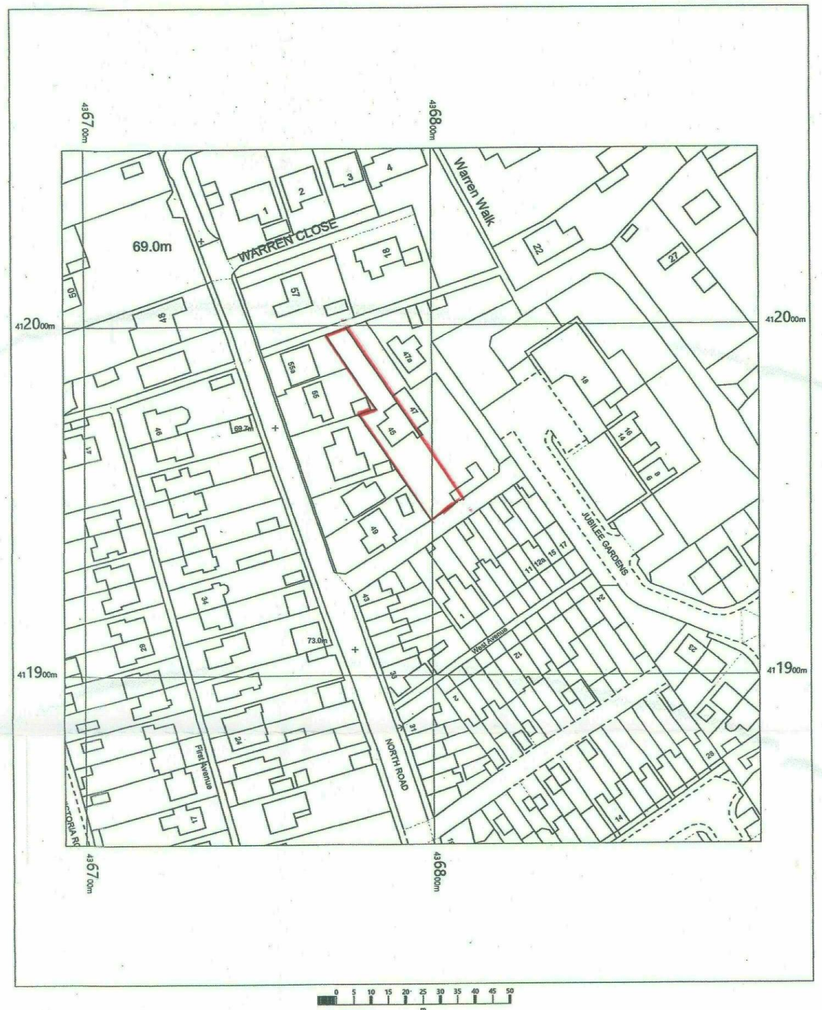

45 North Road,
Royston,
Barnsley,
S71 4DE

OS MasterMap 1250/2500/10000 scale
Tuesday, June 8, 2021, ID: MPMBW-00967819
www.blackwellmapping.co.uk

1:1250 scale print at A4, Centre: 436794 E, 411951 N

©Crown Copyright Ordnance Survey. Licence no. 100041041

N

BLACKWELL'S
MAPPING SERVICES
PERSONAL & PROFESSIONAL MAPPING
www.blackwellmapping.co.uk

TEL: 0800 151 2612
maps@blackwell.co.uk

LOCATION PLAN
SCALE 1:1250