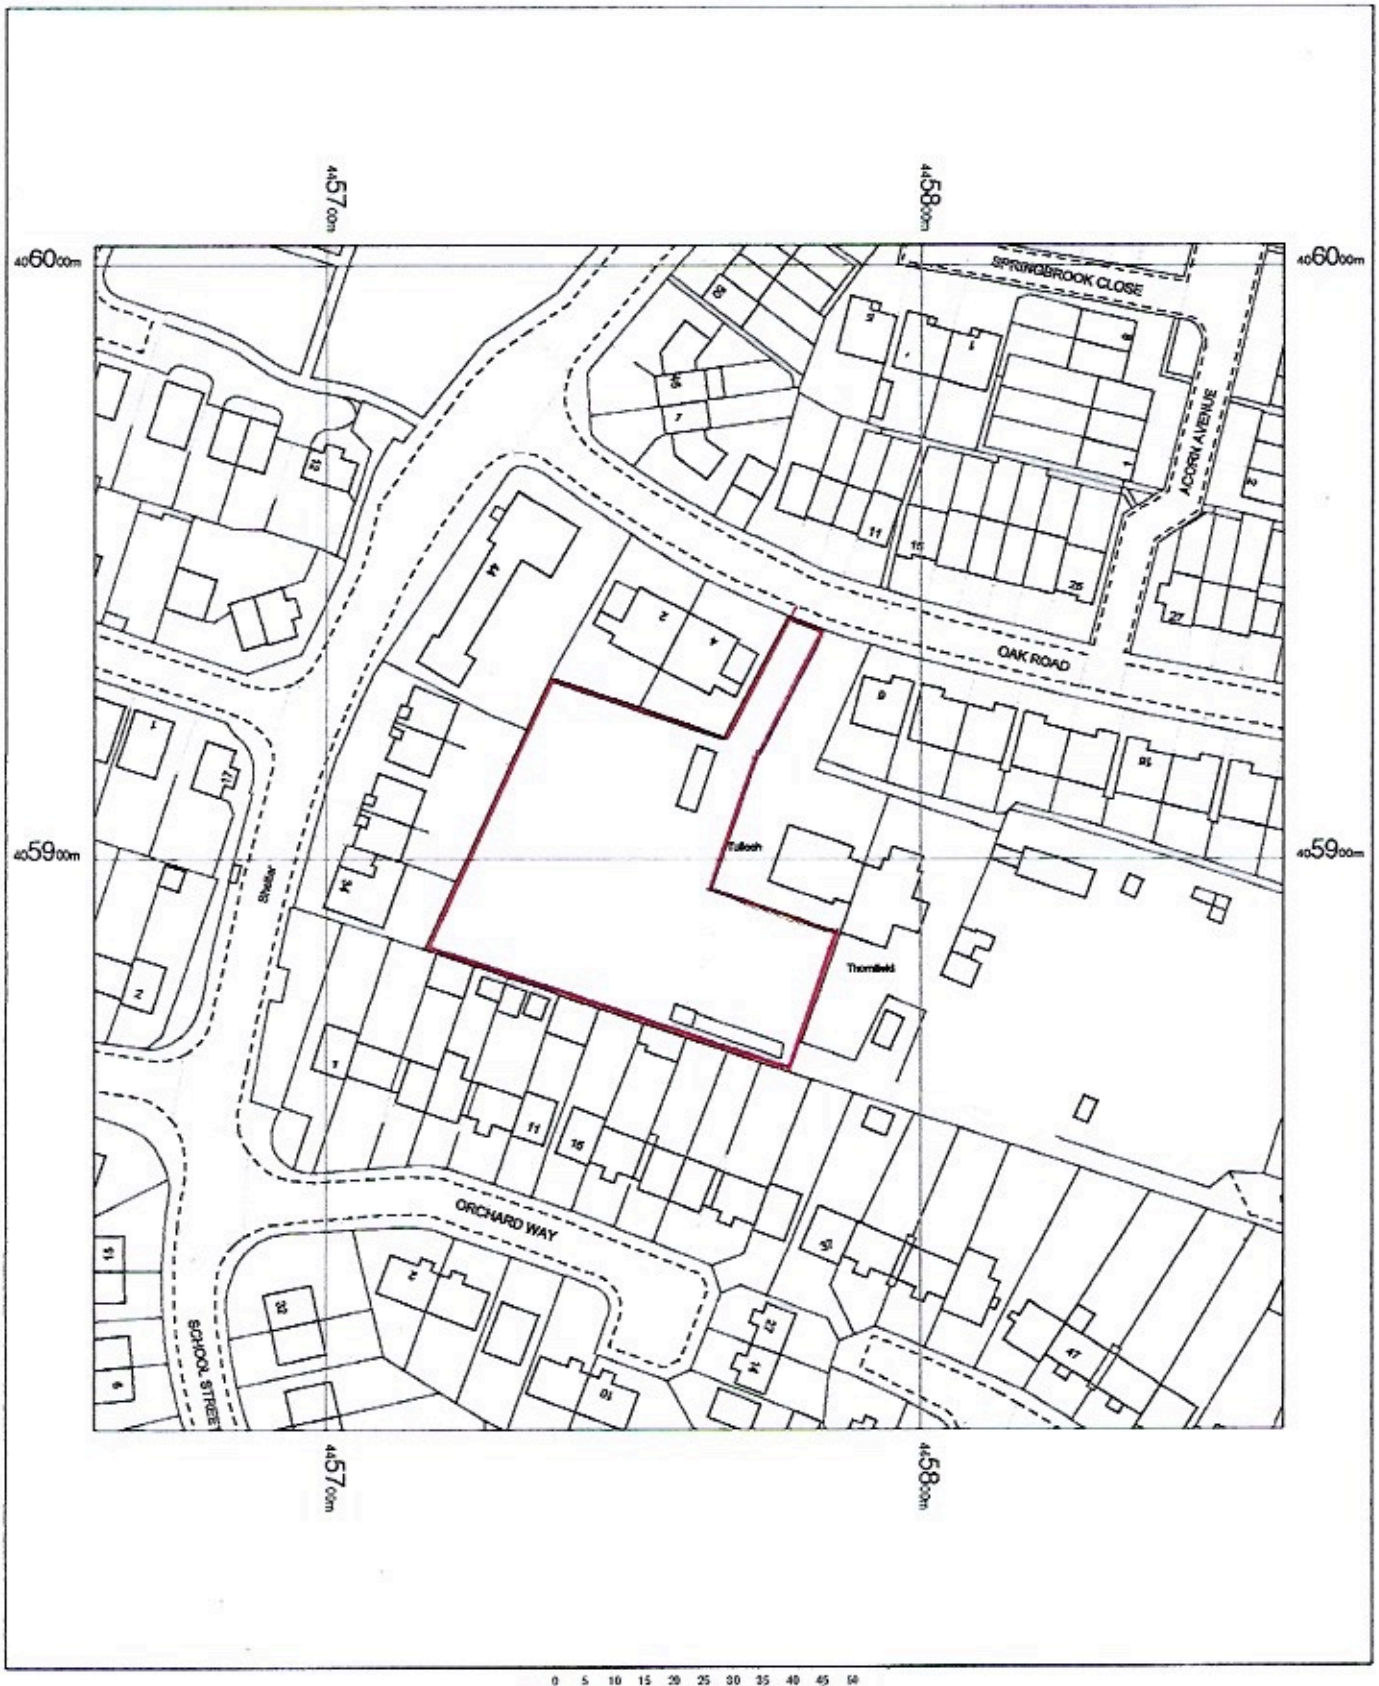


Oak Road
Thurnscoe
S63 0AP

OS MasterMap 1250/2500/10000 scale
Friday, September 25, 2020, ID: BW1-00904408
www.blackwellmapping.co.uk

1:1250 scale print at A4, Centre: 445761 E, 405904 N

©Crown Copyright Ordnance Survey. Licence no: 100041041

N

BLACKWELL'S
www.blackwellmapping.co.uk
TEL: 0114 268 7658
maps.sheffield@blackwell.co.uk