


Location Plan

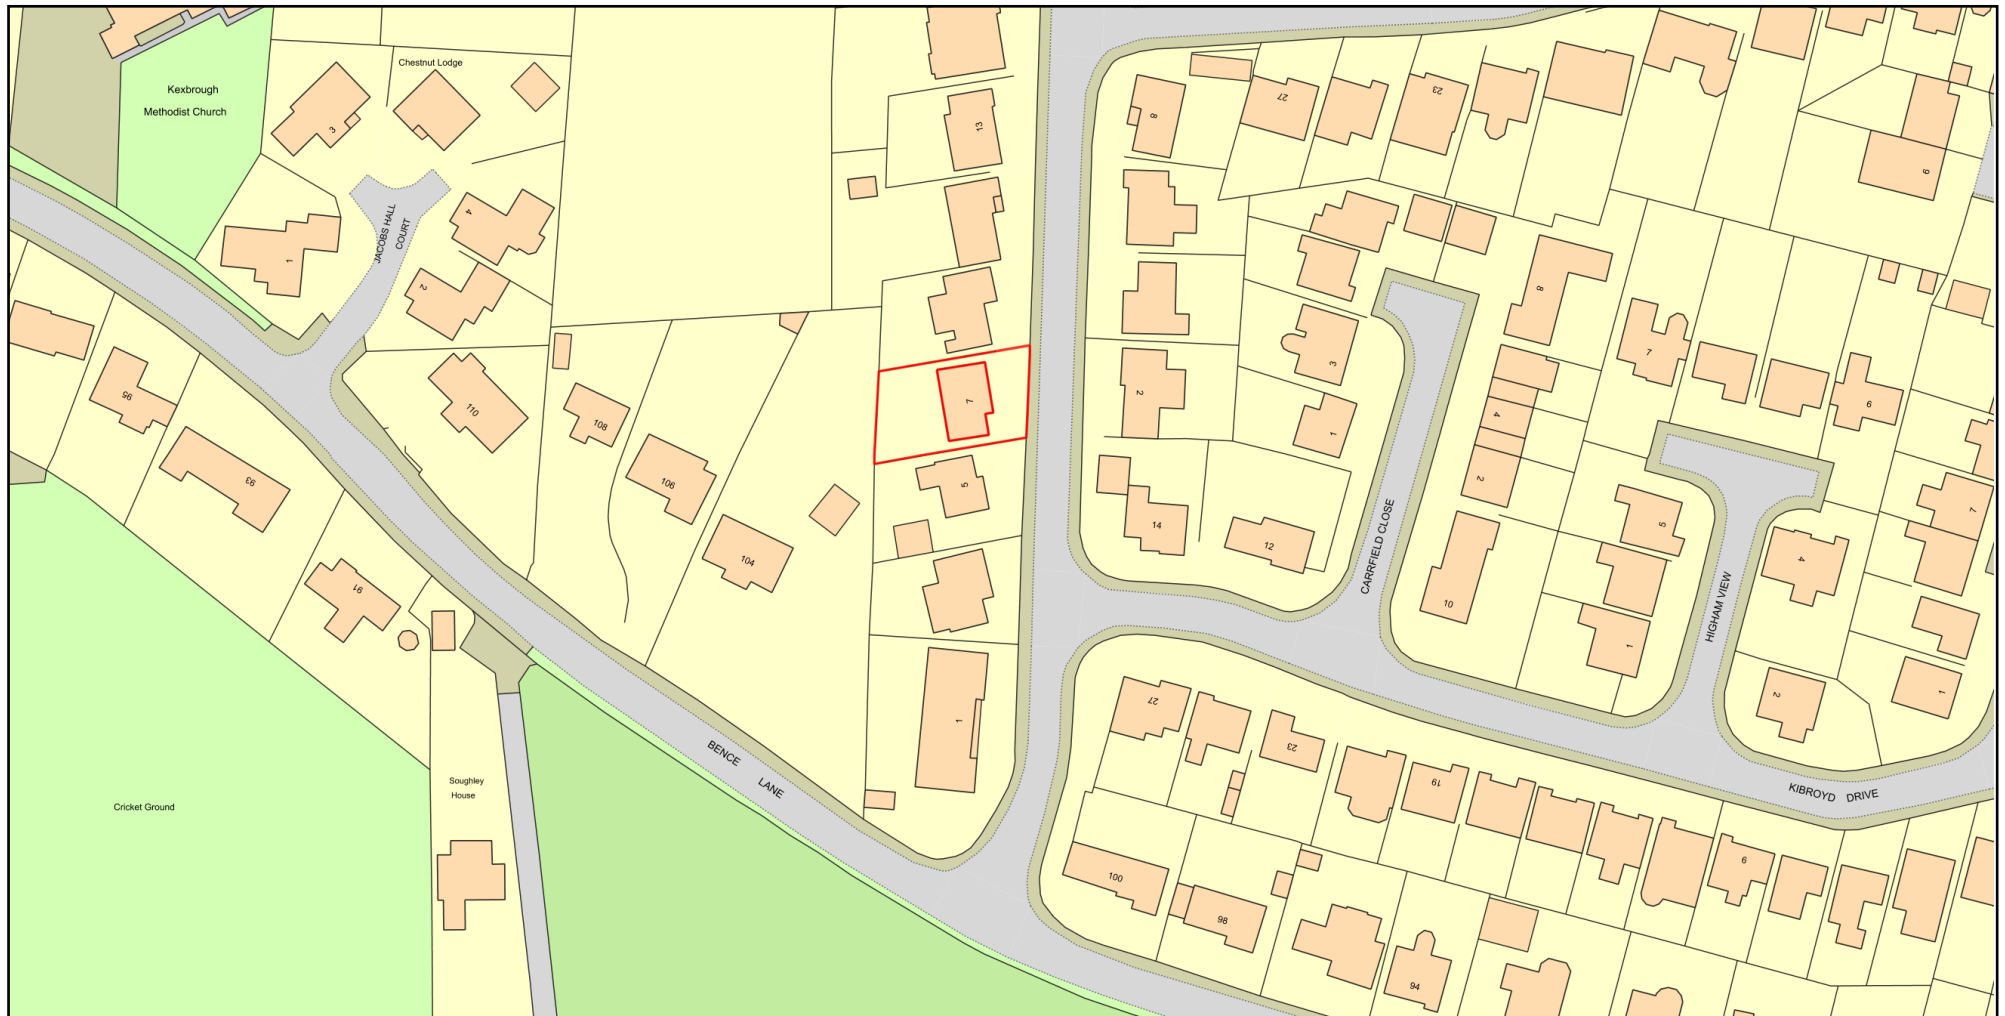

0 50
Metres



Plan Produced for: Jonathan Dunne

Date Produced: 01 Jan 2021

Plan Reference Number: TQRQM21001124548748

Scale: 1:1250 @ A4

© Crown copyright and database rights 2019 OS 100042766

