






FRONT ELEVATION--  
1 : 100

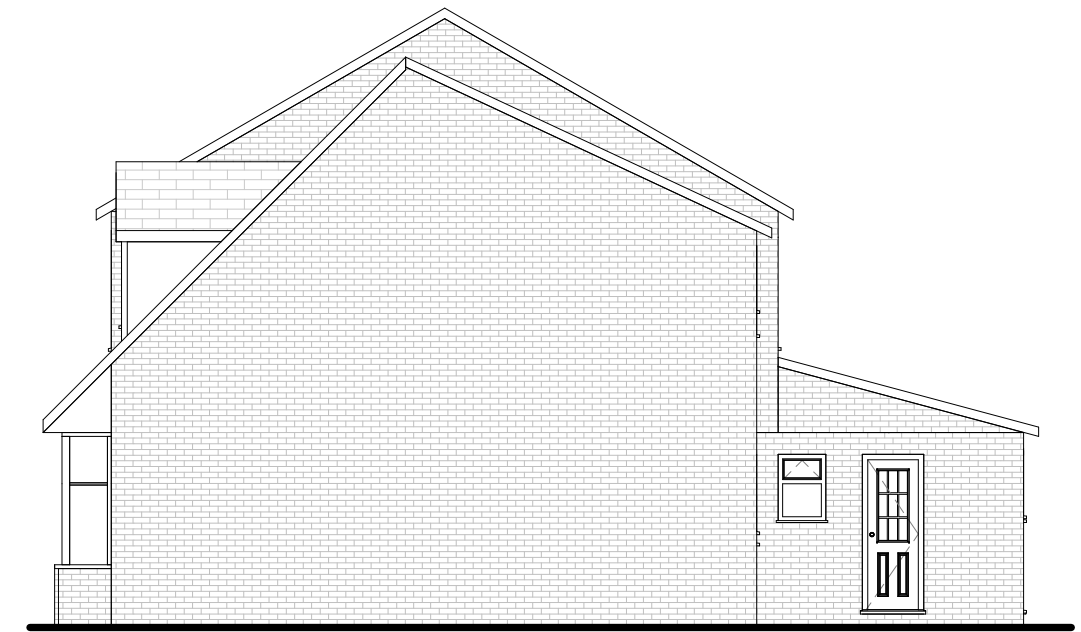

LEFT ELEVATION--  
1 : 100

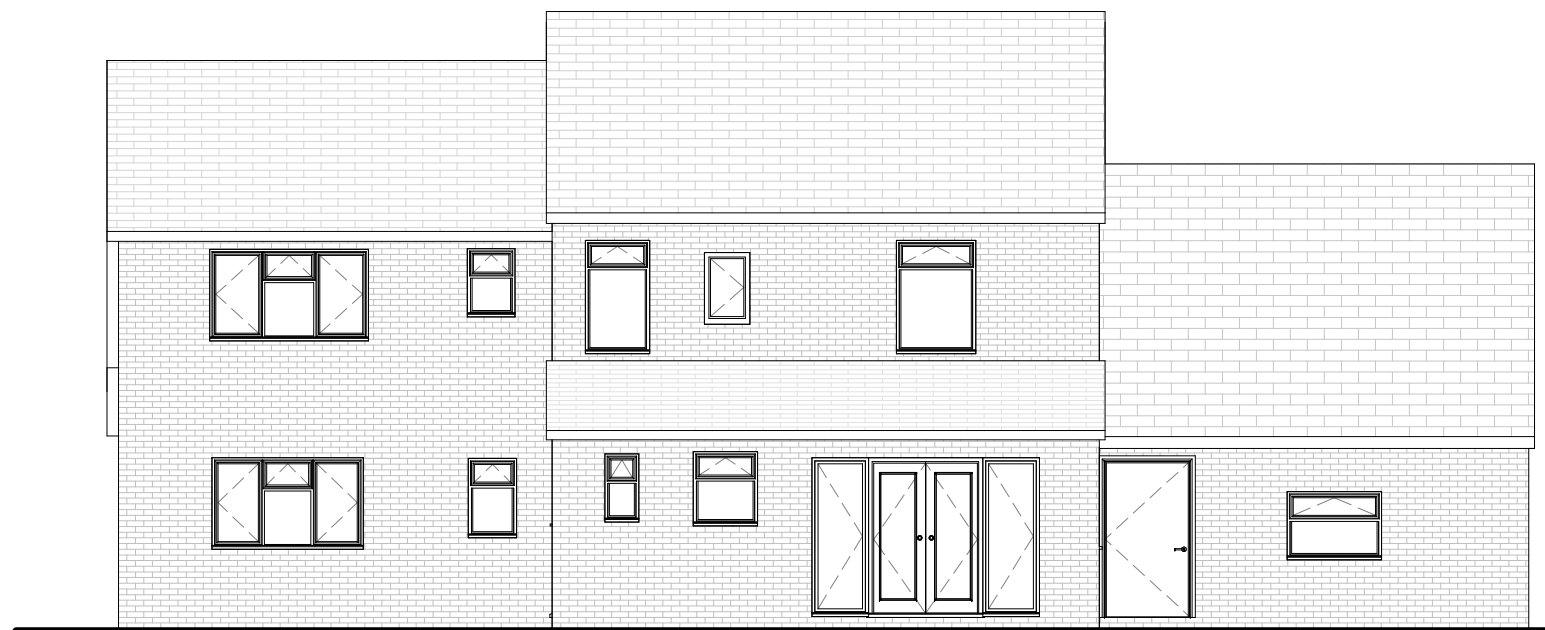

REAR ELEVATION--  
1 : 100

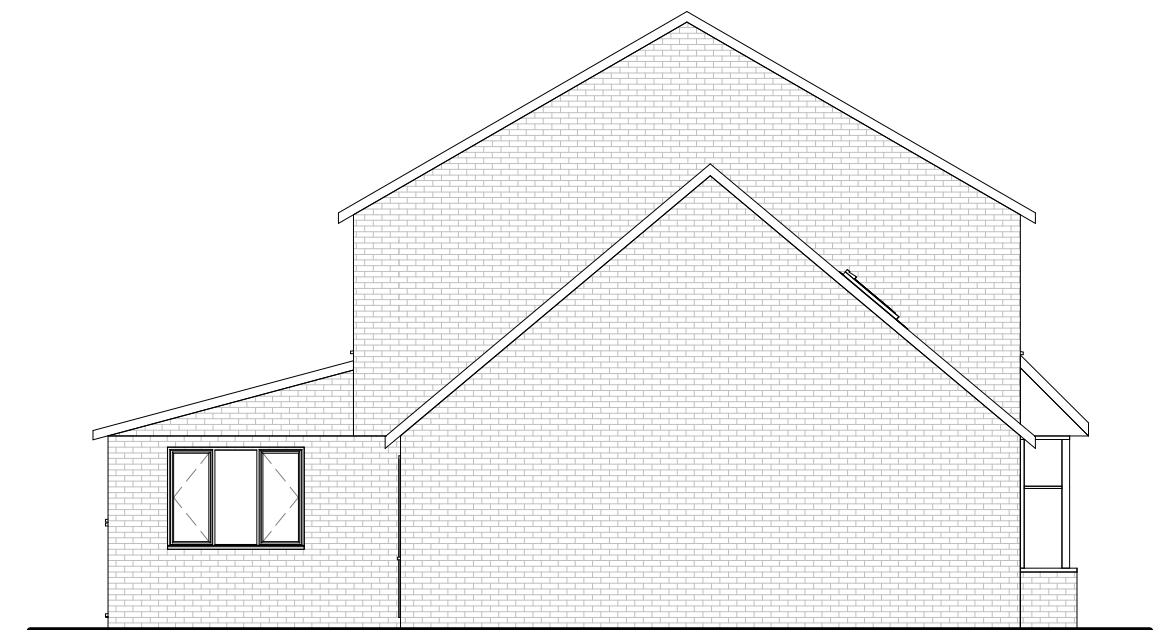

RIGHT ELEVATION--  
1 : 100